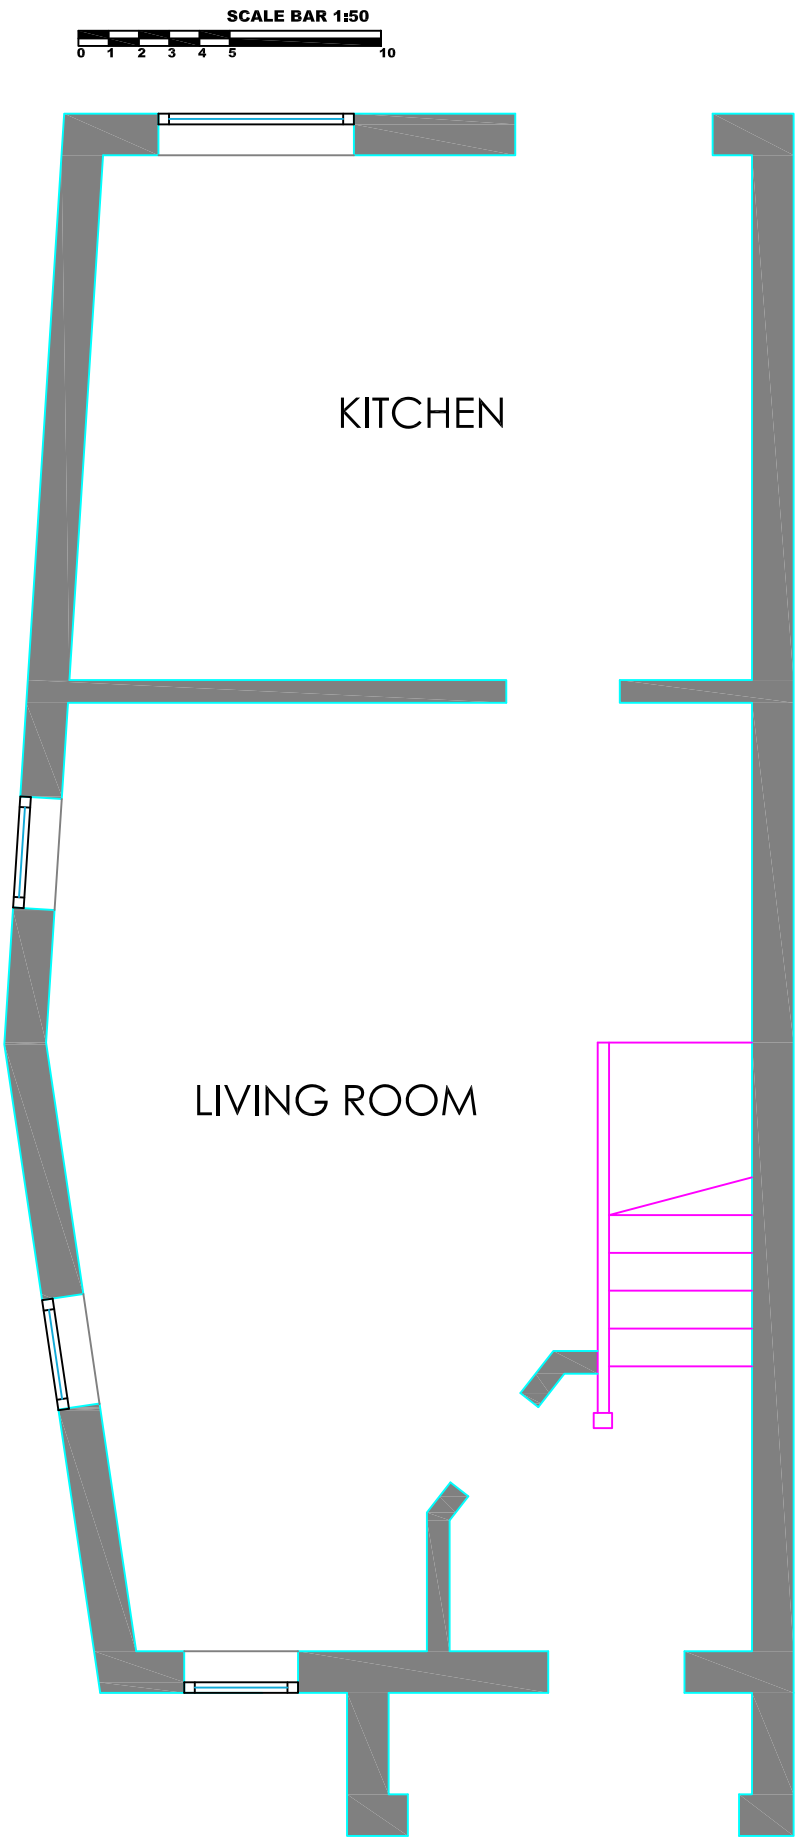

30 Bilsborrow Road
Existing Ground Floor Plan
Scale: 1:50 @ A4

EXISTING GROUND FLOOR PLAN

SCALE BAR 1:100

0 5 10 15 20

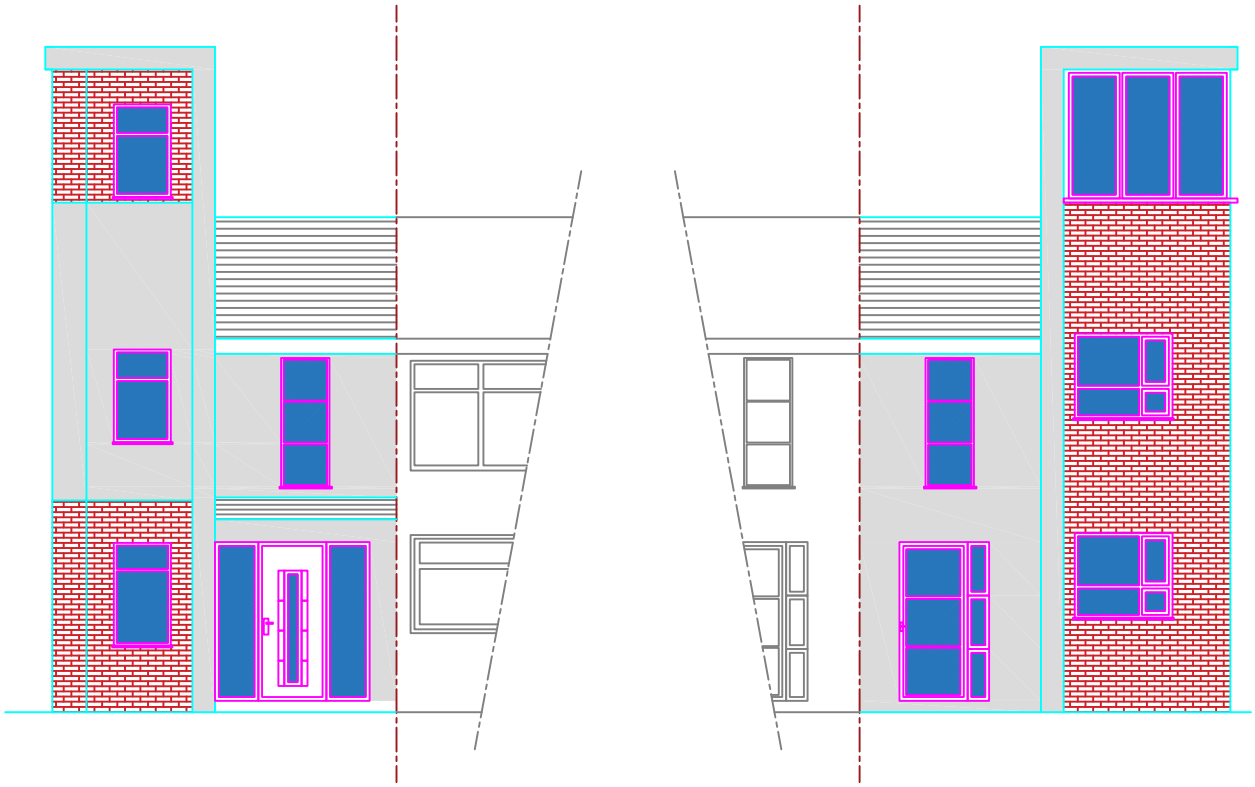

EXISTING FRONT ELEVATION

EXISTING REAR ELEVATION

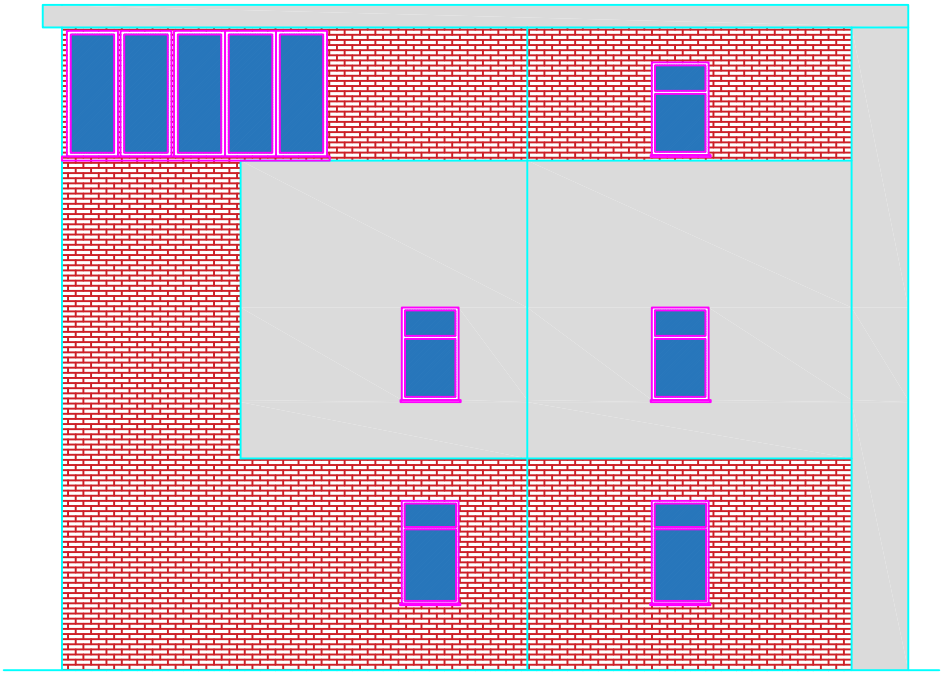

EXISTING SIDE ELEVATION

30 Bilsborrow Road
Existing Elevations
Scale: 1:100 @ A4

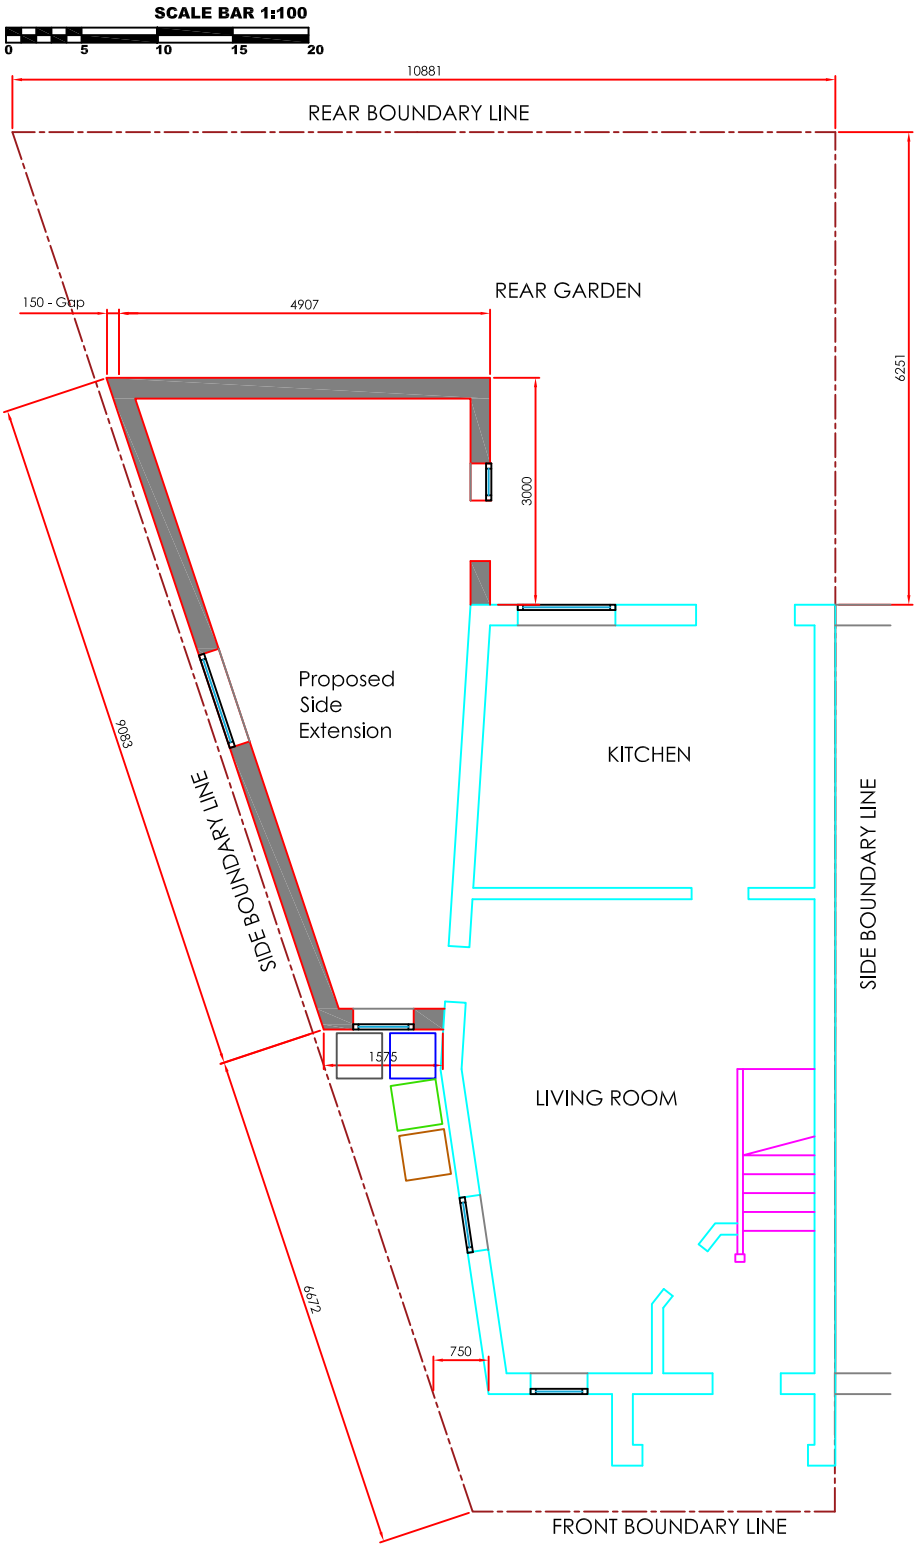

PROPOSED GROUND FLOOR PLAN

30 Bilsborrow Road
Proposed Ground Floor Plan
Scale: 1:100 @ A4

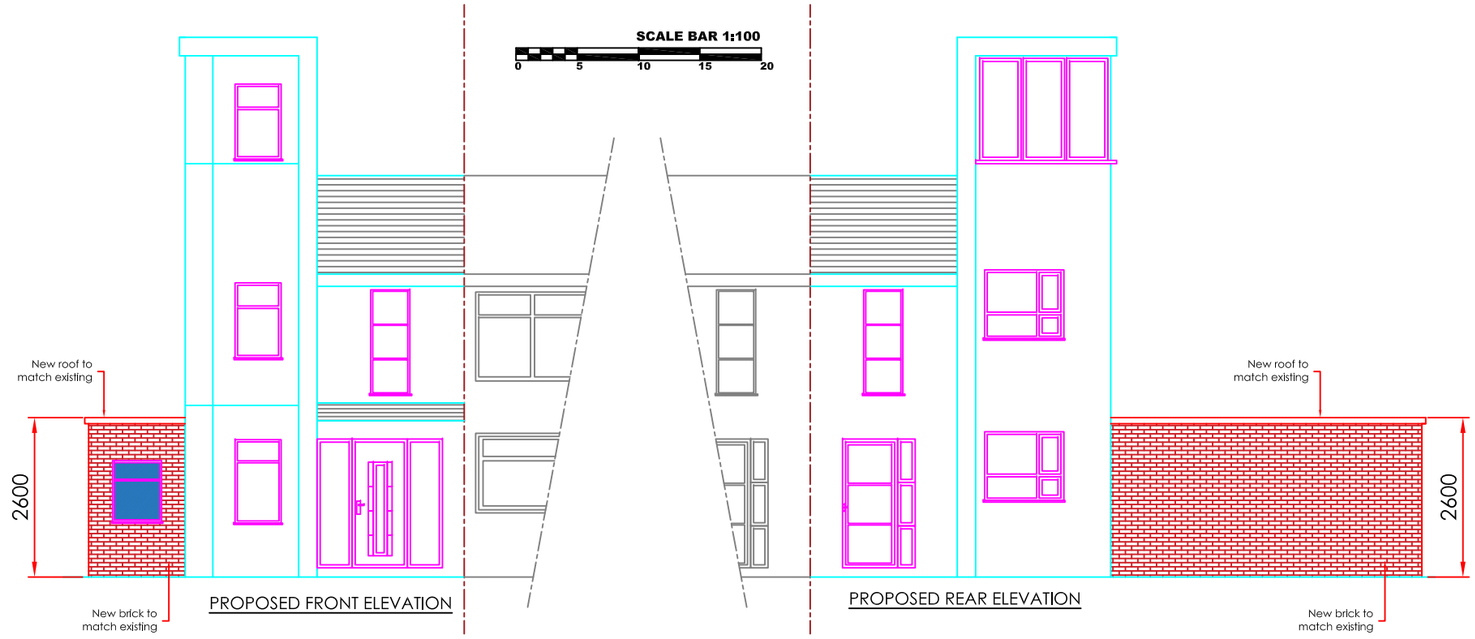

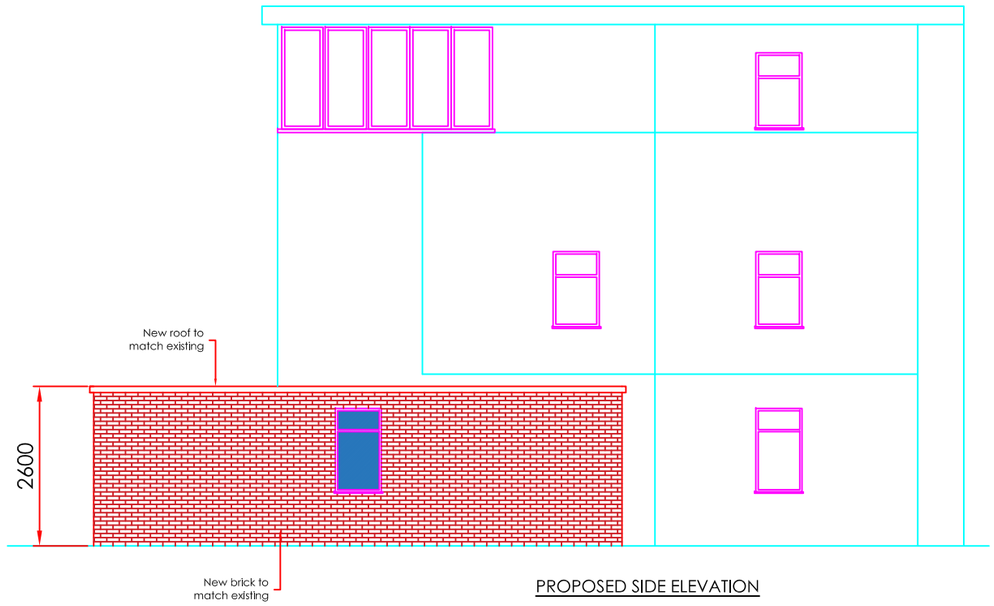

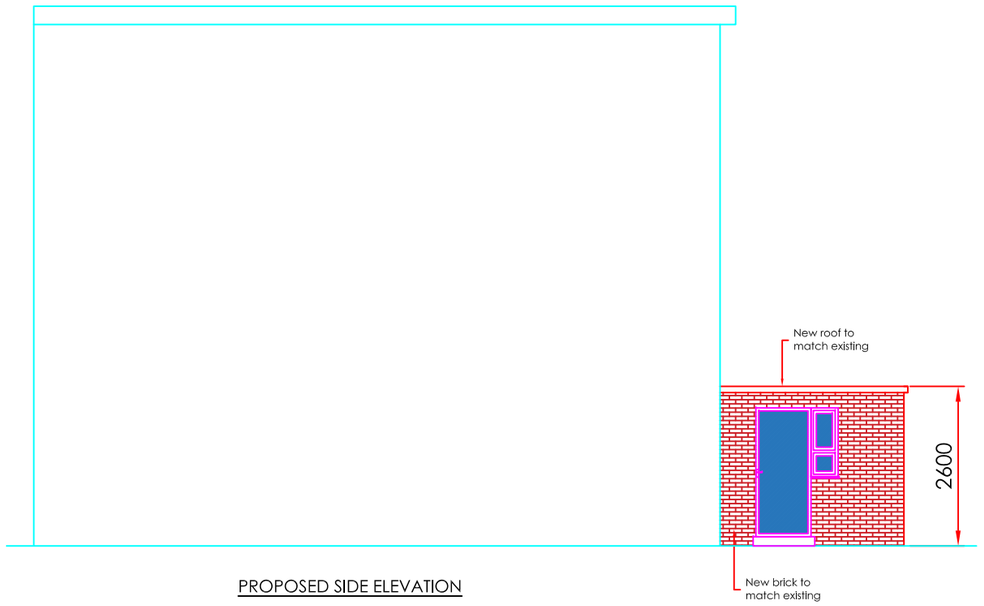

30 Bilsborrow Road
Proposed Elevations
Scale: 1:100 @ A4