


REVISION	DATE	DESCRIPTION
-	15.04.21	DRAFT ISSUE
-	06.05.21	PLANNING ISSUE

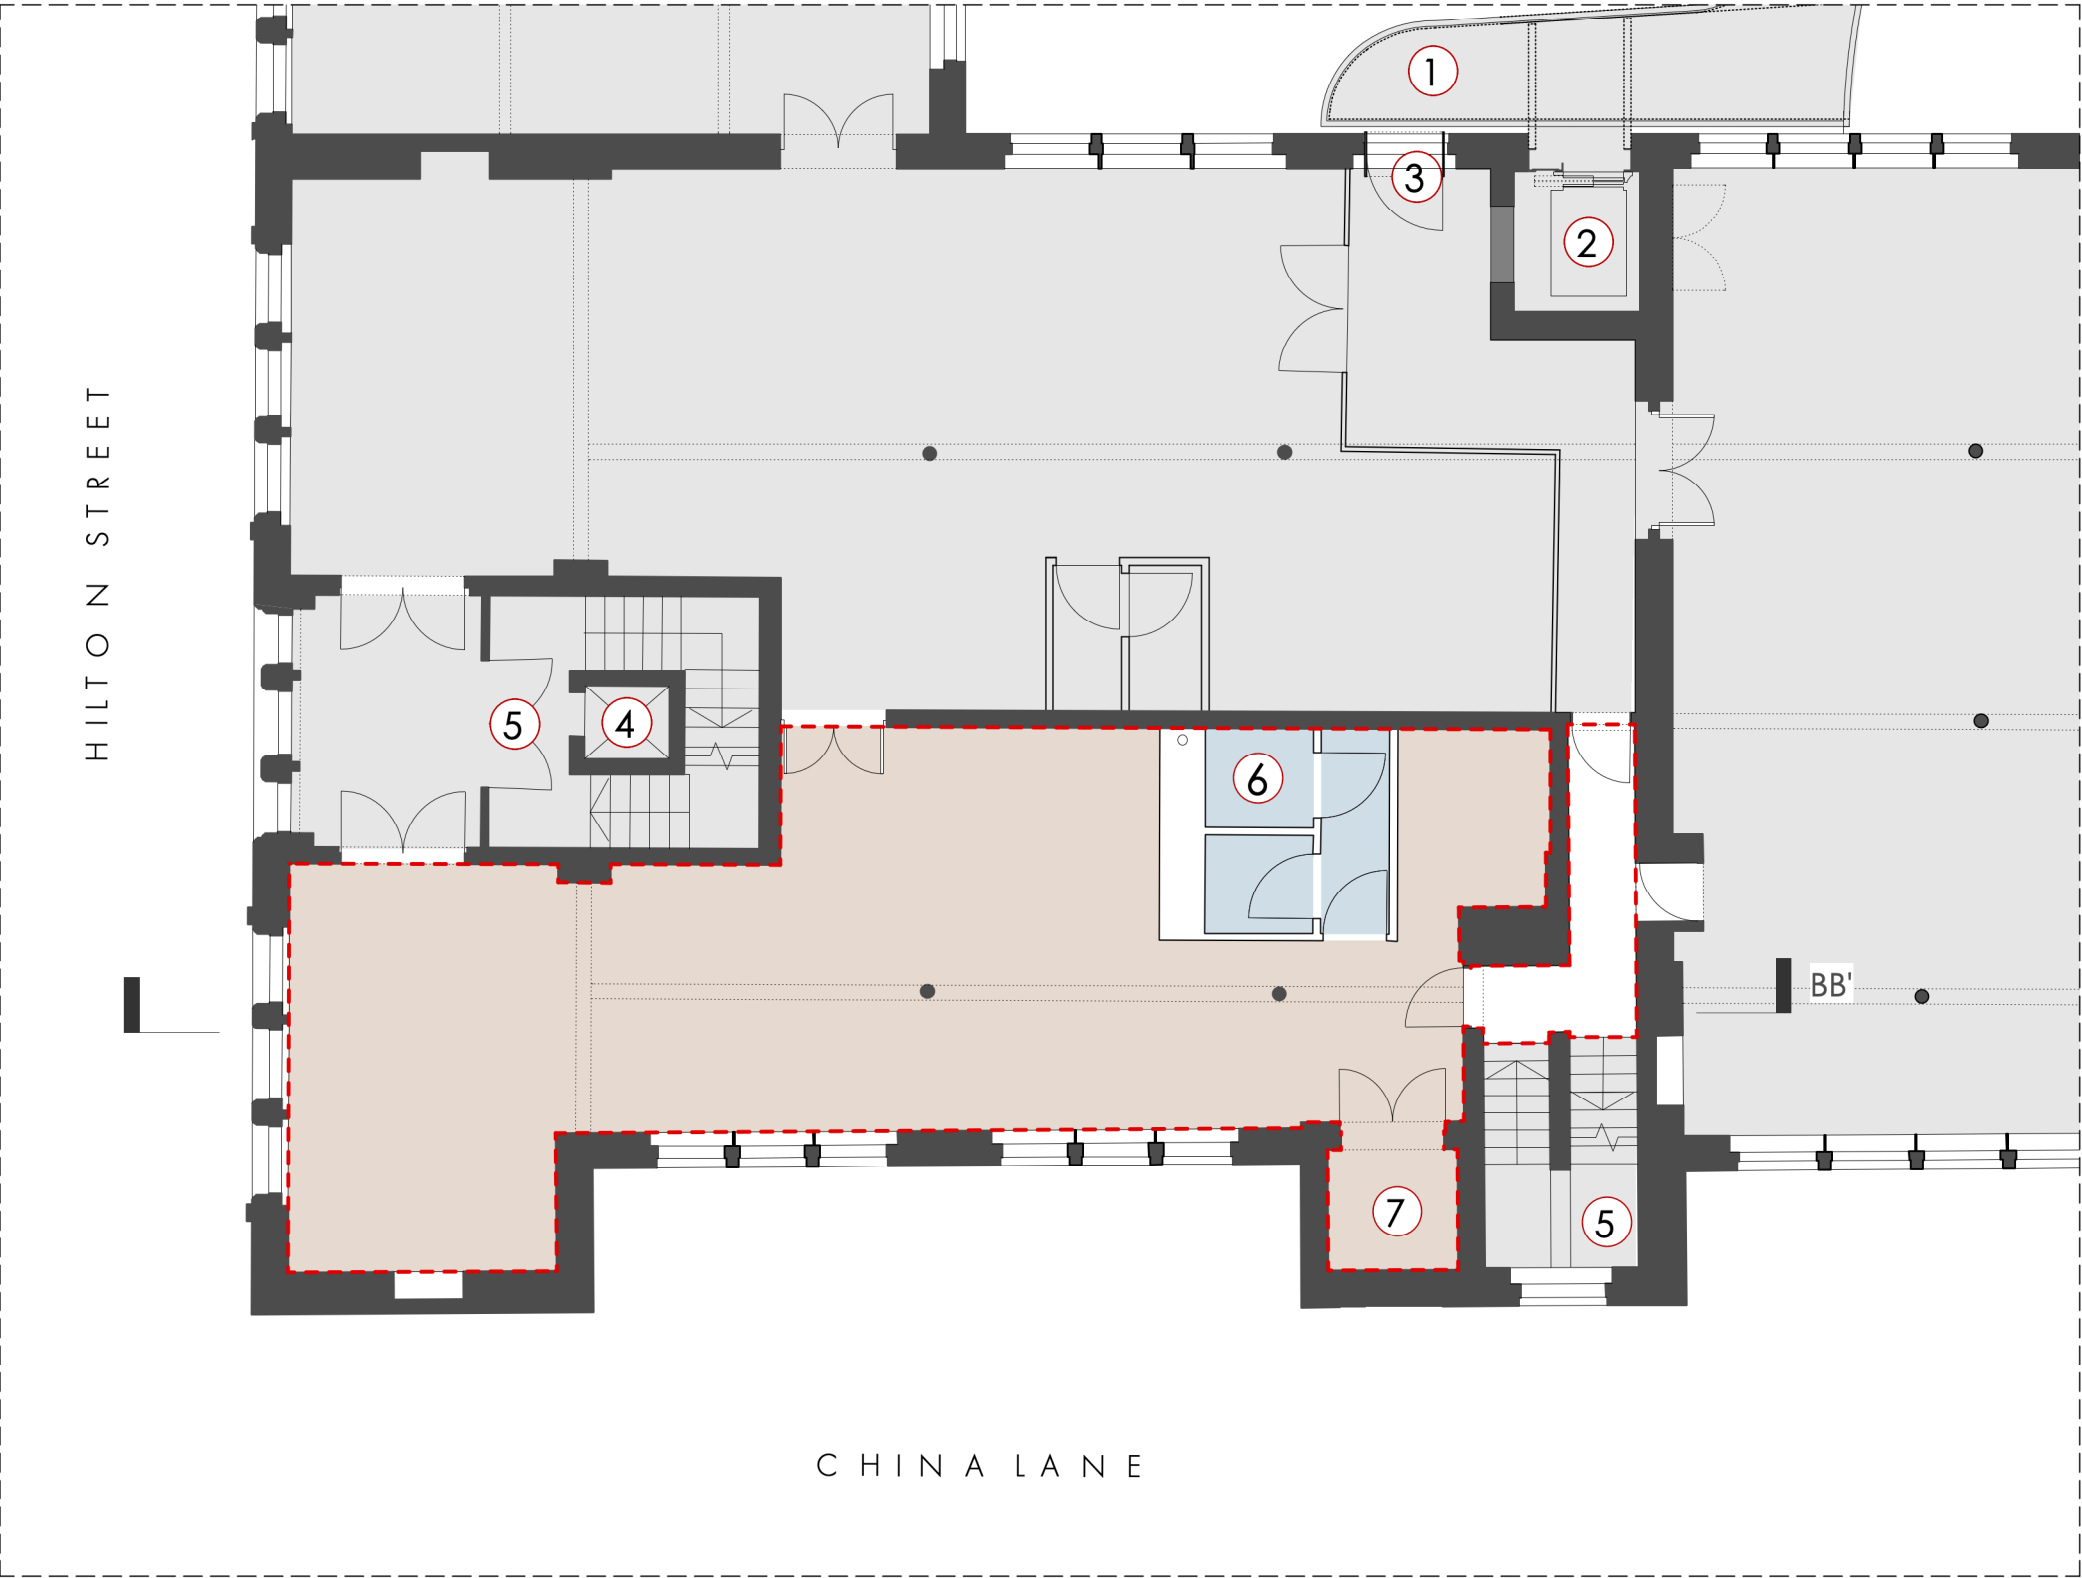

PLAN KEY

APPLICATION BOUNDARY LINE

AREA NOT SUBJECT OF THIS APPLICATION
SEE APPLICATIONS No.s **126286/LO/2020, 122935/LO/2019 & 123242/FO/2019**

OFFICE SPACE

TOILETS

EXISTING BRIDGE LINK

EXISTING LIFT


EXISTING ENTRANCE DOORS / ACCES TO BRIDGE LINK

EXISTING RISER IN REDUNDANT GOODS LIFT SHAFT

EXISTING ESCAPE STAIR

EXISTING TOILET CUBICLES

EXISTING KITCHENETTE INSIDE REDUNDANT HOIST SHAFT

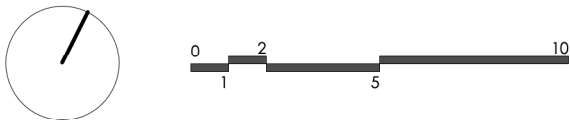

PLANNING

OMIArchitects

FOURWAYS HOUSE, FOURTH FLOOR
EXISTING PLAN

1.100 @ A3

31 Blackfriars Road, Salford, Manchester, M3 7AQ
+44(0)161 832 3242 / info@omiarchitects.com / www.omiarchitects.com

PROJECT	FOURWAYS HOUSE				
DRAWING	FOURTH FLOOR - EXISTING PLAN				
DATE	APR' 21	DRAWN BY	KT	SCALE	1:100@A3
JOB NO.	1412	DWG.NO.	L 2220		