


Dragon ties or similar
bracing at eaves.

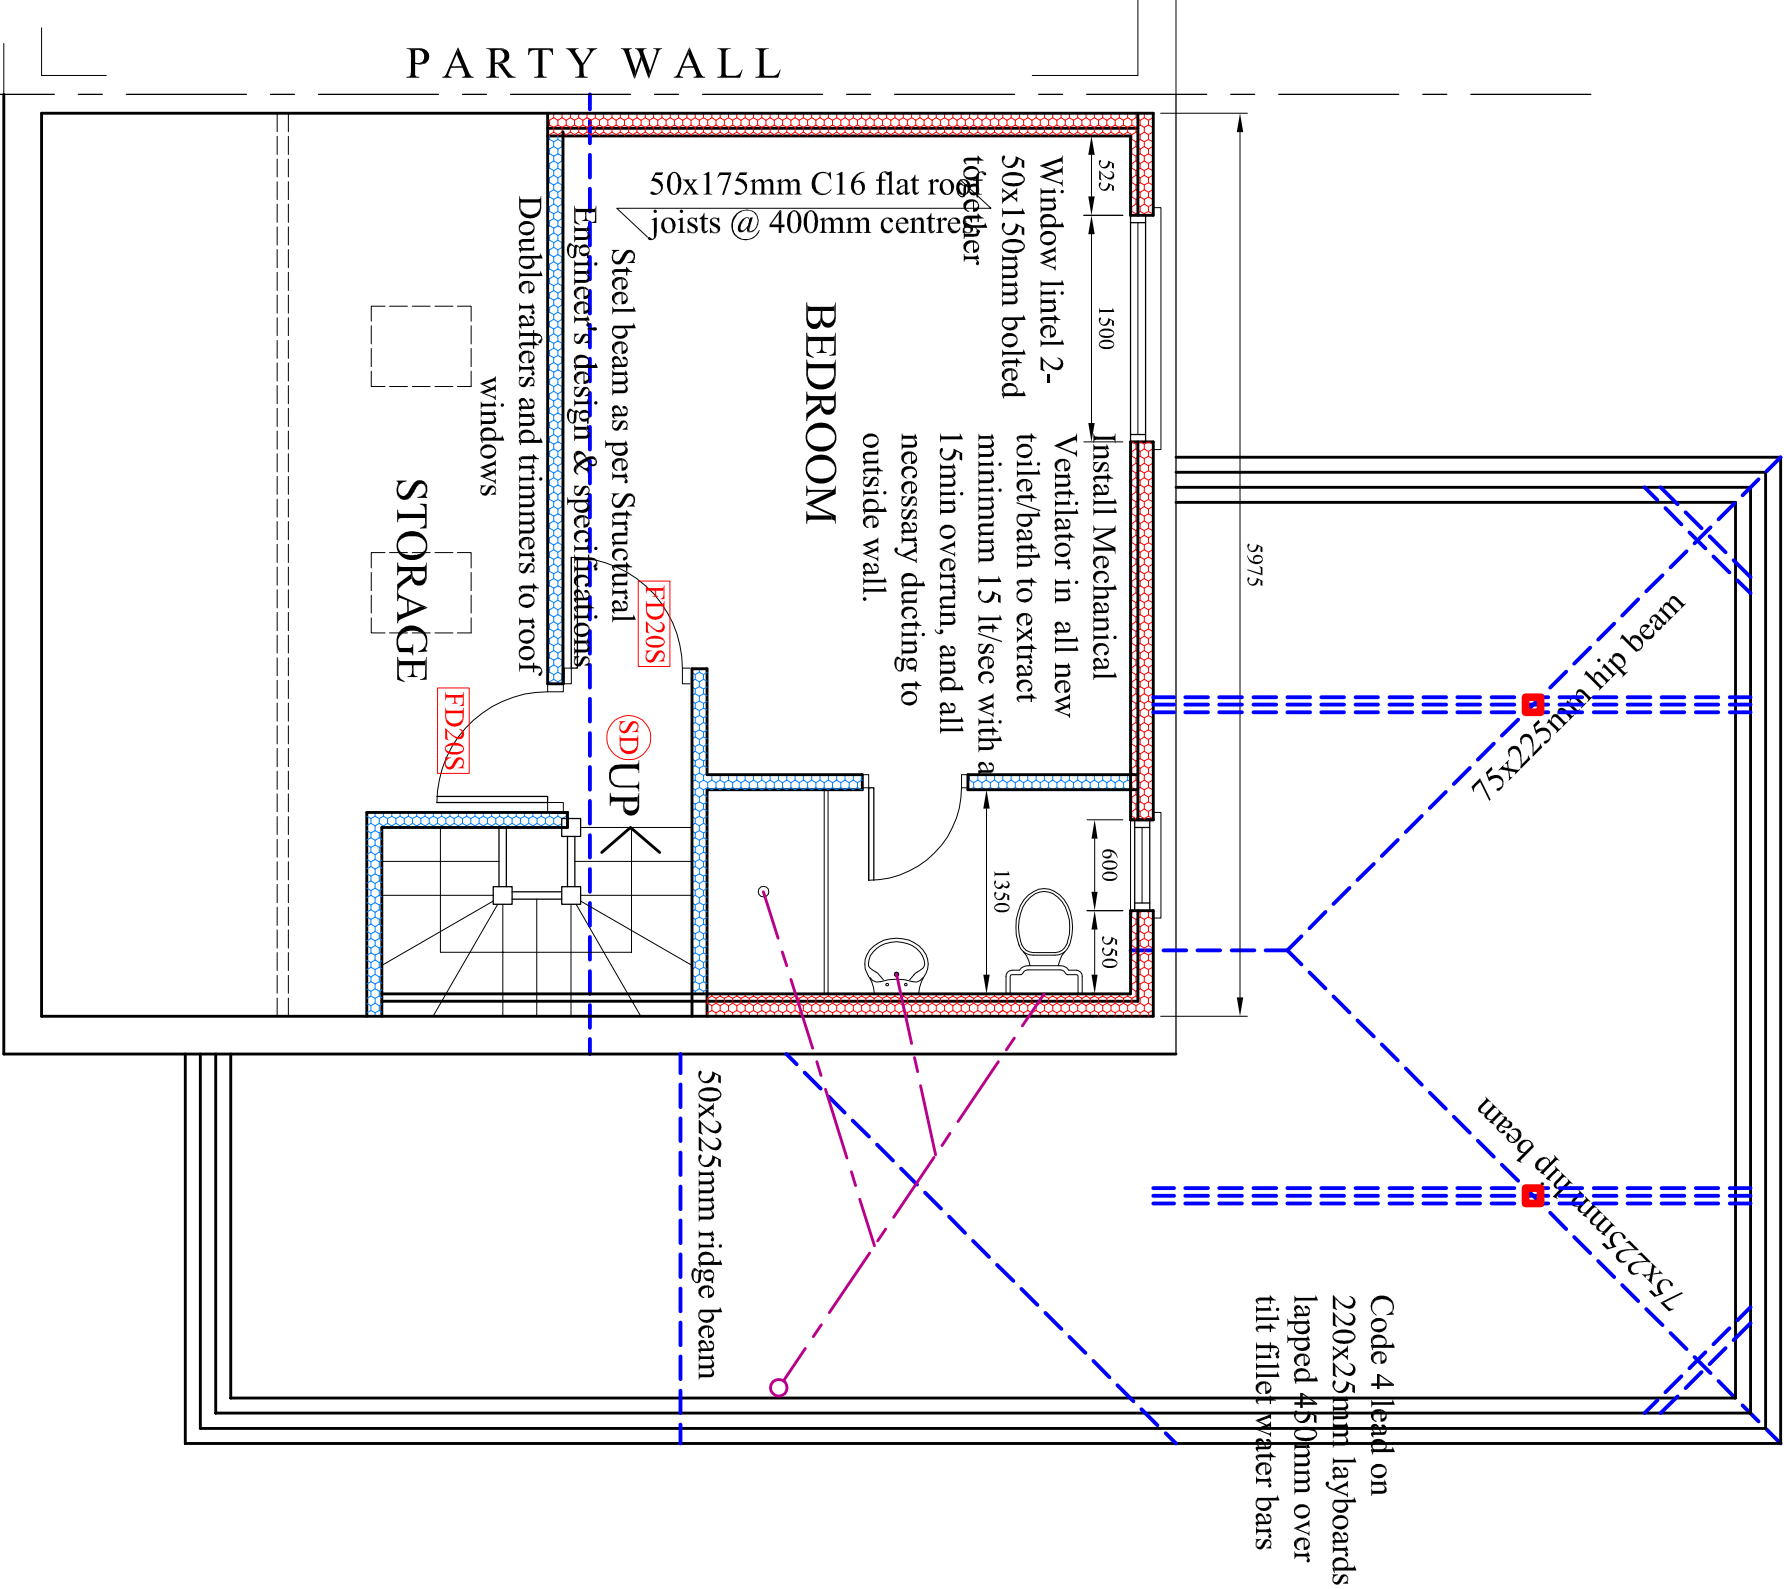

PROPOSED LOFT PLAN