


- 1 Brick Red Render
- 2 Grey Plastic Frame
- 3 Clear Glass
- 4 Opaque Glass
- 6 Velux Roof Lights

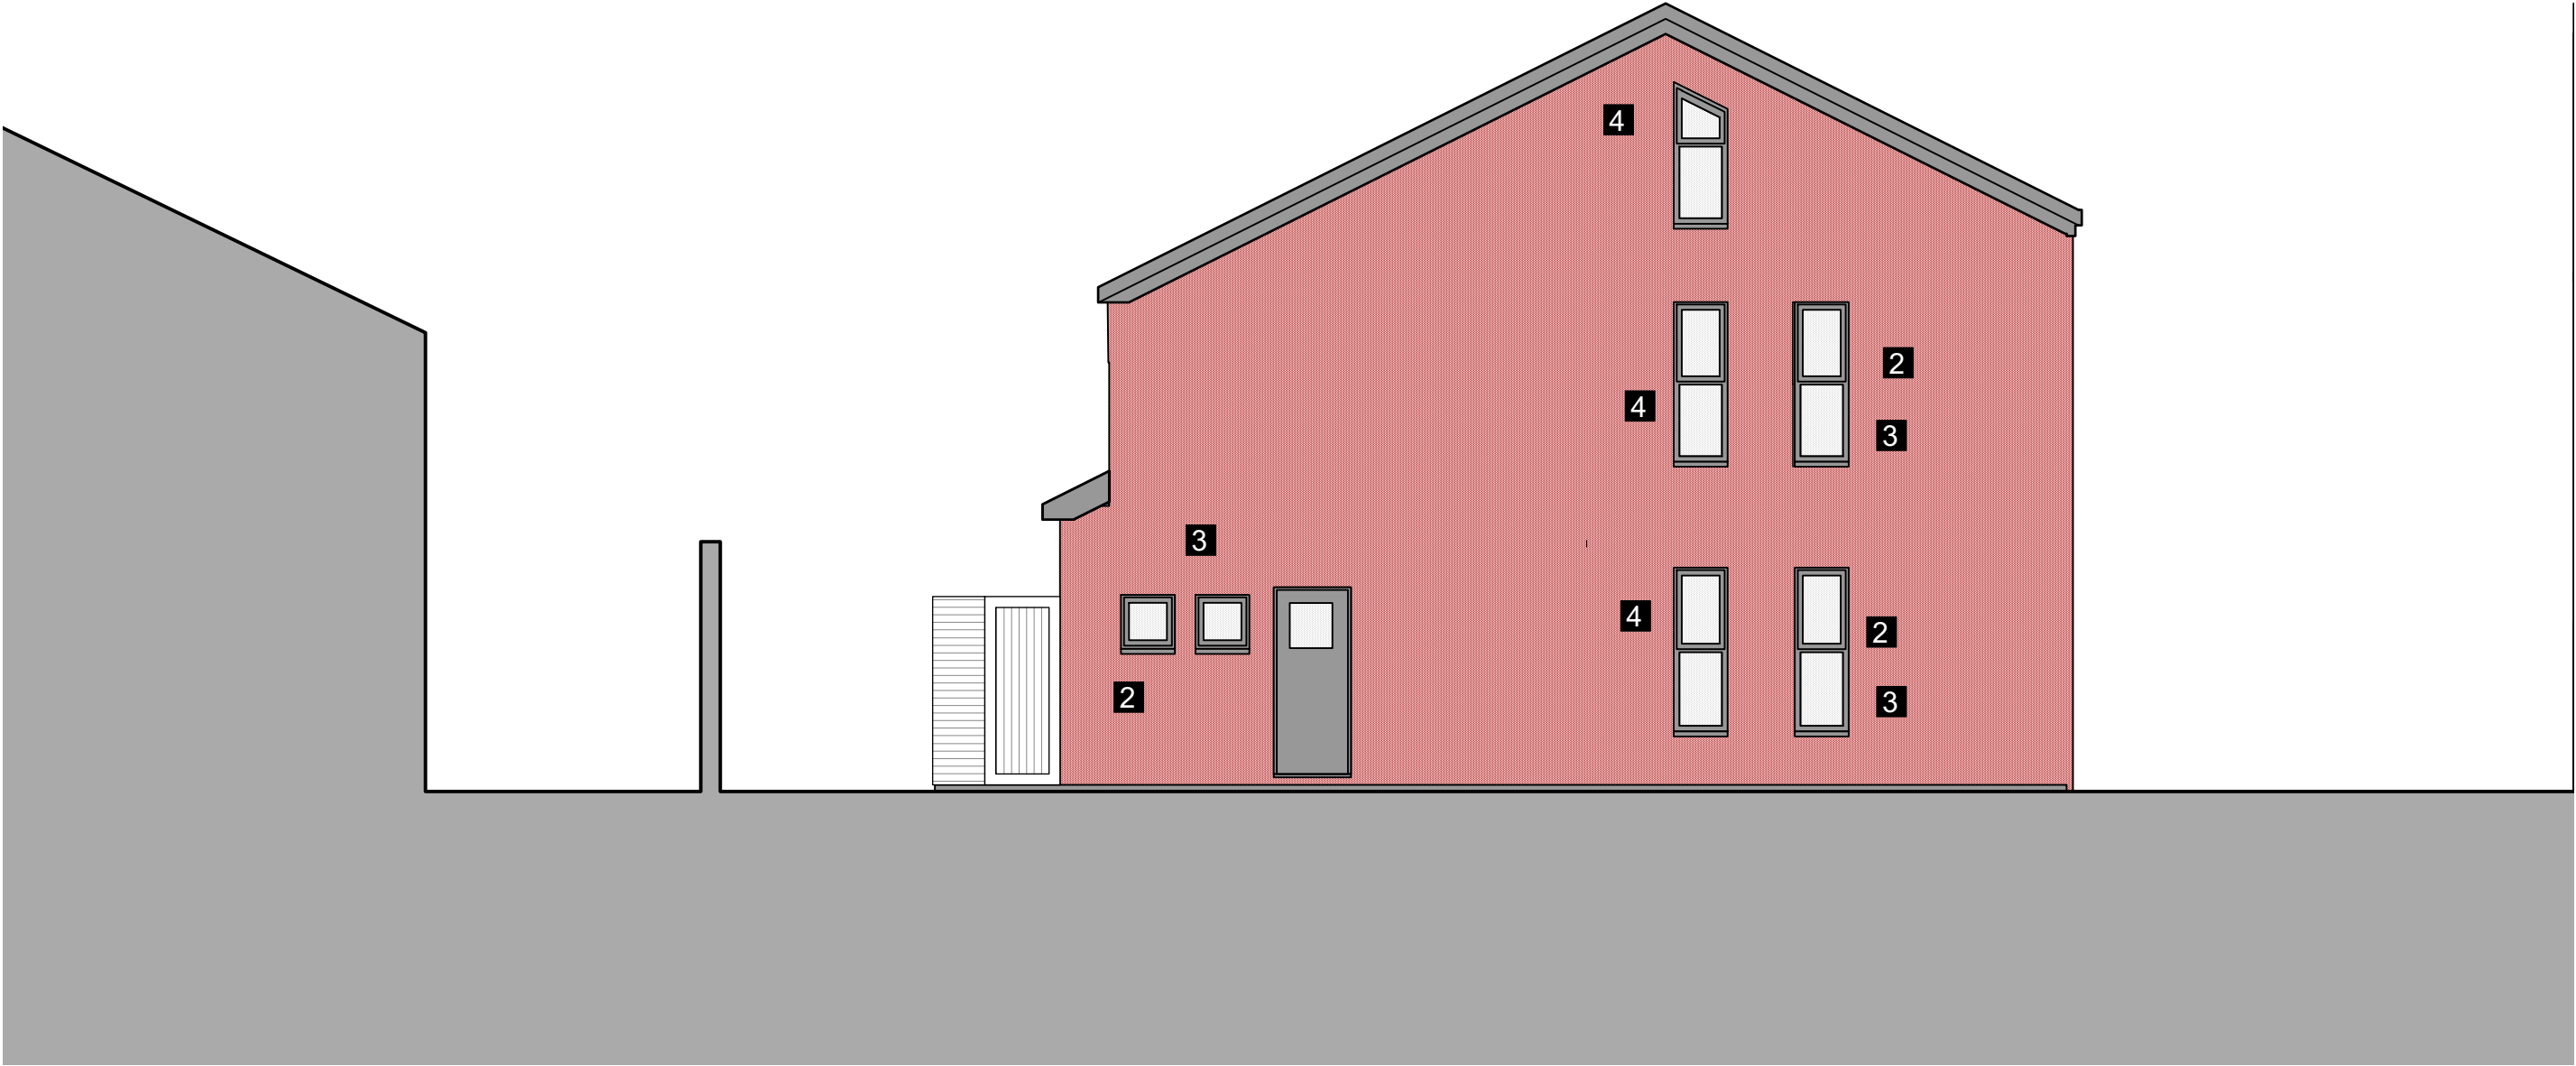

architecture:m

Moravian College,
14 Fairfield Square,
Manchester, M43 6AD.
+44 [0]161 370 6166
mail@architecturem.co.uk
www.architecturem.co.uk

Revision Notes

Project Title

1 Kathleen Grove

Date

24.01.22

Drawn By

MP

Scale @ A3

1:75

Drawing Title

Side Elevation

Job Number

514

Status

• P

Drawing Number

211

Revision

• E