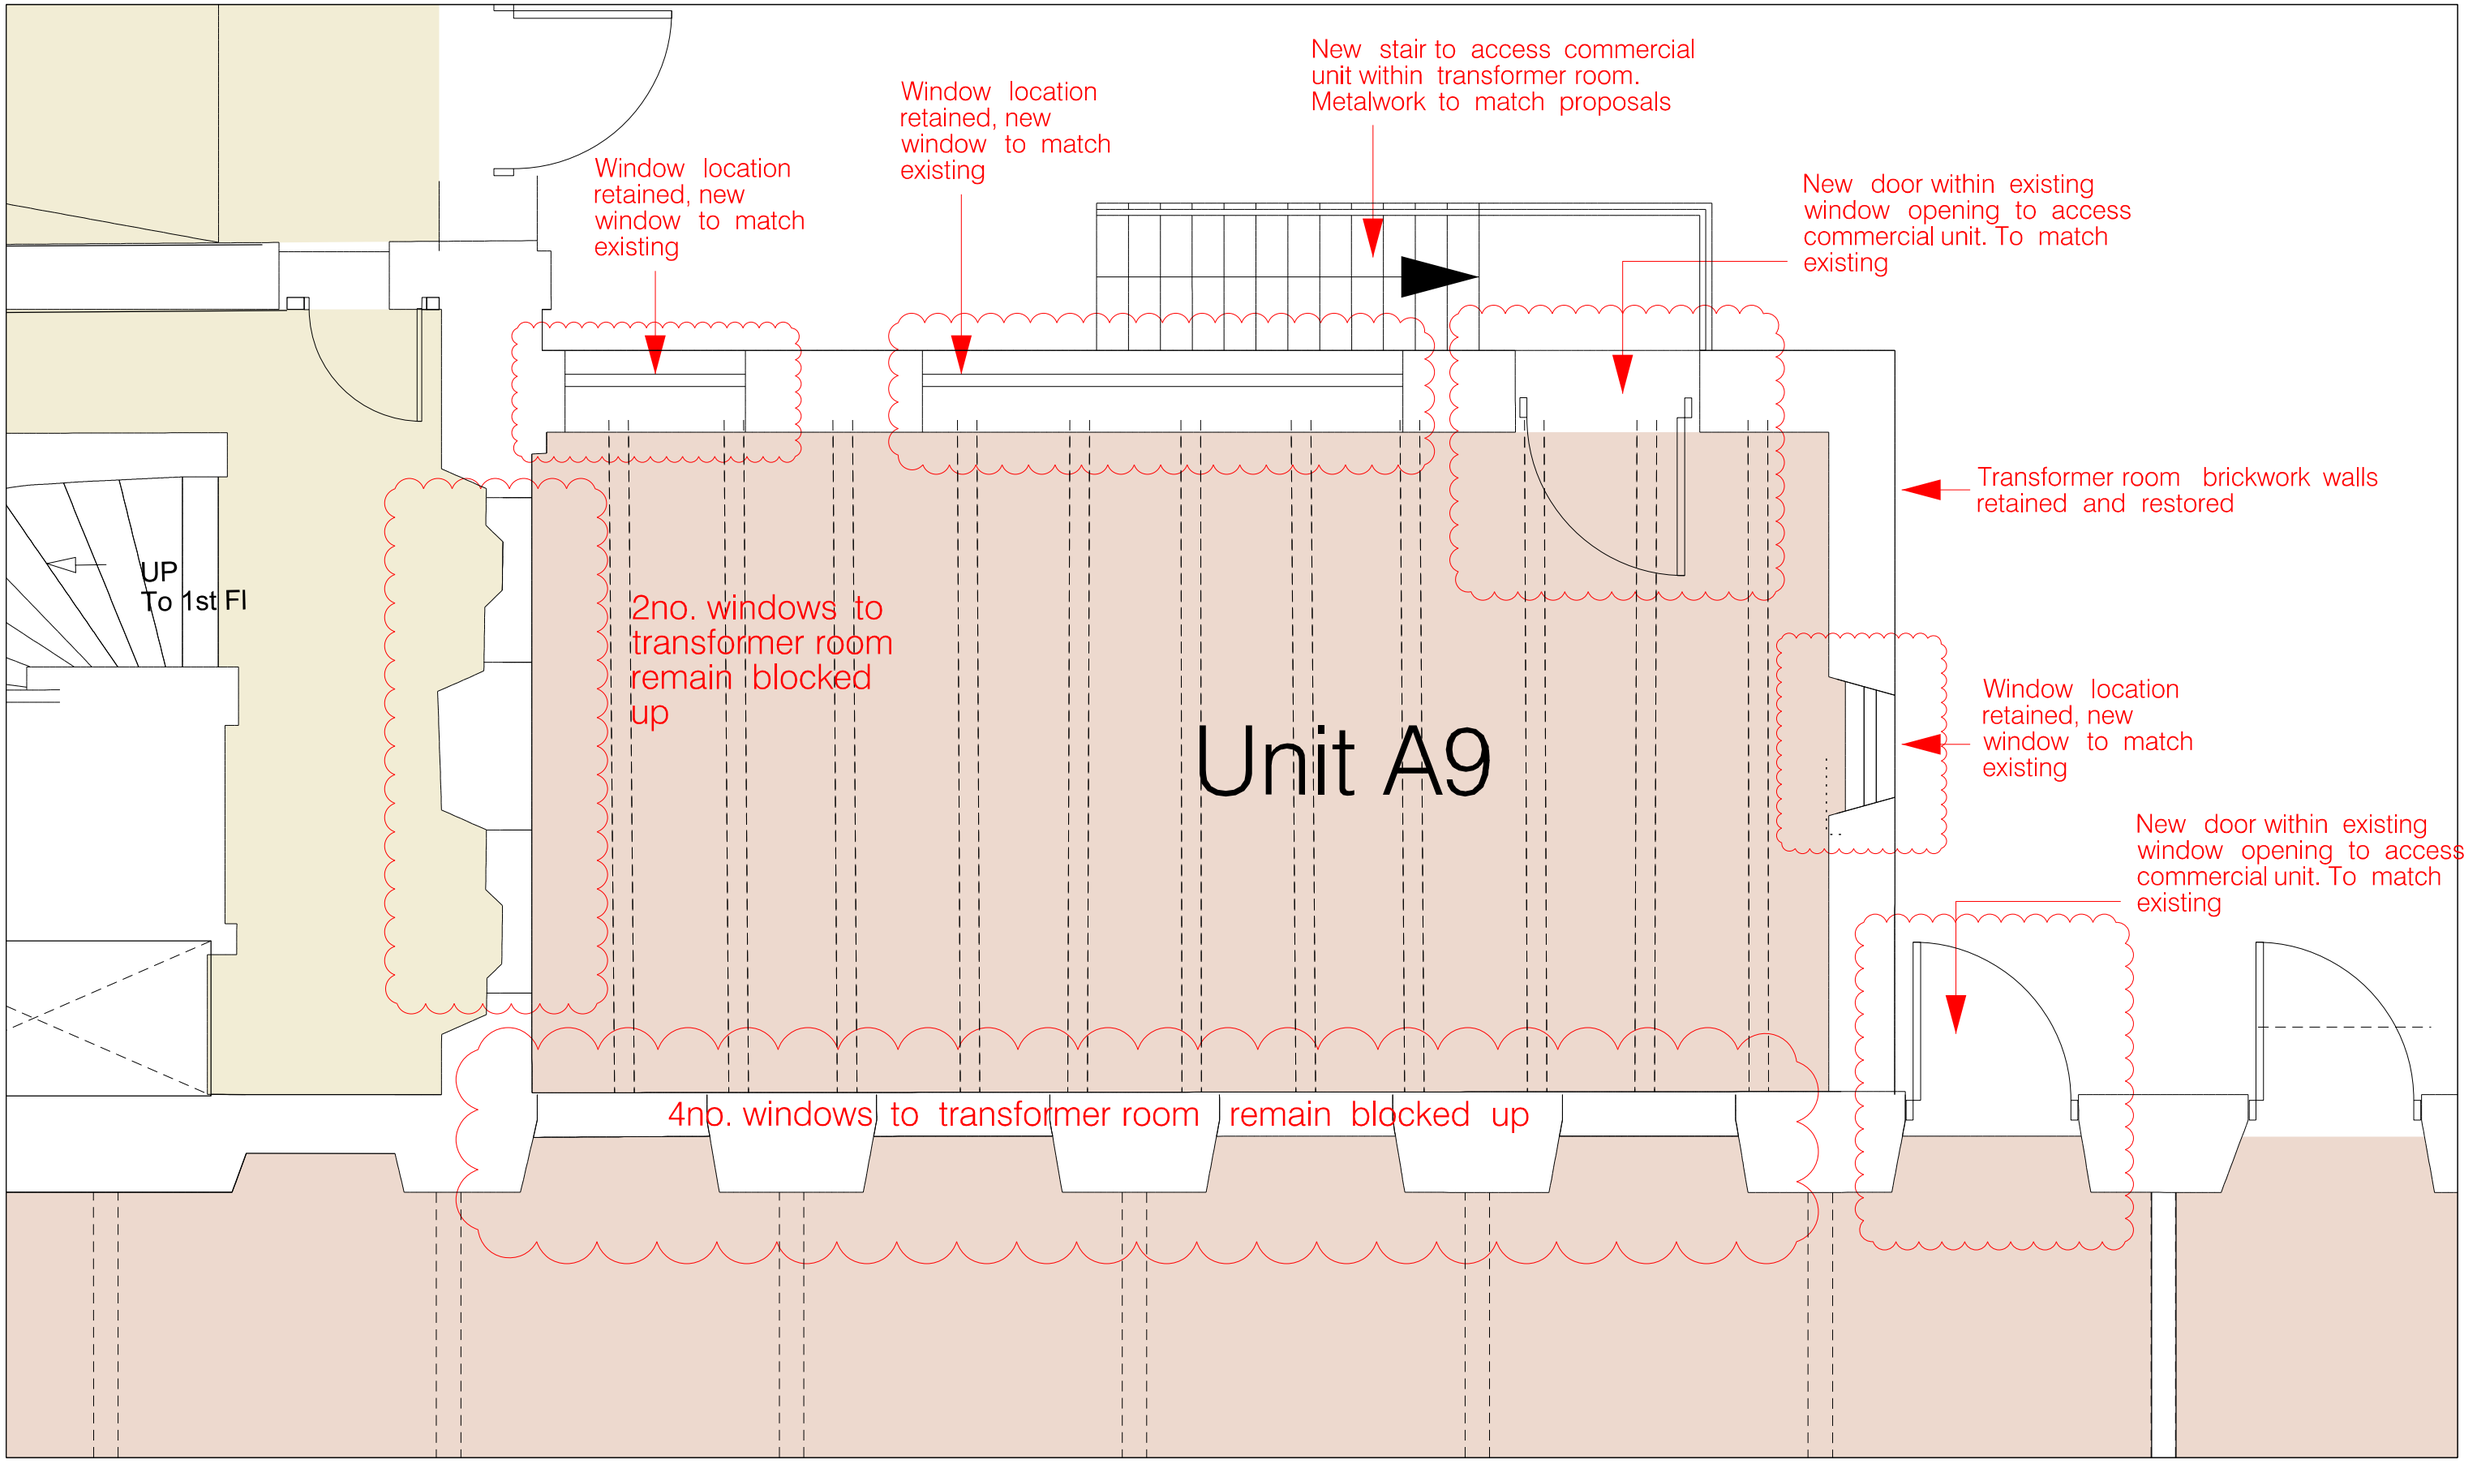

hodder+partners

SGI Studios
1 Kelso Place
Manchester M15 4LE

t: +44(0)161 832 9842
e: mail@hodderandpartners.com
w: www.hodderandpartners.com

DO NOT SCALE
Work to annotated dimensions only.
Read drawing in conjunction with relevant specification, Structural Engineers' and Services Engineers' drawings.
Confirm all dimensions before commencement of any work on site or fabrication.

revisions + notes:

client:	date:	
MARYLAND SECURITIES	AUGUST 2021	
project:	**scale:**	**drawn by:**
BRUNSWICK MILL DEVELOPMENT	1:50 at A3	NW
title:	**drawing number:**	
Ground Floor Transformer Room Update	L(sk)026	
status:	**job number:**	**revision:**
PLANNING	0586	–

hodder+partners