


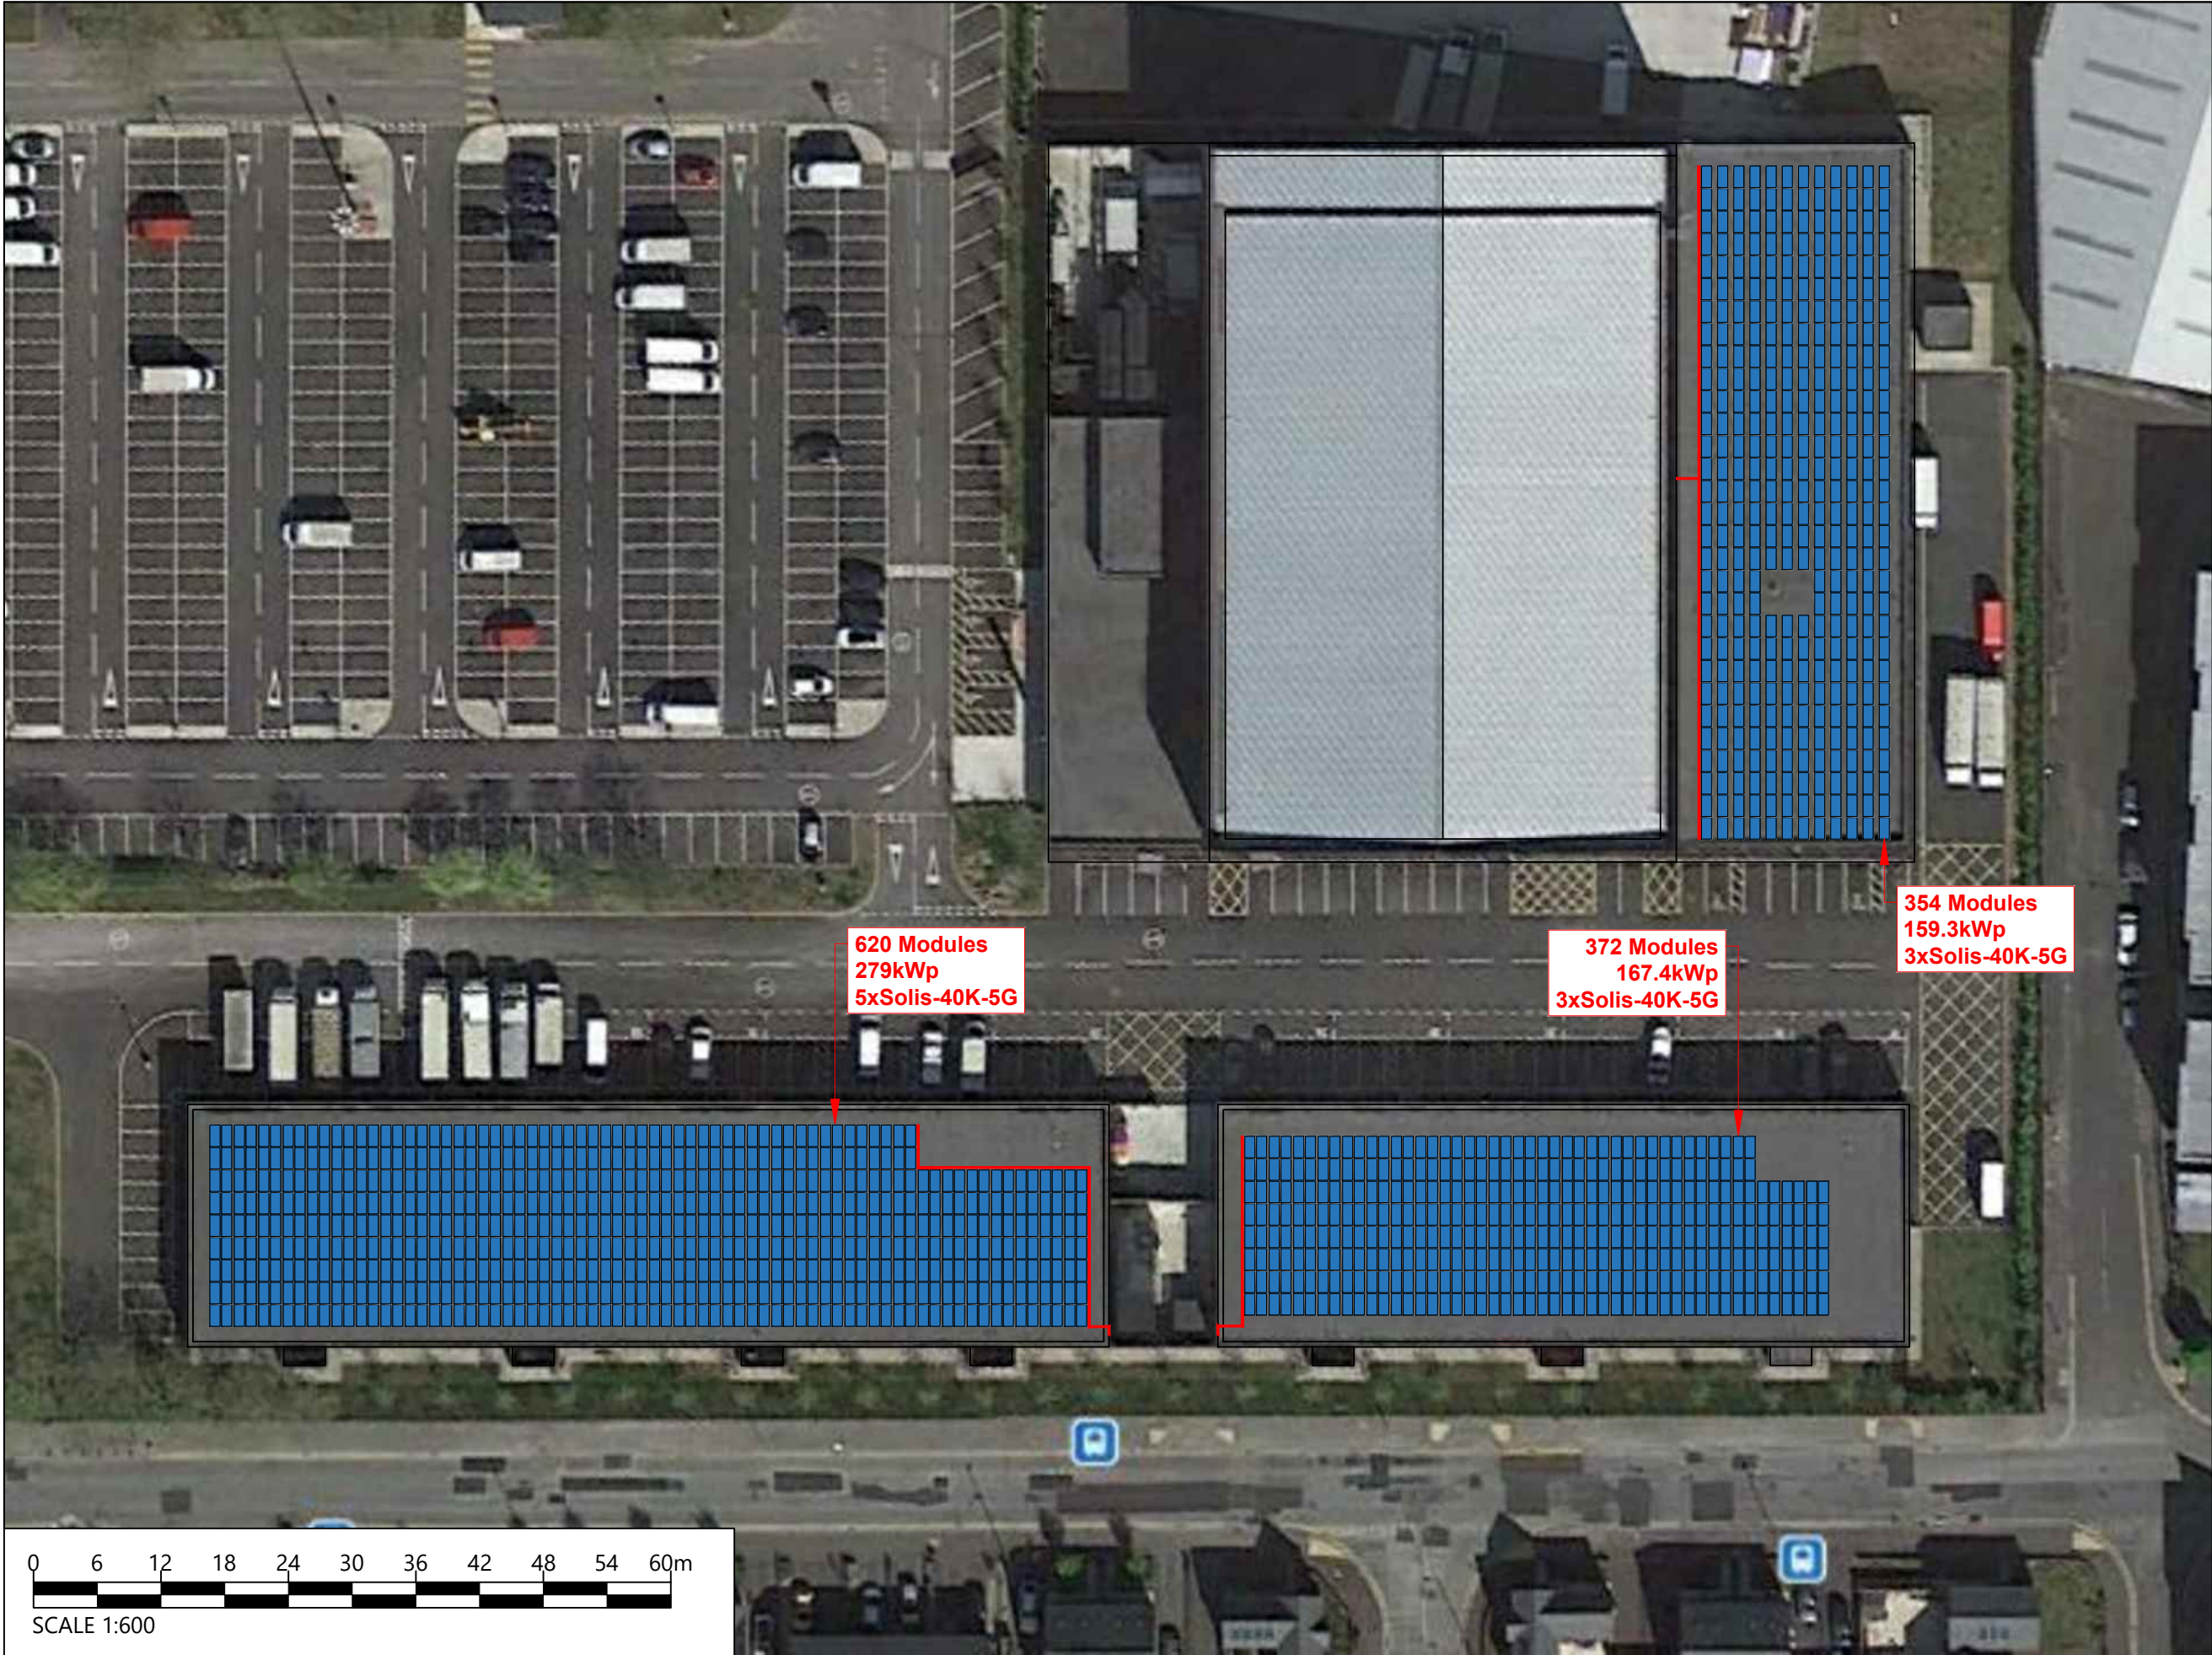

NOTES

TIC: 605.7kWp
DNC: 440kW

Nb of panels: 1346
Nb of inverters: 11

Module manufacturer & model:
Longi Solar
LR4-72 HPH 450W

Inverter makes & manufacturer:
Solis-40K-5G x11

KEY

 SOLAR PV MODULE

 DC CABLE CONTAINMENT



003	Amended red array notes	03.06.2021
002	Added DC Cable Containment	28.05.2021
001	Proposal	19.05.2021
Rev.	Nature of Revision	Date

APPROVED

 **Absolute**
Powering The Future

Absolute
Arisaig
Gartocharn
G83 8ND
Tel: 01415307644
www.absolutesolarandwind.co.uk

CLIENT	
AMERESCO	
PROJECT	
OUTER SPACE PHASE 2	
SITE LOCATION	
VAUGHAN ST, MANCHESTER M12 5FQ	
JOB NUMBER	
ABS994	
TITLE	
PROPOSAL PLAN	
DRAWING NO. 001	REVISION NO. 003
DATE 03.06.2021	DRAWN BY JM
SCALE 1 : 600 @ A3	CHECKED BY RA