

Liverpool Head Office
T: 0151 227 3155

Manchester Office
T: 0161 817 5180

North Wales Office
T: 01978 664 071

London Office
T: 020 8016 4320

Head Office: 18-20 Harrington Street, Liverpool L2 9QA
E: enquiries@sutcliffe.co.uk | www.sutcliffe.co.uk

@Sutcliffe_1985


f

Sutcliffe1985

in

Sutcliffe

Project	Date	Project No.	Calculation Sheet No.
VICTORIA MILL, MILES PLATTING, MANCHESTER.	20/5/21	LM31184	SK10
	Prepared	Checked by	Revision
	BR		

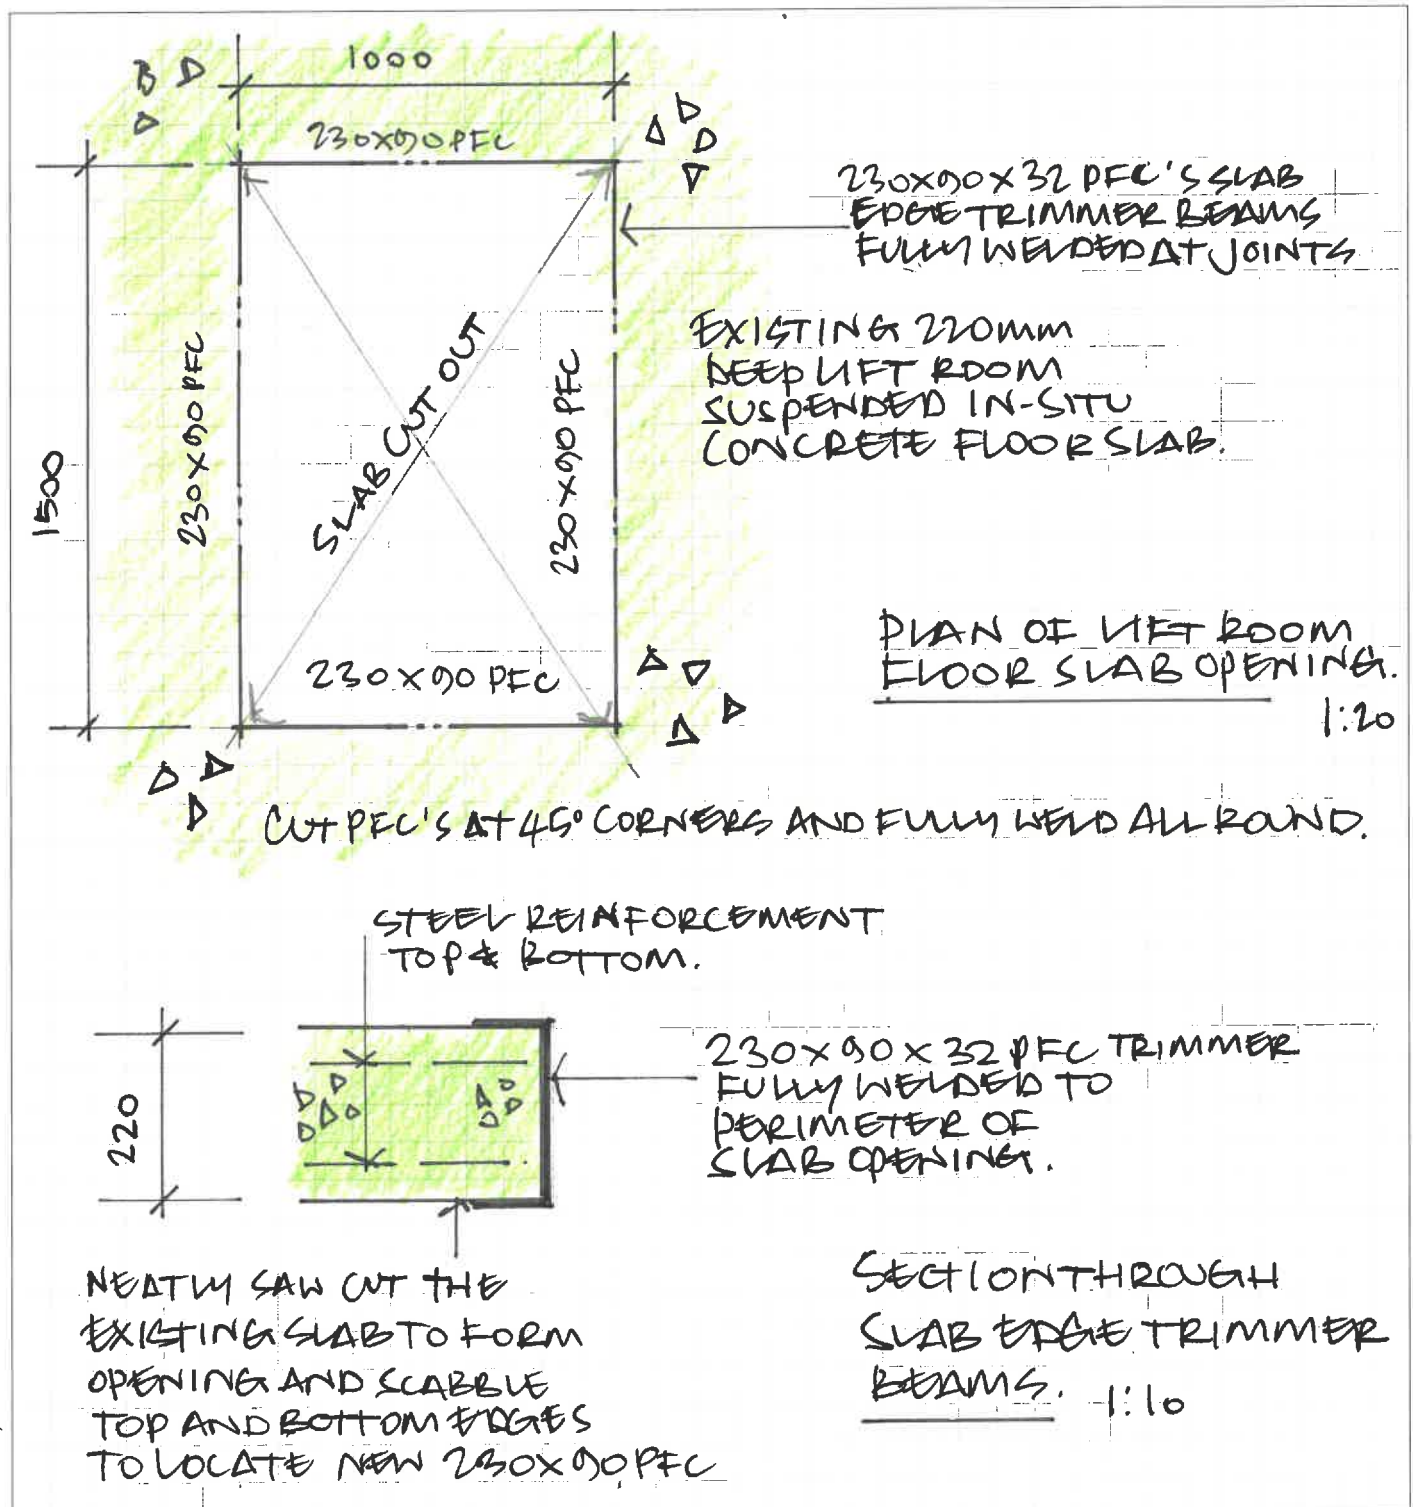

Liverpool Head Office
T: 0151 227 3155

Manchester Office
T: 0161 817 5180

North Wales Office
T: 01978 664 071

London Office
T: 020 8016 4320

Head Office: 18-20 Harrington Street, Liverpool L2 9QA
E: enquiries@sutcliffe.co.uk | www.sutcliffe.co.uk

@Sutcliffe_1985

f Sutcliffe1985

in Sutcliffe

Project VICTORIA MILL, MILES PLATTING, MANCHESTER	Date 20/5/24	Project No. LM31184	Calculation Sheet No. SK 11
	Prepared RR	Checked by	Revision

