




DO NOT SCALE

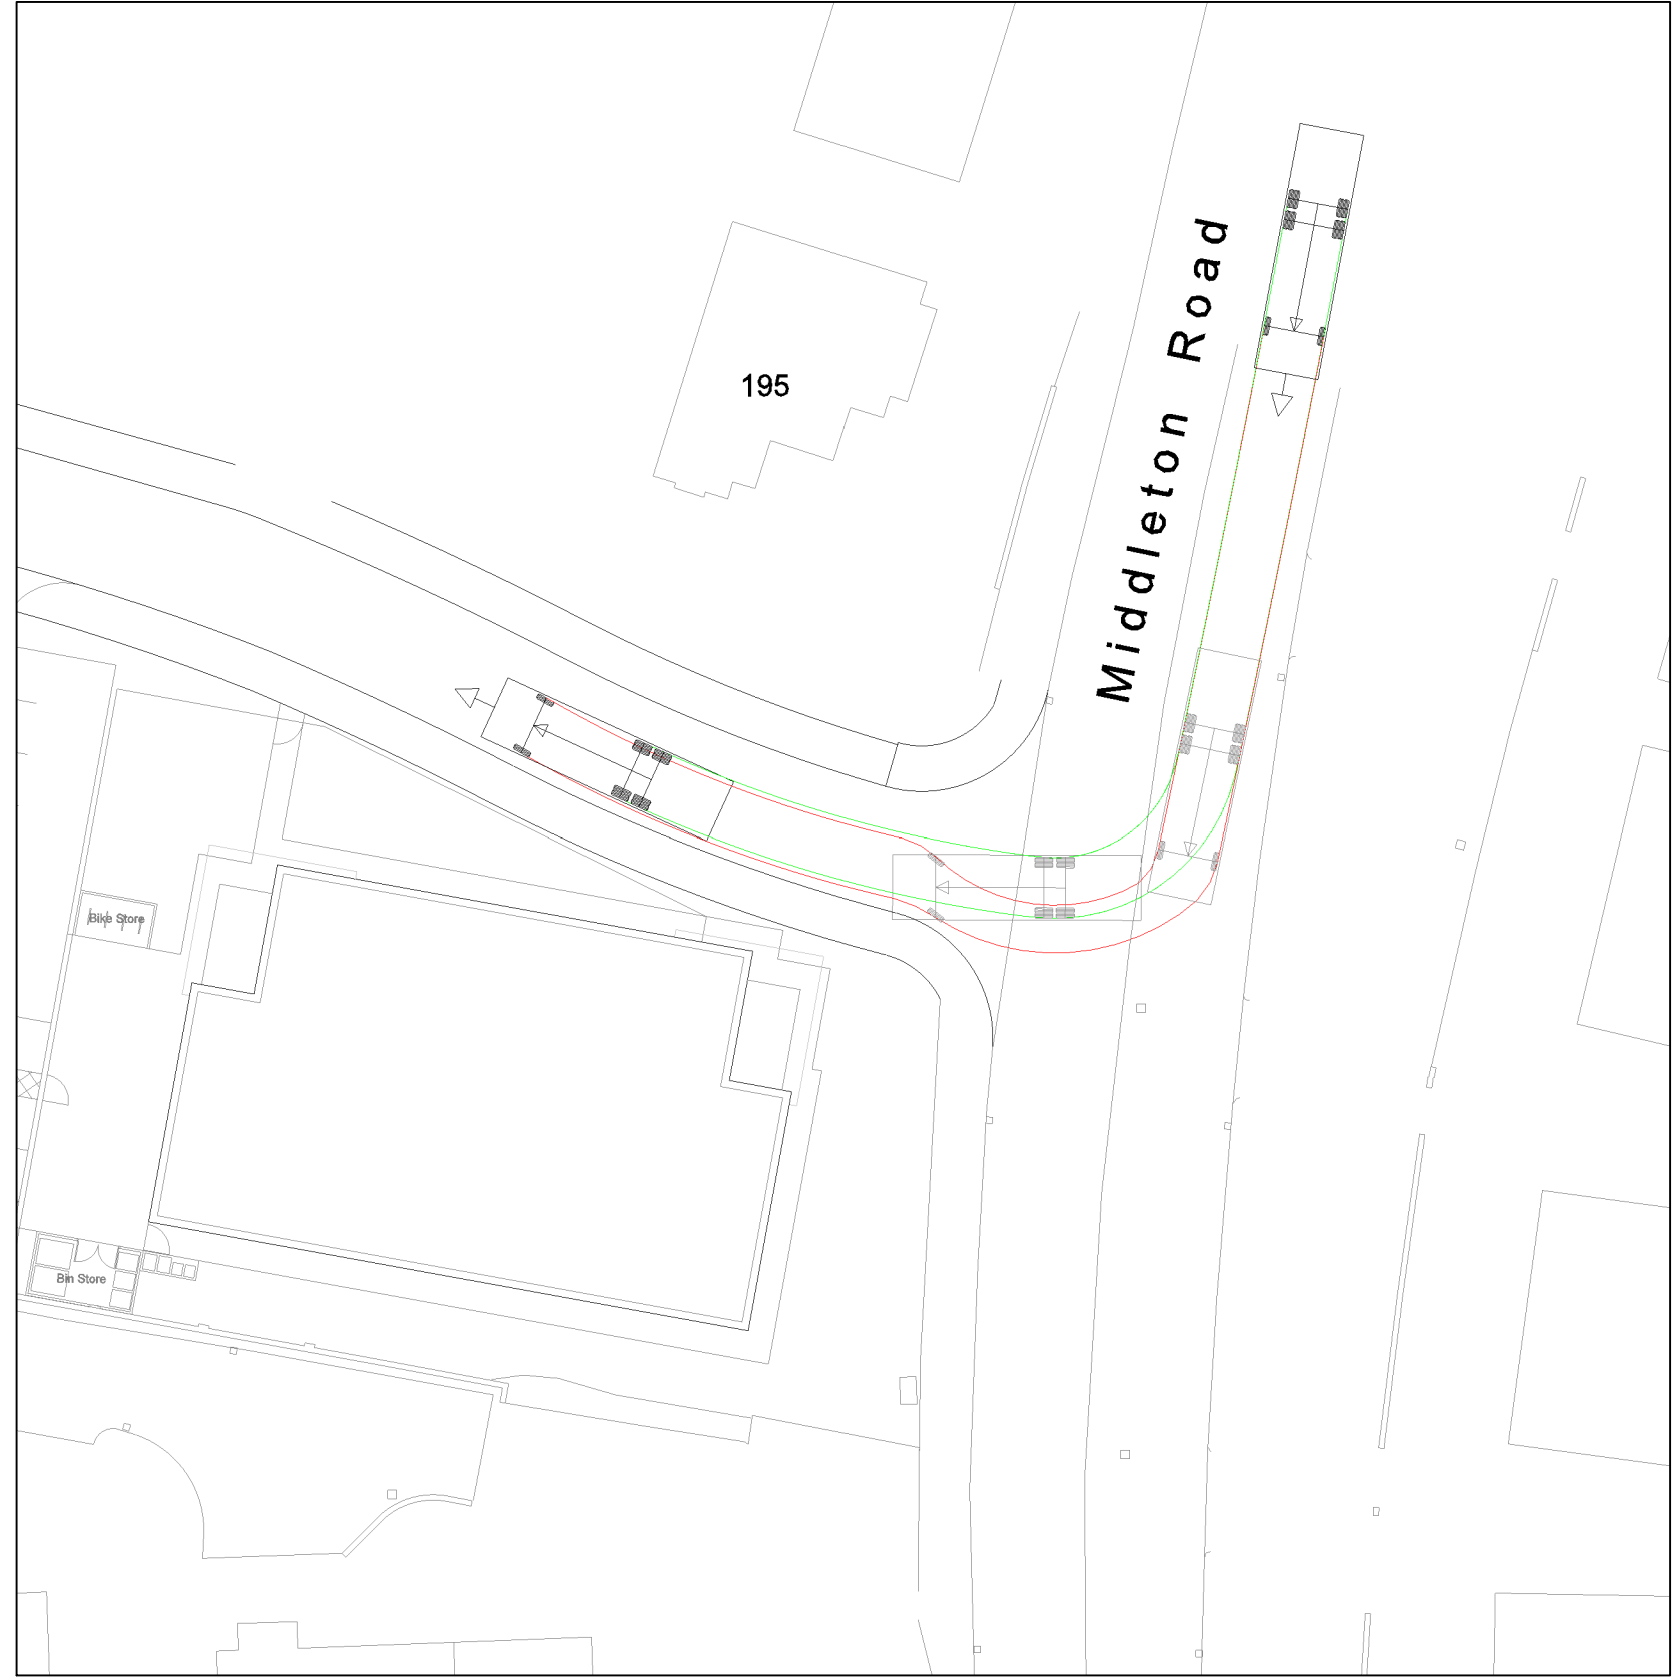


Turn In Northern Approach

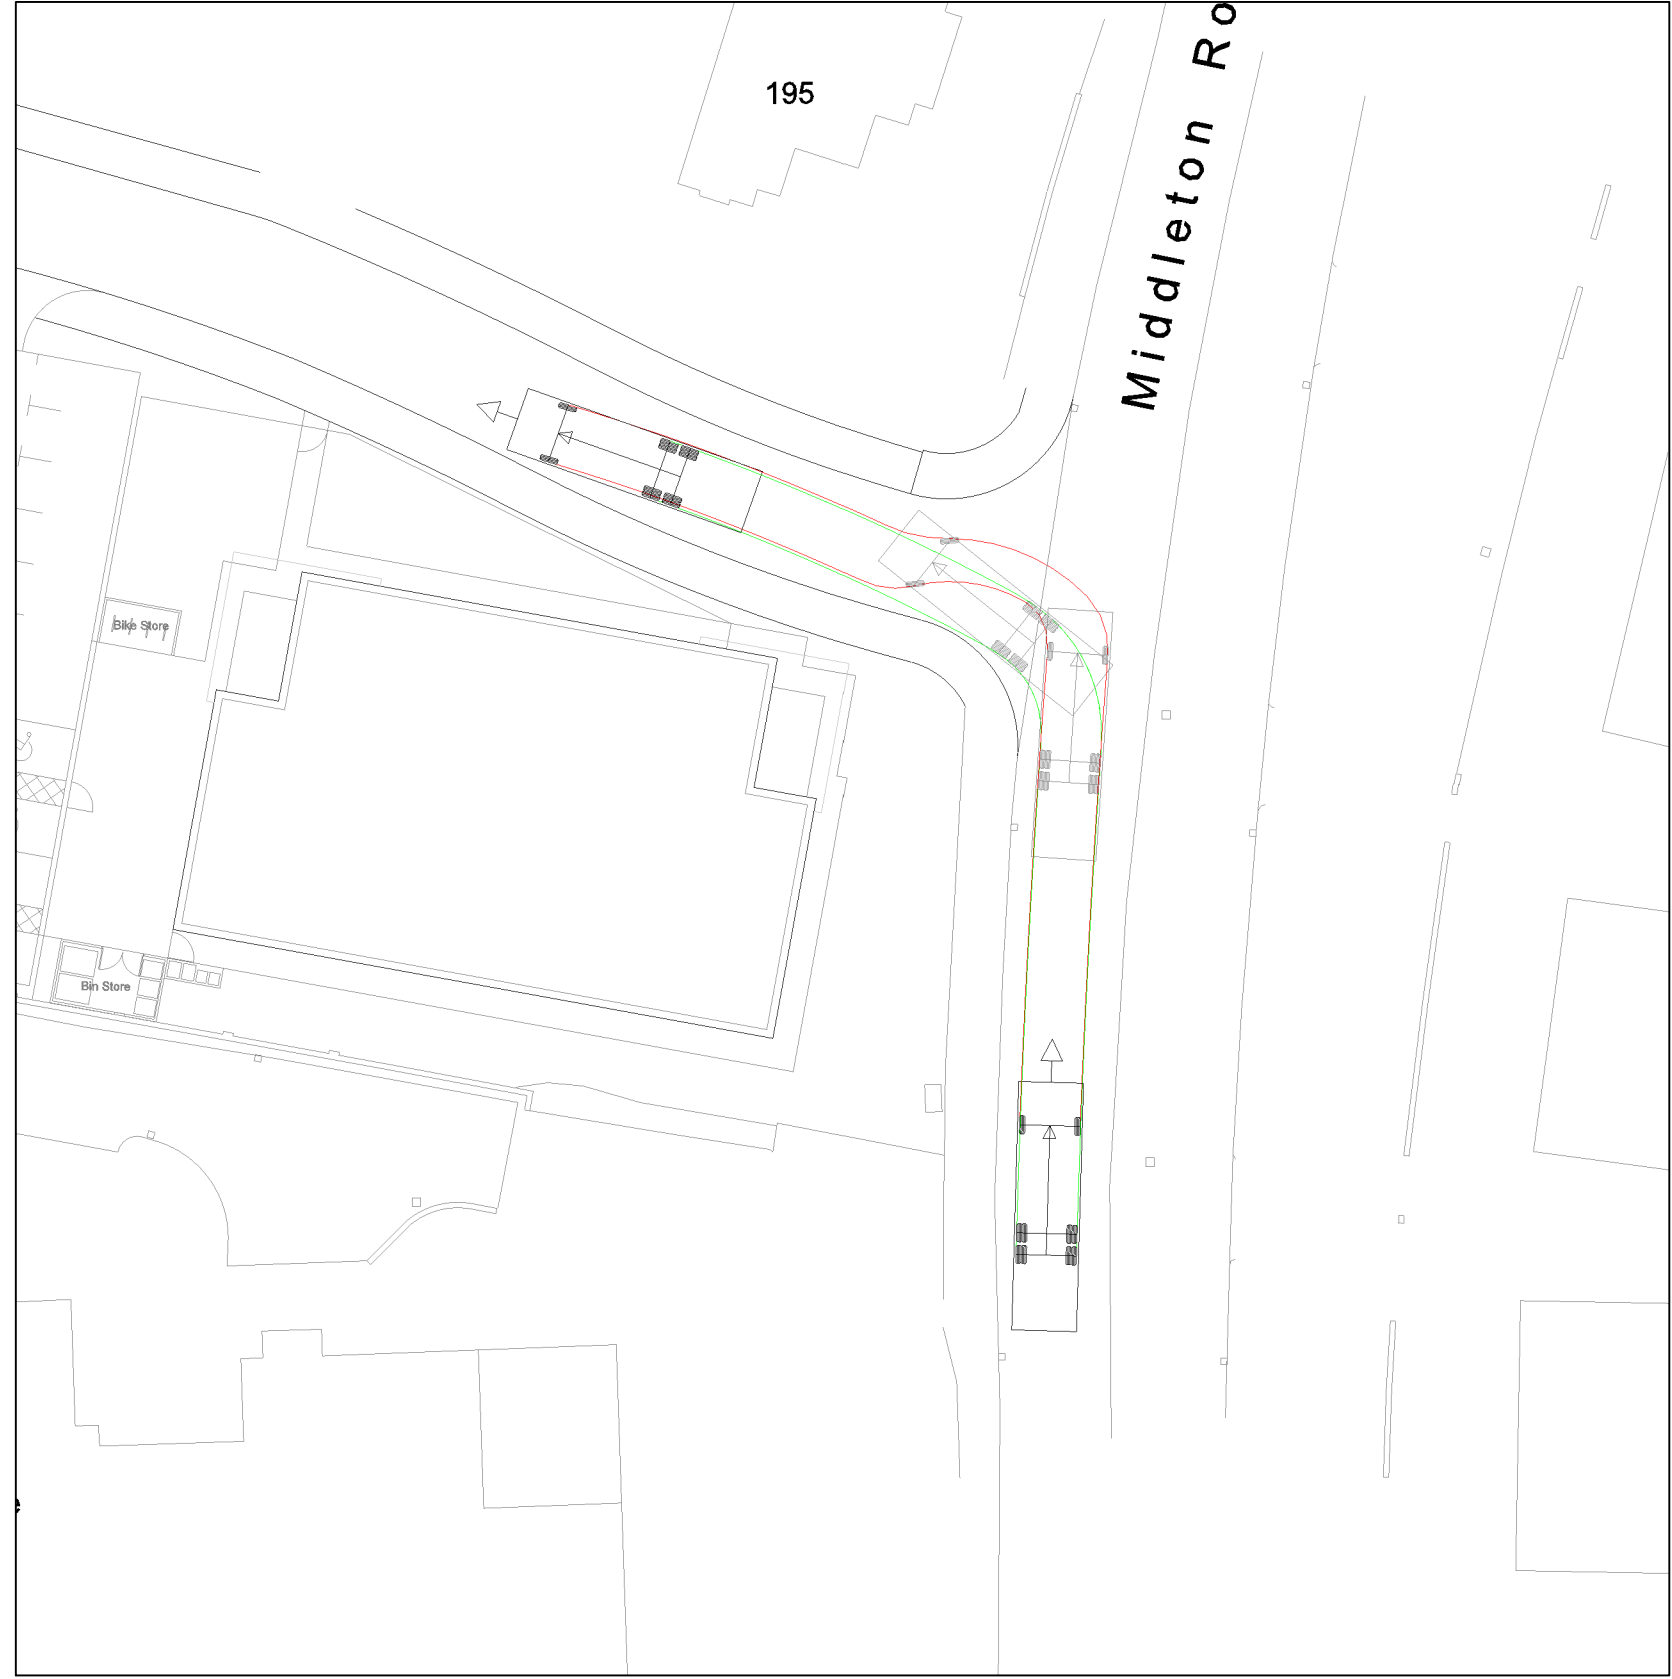

Turn In Southern Approach

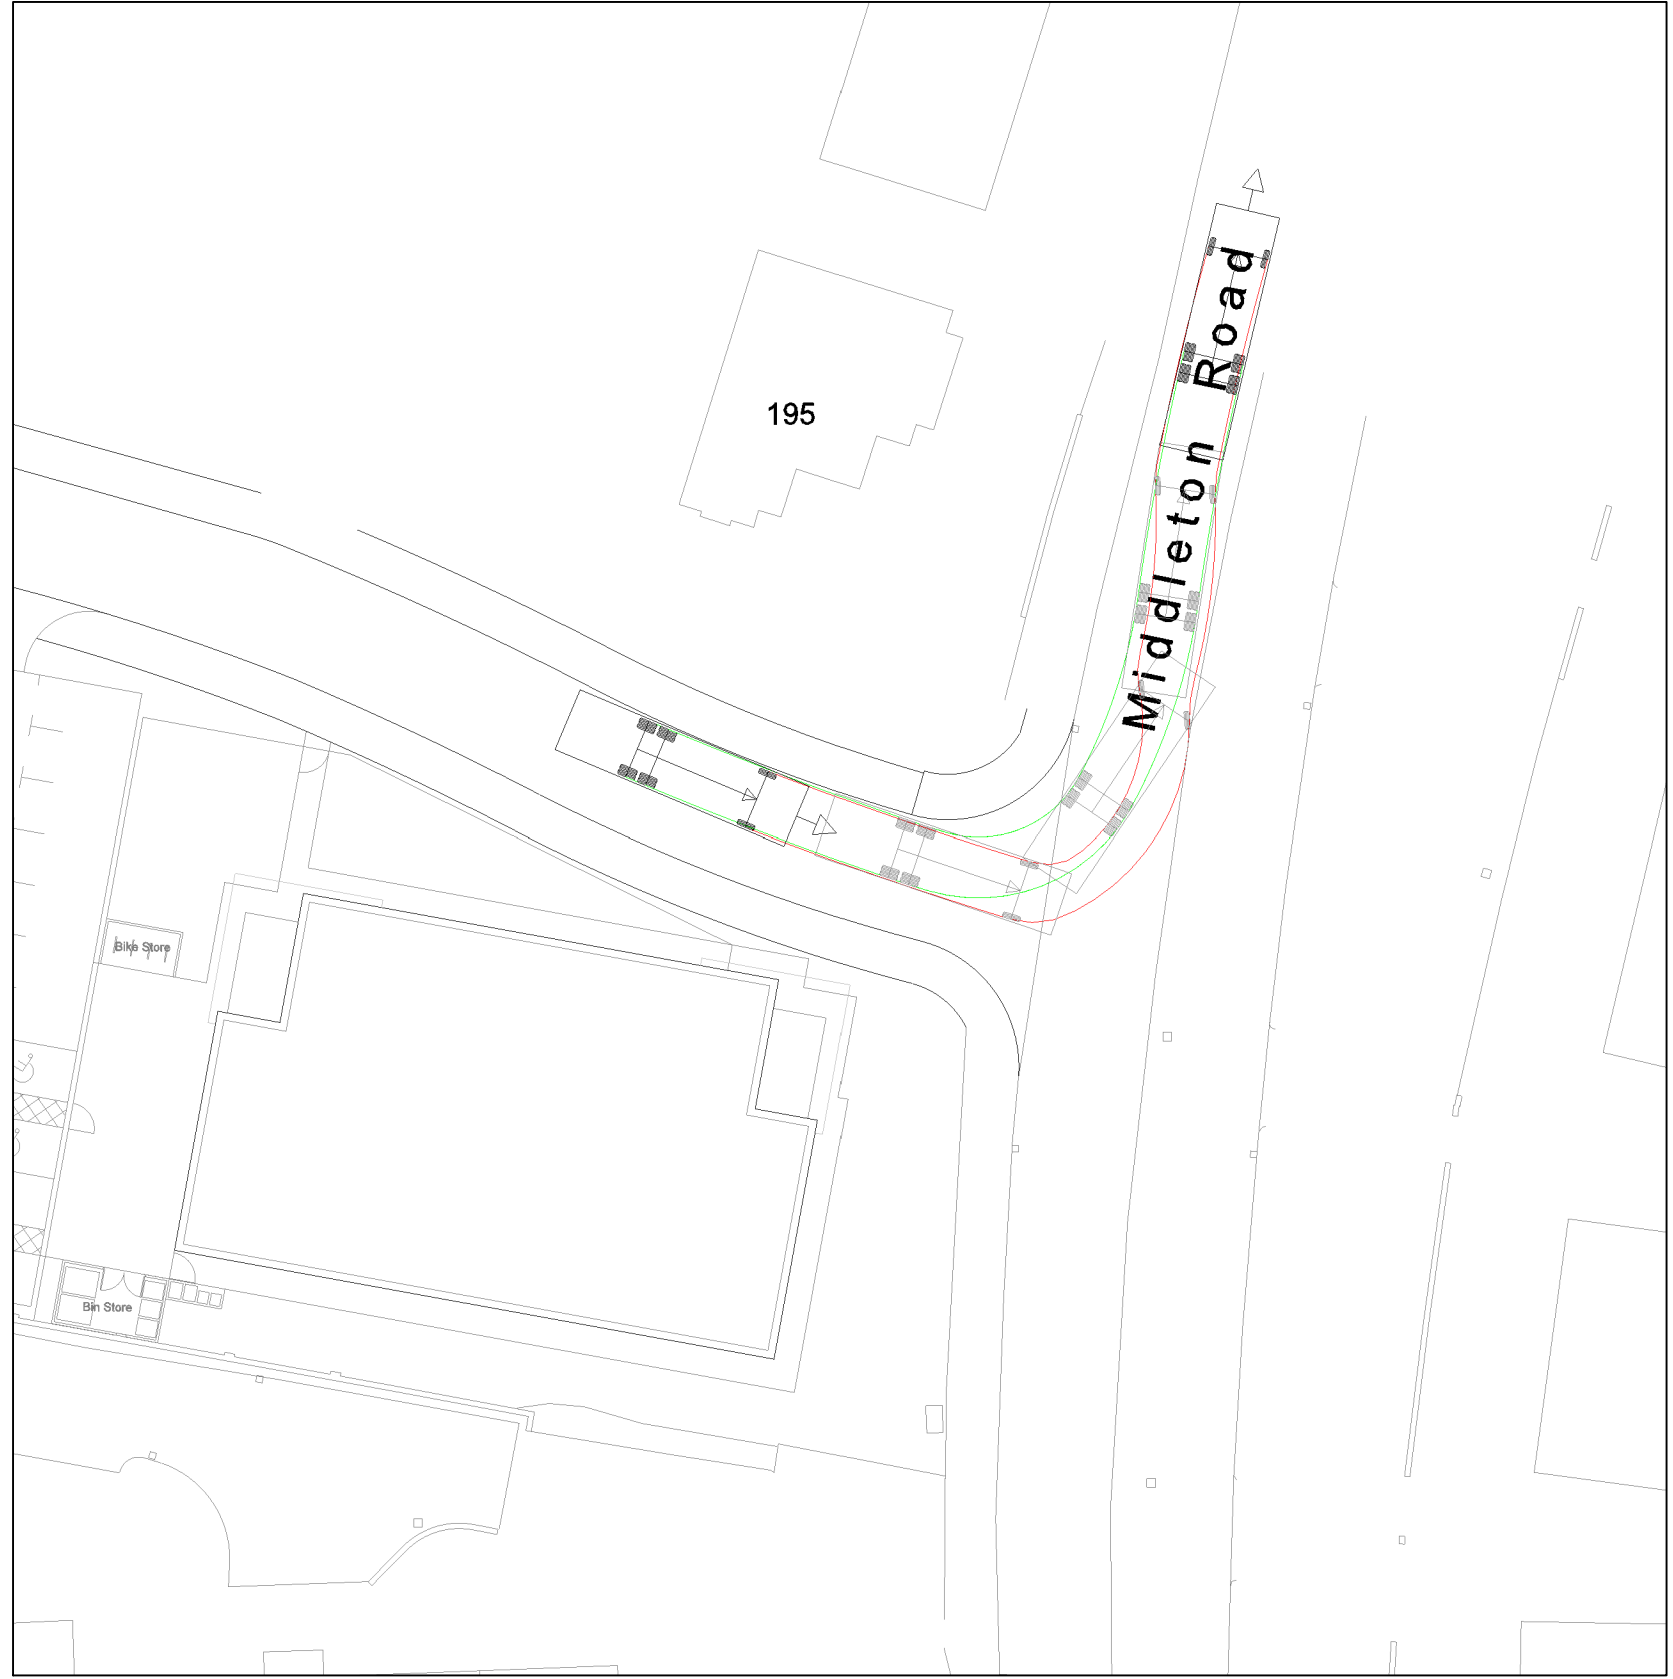

Turn Out North

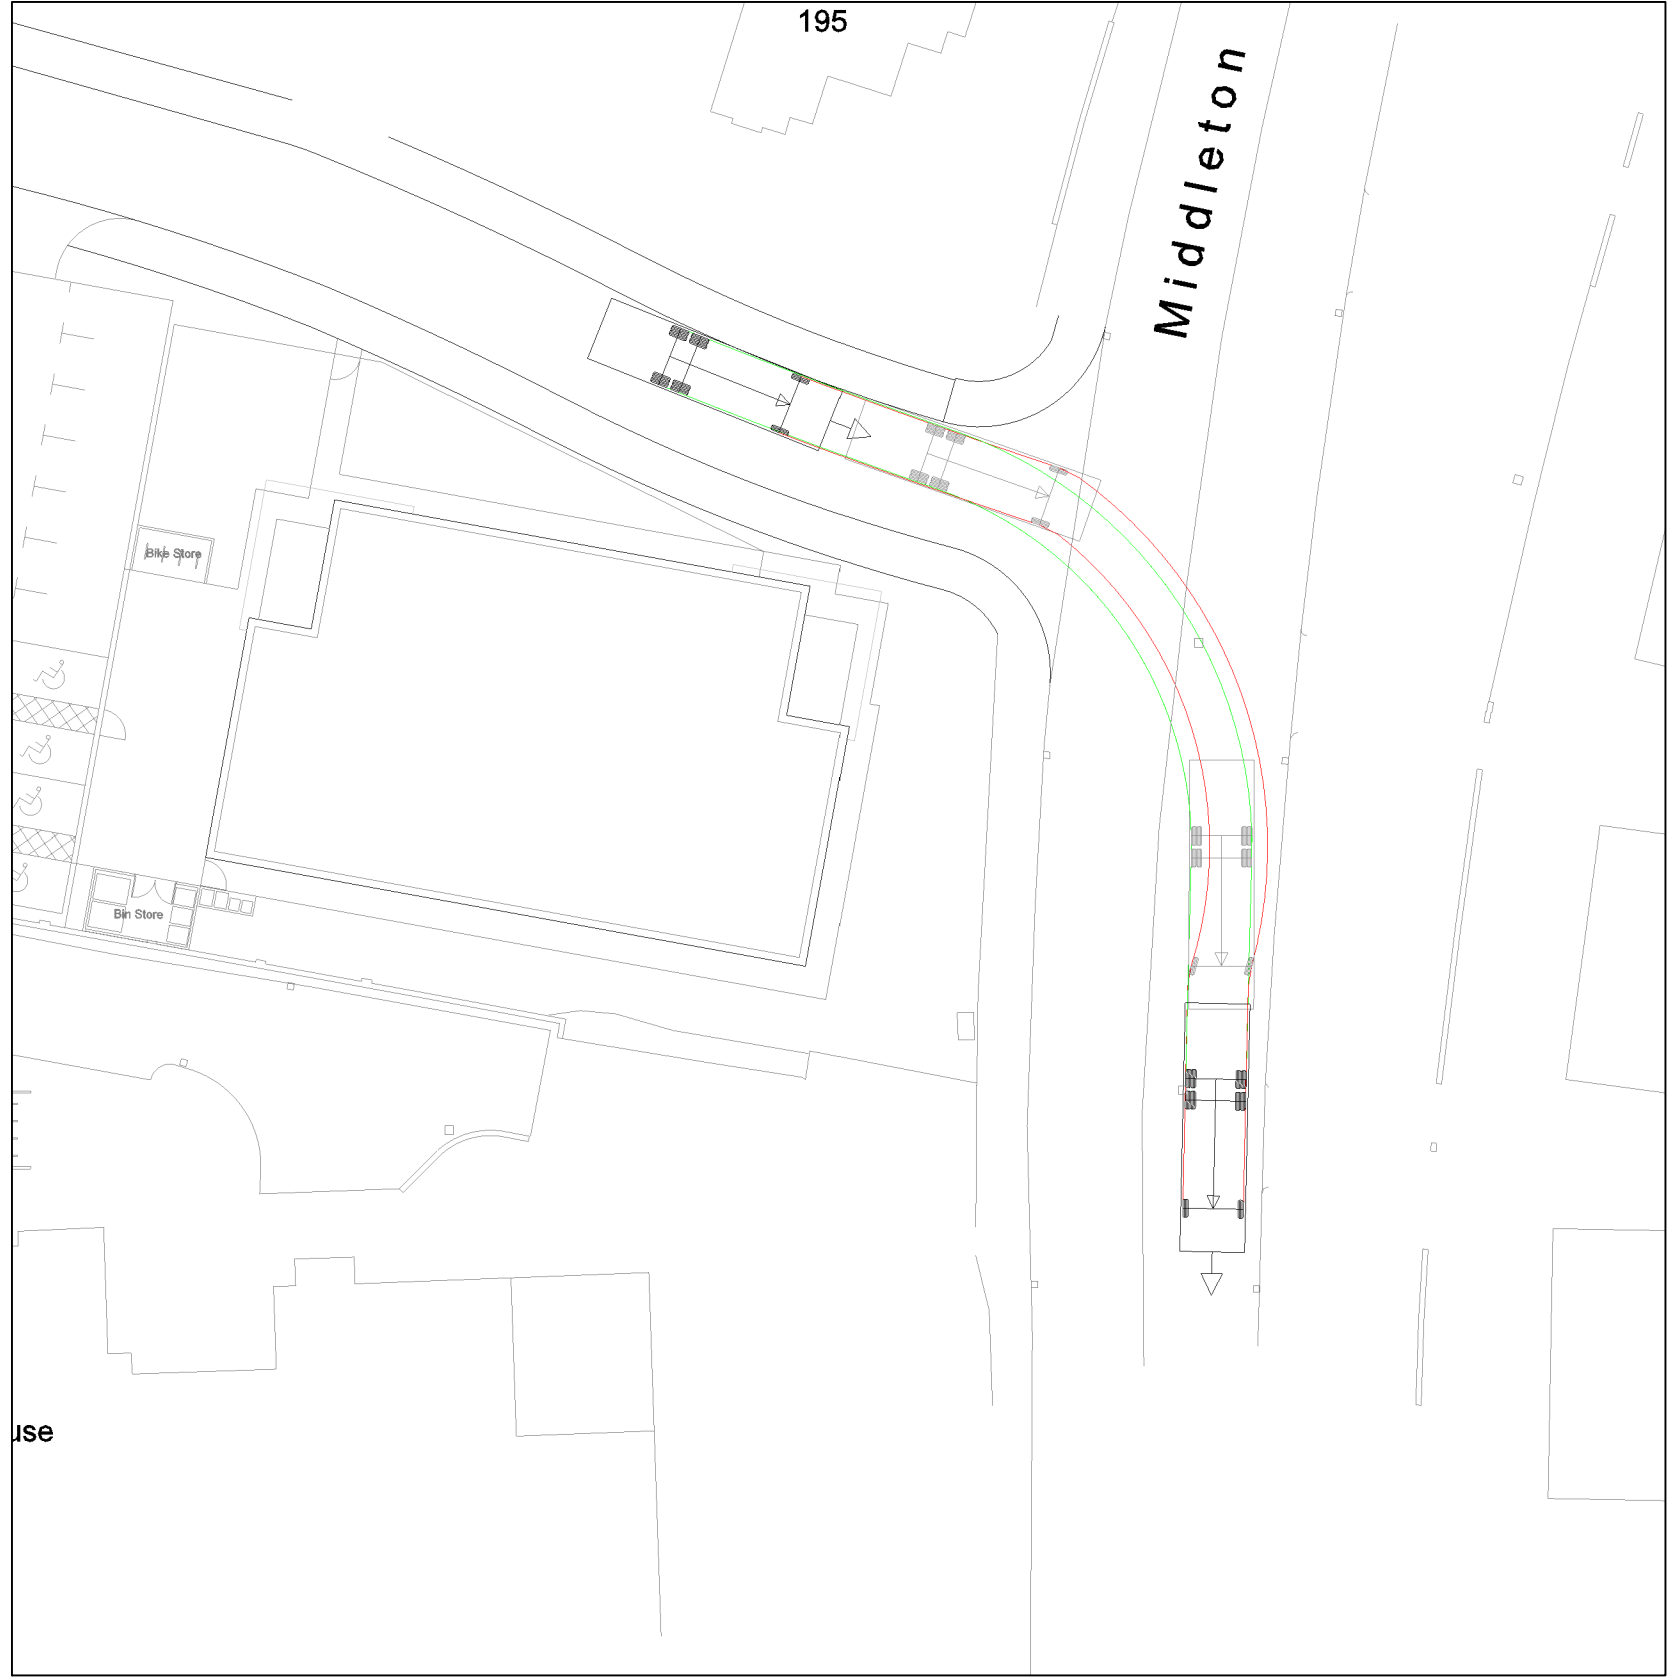

Turn Out South



Access in to Road 2



Reverse from Cul-de-Sac Road 2



Access into Road 4



Reverse into Cul-de-Sac Road 3



Refuse Collection Road 2



Reverse from Cul-de-Sac Road 2




Reverse from Cul-de-Sac Road 3



Access into Road 1

Vehicle name	Manchester Large Plaster
Description	11.5m x 2m
Overall length (m)	11.500
Overall width (m)	2.000
Maximum track width (m)	1.900
Kerb to kerb radius (m)	3.500

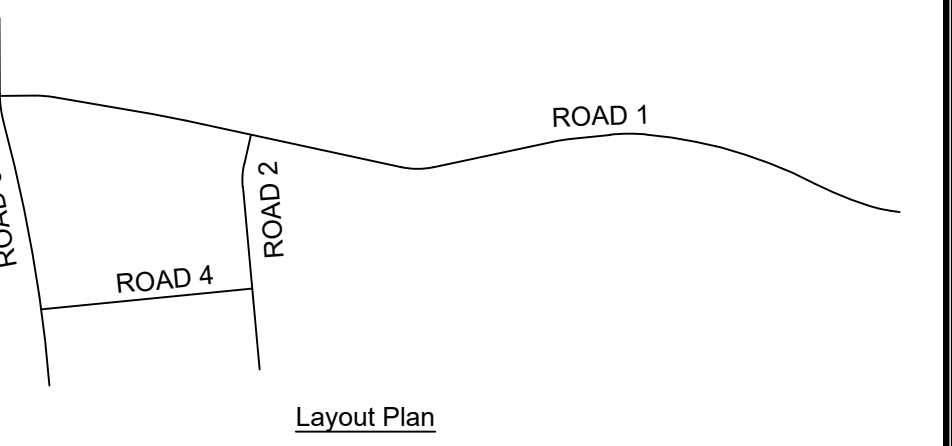

APPROVAL

Rev.	Date	Description	By	Appd.
A	25.01.21	Updated to suit MCC vehicle dimensions	LW	AJ

coopers
chartered consulting engineers
Tel: 01244 684910
Fax: 01244 684911
Email: admin@coopers.co.uk
Web: http://coopers.co.uk

Park House
Sandpiper Court
Chester Business Park
Chester
CH4 9QU

Client
BRANLEY HOMES LTD

Project
**White House Club, Middleton Road,
Manchester**

Title
Vehicle Tracking

DRAWING NUMBER	SCALE at A0	1:100	REVISION
7424 / 18	DATE	05/01/21	LW
CHECKED	AJ		A