

PPC Colored
Aluminum coping

Facing brickwork,
stretcher bond

Recessed (25mm)
brickwork vertical stack
bonded

Facing brickwork
vertical stack bonded
horizontal strip


Facing brickwork,
stretcher bond

Vent for flat ventilation.
Indicative location shown


Aluminum framed
double glazed windows,
set back 200mm from face

Vertical stack bonded
25mm brick window
head detail as shown
to all the windows, with
exposed brick soffit
under

PPC Colored
Aluminum Cill

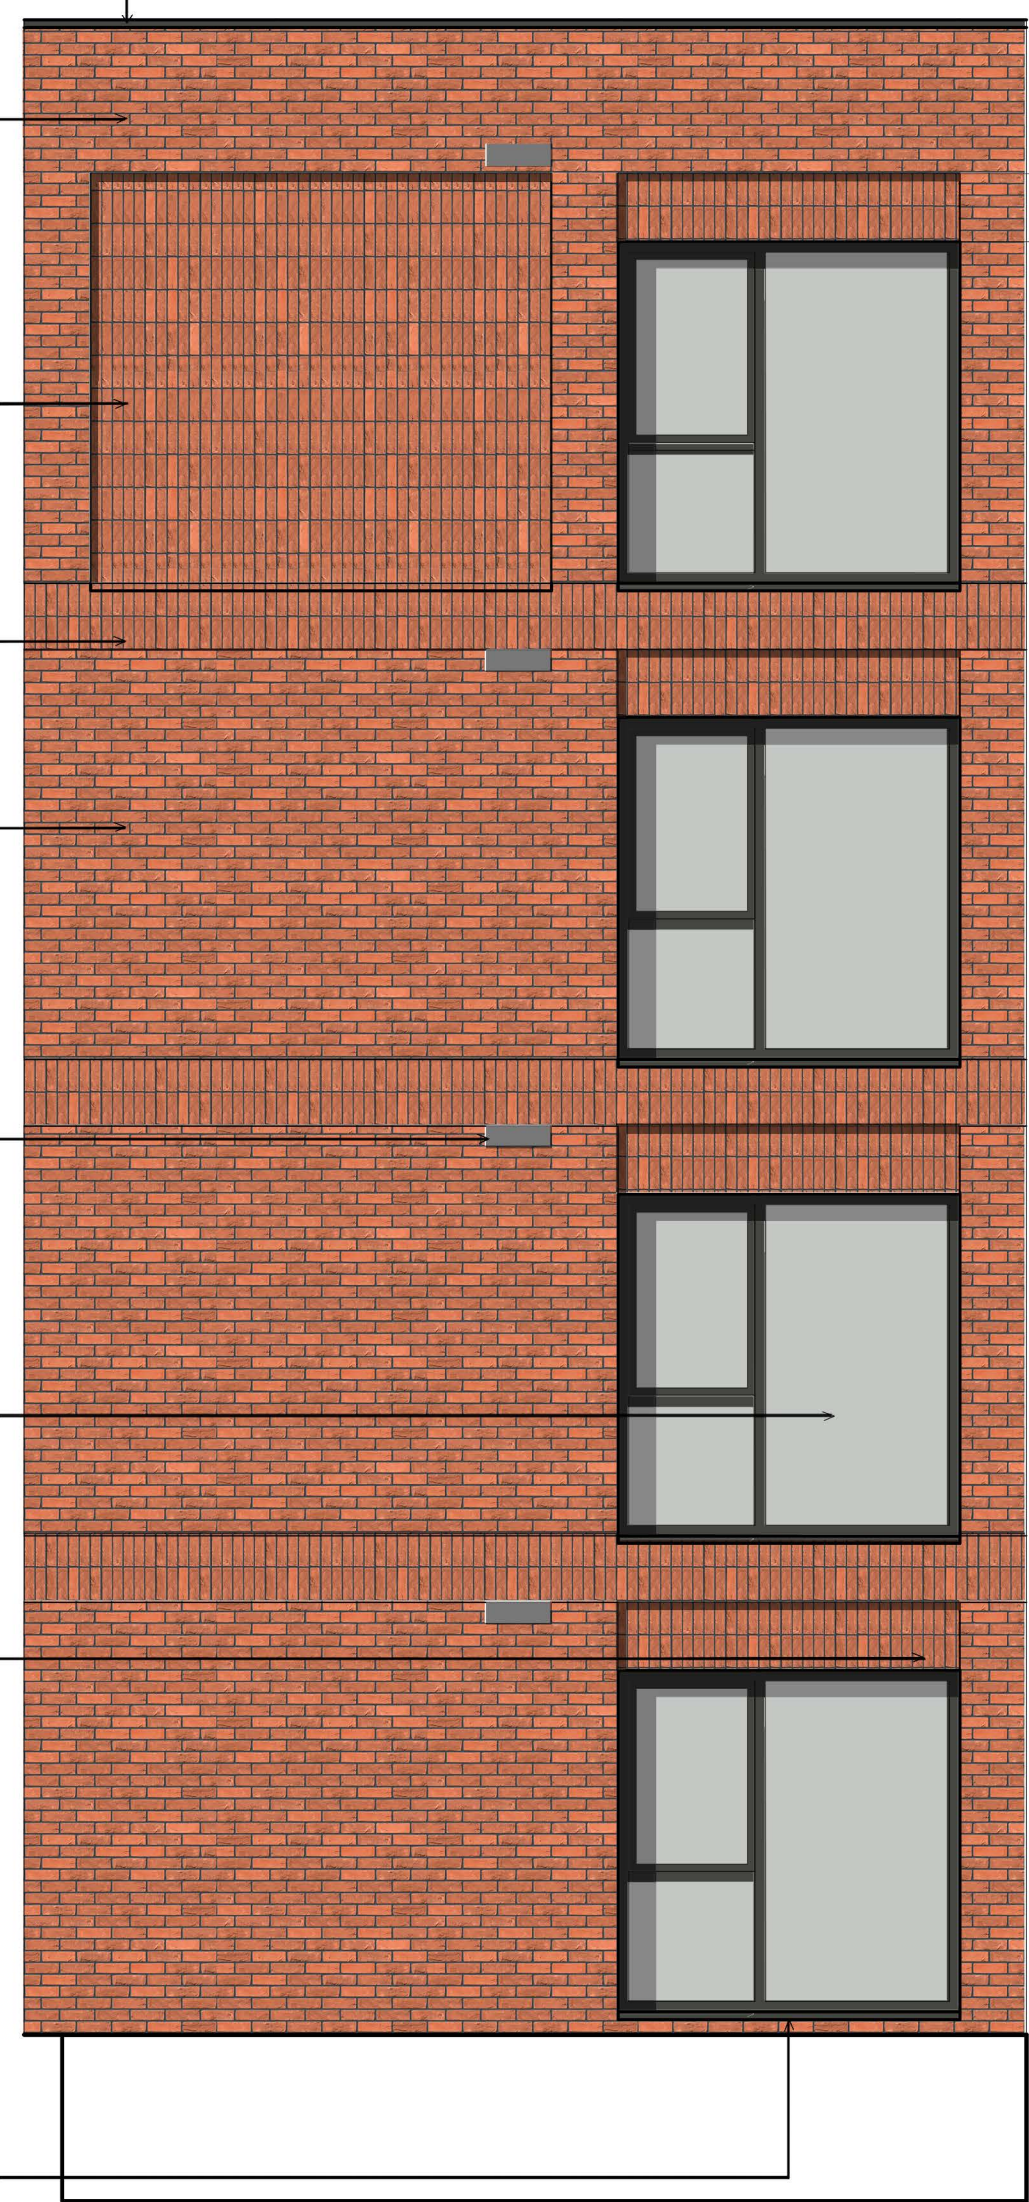

Window elevation
Scale 1.50

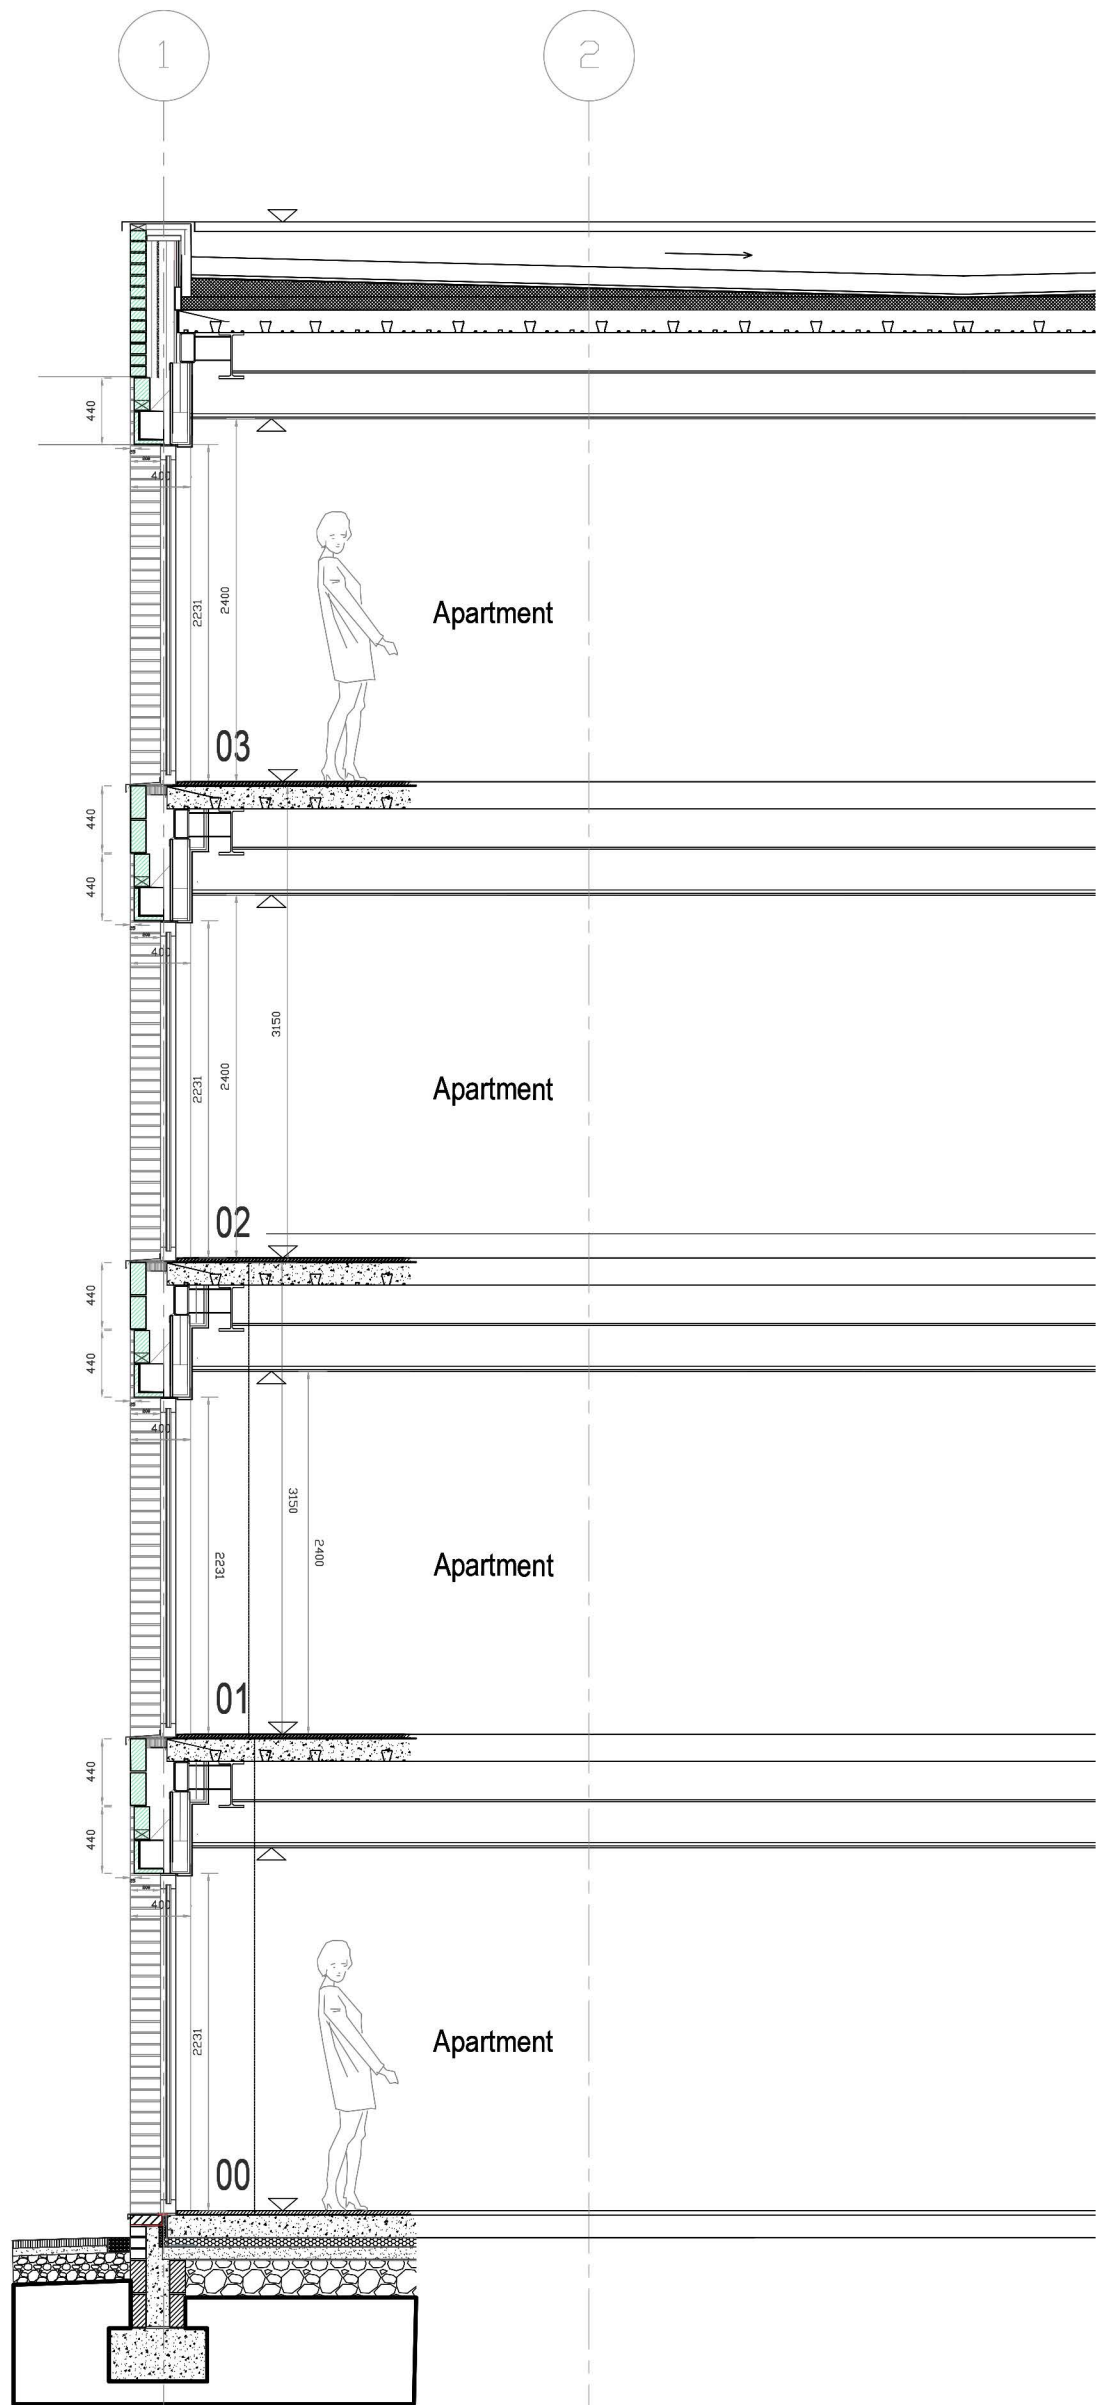

Window section
Scale 1.50


Facing brickwork

Facing brickwork
vertical stack bonded
horizontal strip

Recessed in 25mm


Vertical stack bonded
25mm brick window
head detail as shown
to all the windows, with
exposed brick soffit
under

Aluminum framed
double glazed windows,
set back 200mm
from face

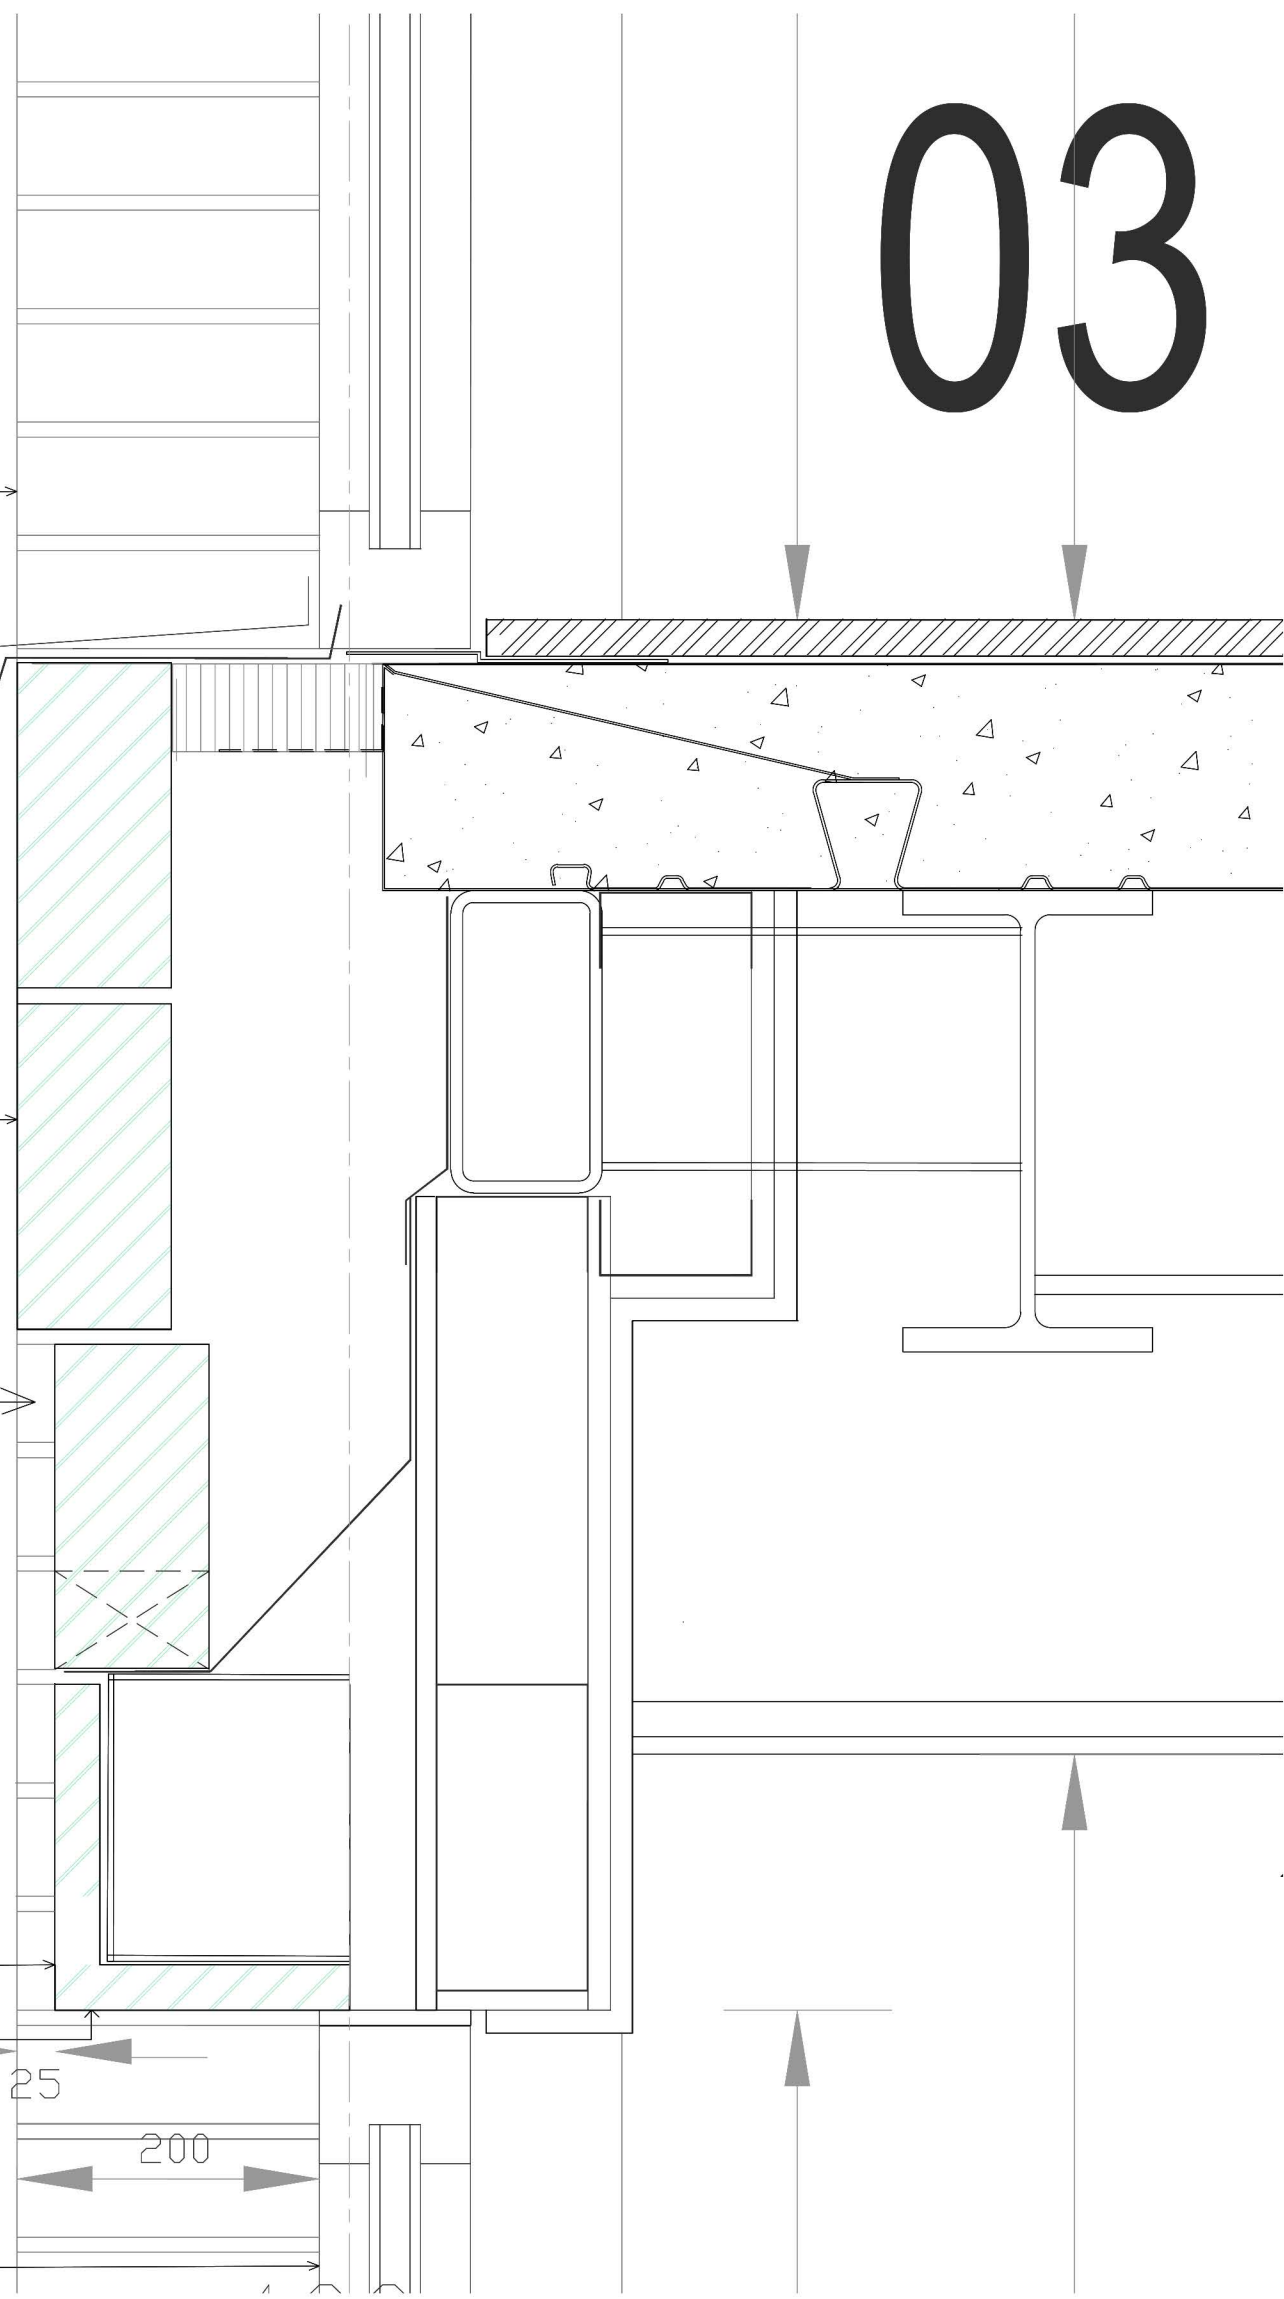

Window details- Scale 1.5

1:5 0mm 100mm 250mm

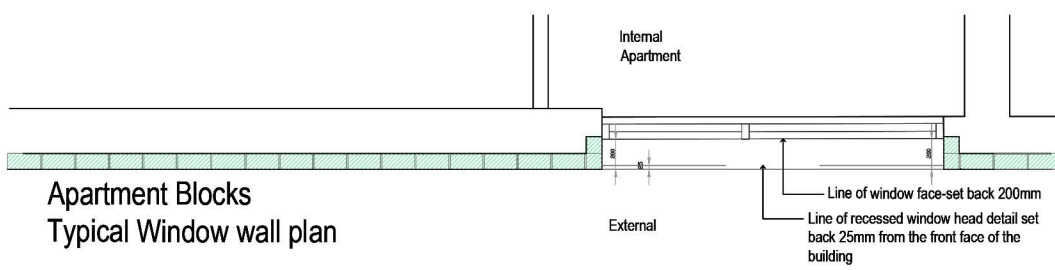

Window wall plan
Scale 1.50

**MC
AU** Modern City
Architecture & Urbanism

Eastgate, 2 Castle Street
Castletfield
Manchester
M3 4LZ

0161 974 7203
info@mcau.co.uk
www.mcau.co.uk

Client

Rowlinsons

Project

Silk Street

Description

Apartment Blocks 1 2 & 3

Detailed window and wall elevation

Status

Planning

Scale

VAR @ A1

Drawn

PJS/JT

Date

MAY 21

Job number

1184

Drawing number

04-Apart-blk- 01

Revision

P02