


General Notes

The Architect shall have no responsibility for any use made of this document other than for that which it was prepared and issued.
All dimensions should be checked on site. Do not scale from this drawing. To be read in conjunction with all other Consultant's drawings. The Architect to be immediately notified of any discrepancies.

Copyright on this drawing retained by the Architect.

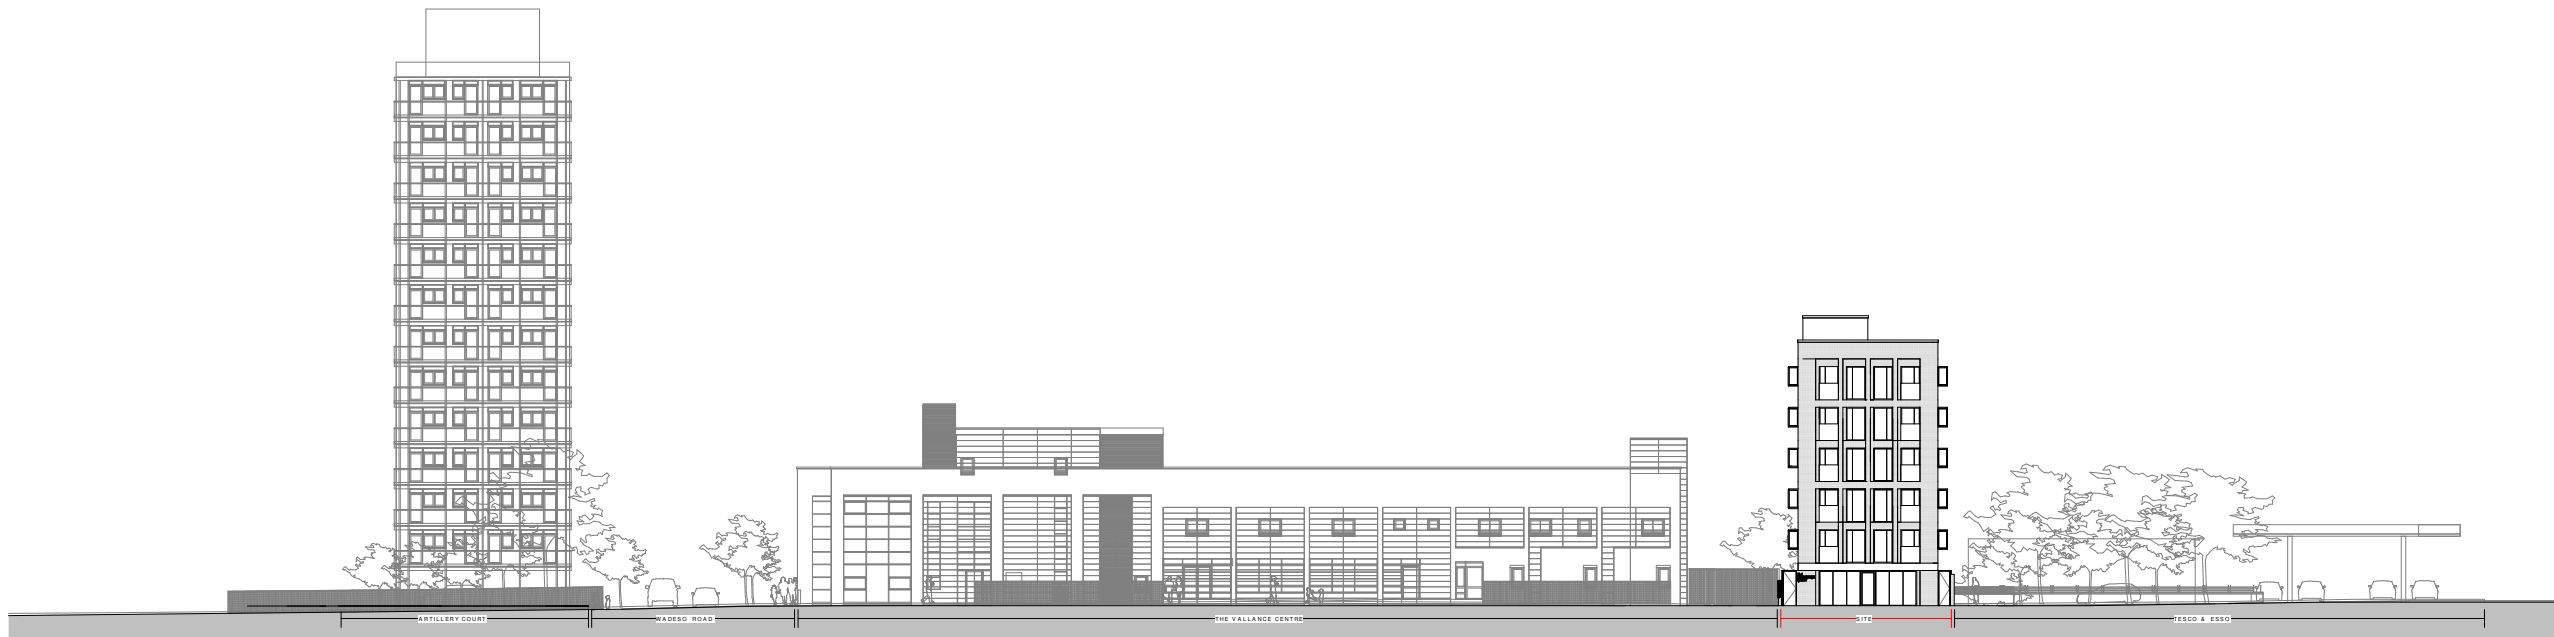

1

Proposed Brunswick Street View

1 : 500



2

Proposed Polygon Street View

1 : 500

F	16/04/21	SA	SH	Amended Proposed
E	28/03/21	SA	SH	Amended Proposed
D	08/03/21	SA	SH	Amended Proposed
C	04/03/21	SA	SH	Amended Proposed
B	25/02/21	SA	SH	Amended Proposed
A	19/02/21	SA	SH	Amended Proposed
-	16/02/21	SA	SH	Initial Issue
No.	Date	Dwn	Chk	App
				Revision or reason for issue

Client

Brunswick Living Ltd

createitstudios
Architects & Designers

Create It Studios (NW) Ltd
Universal Square
Devonshire Street North
Manchester M12 6JH
0161 974 6165
www.createitstudios.co.uk
info@createitstudios.co.uk

Project Title

Brunswick Street

Scale / North Point

1 : 500

Drawing Title

Proposed Street View

Drawing Number	Revision
A1324(02)010	F
Drawing Status	
Preliminary	