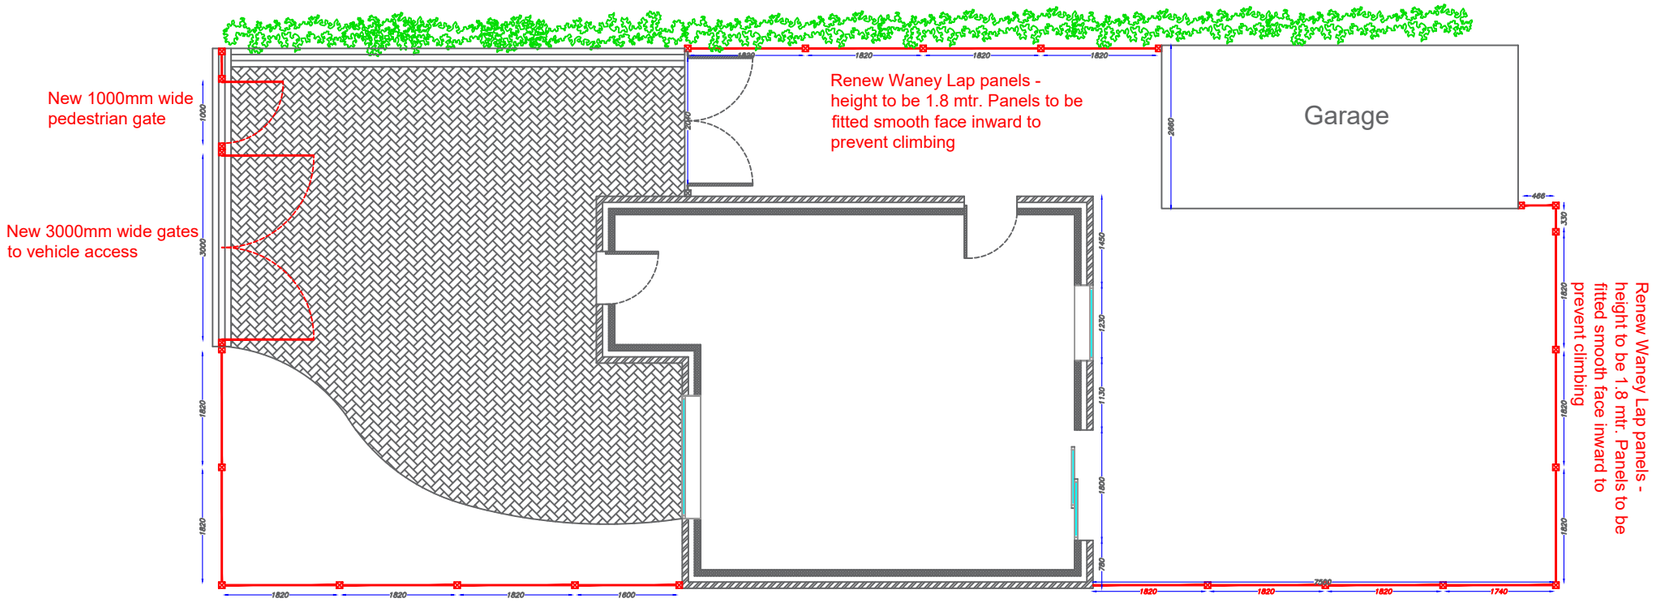


Proposed Layout

Plans agreed

Clients
Signature.....

Date.....

Manchester`s Local Care Organisation Technical Officer Service 29 Poland St, Unit 1 Ancoats, Manchester, M4 6AZ	Applicants Name: Aryaan Hussain Muhammad Property Address: 9 Underwood Close Gorton Manchester M18 8UY	Revisions: **REV BGT -**	Drawn By: Brian Taylor Scale: **1:100**	Date:09/12/2020 Paper Size: **A3**	MEAP Manchester Equipment & Adaptations Partnership