



Proposed Side Elevation 1:100



Proposed Stockport Road Elevation 1:100




Proposed Side Elevation1:100




Proposed Jean Close Elevation 1:100




Existing Side Elevation 1:100

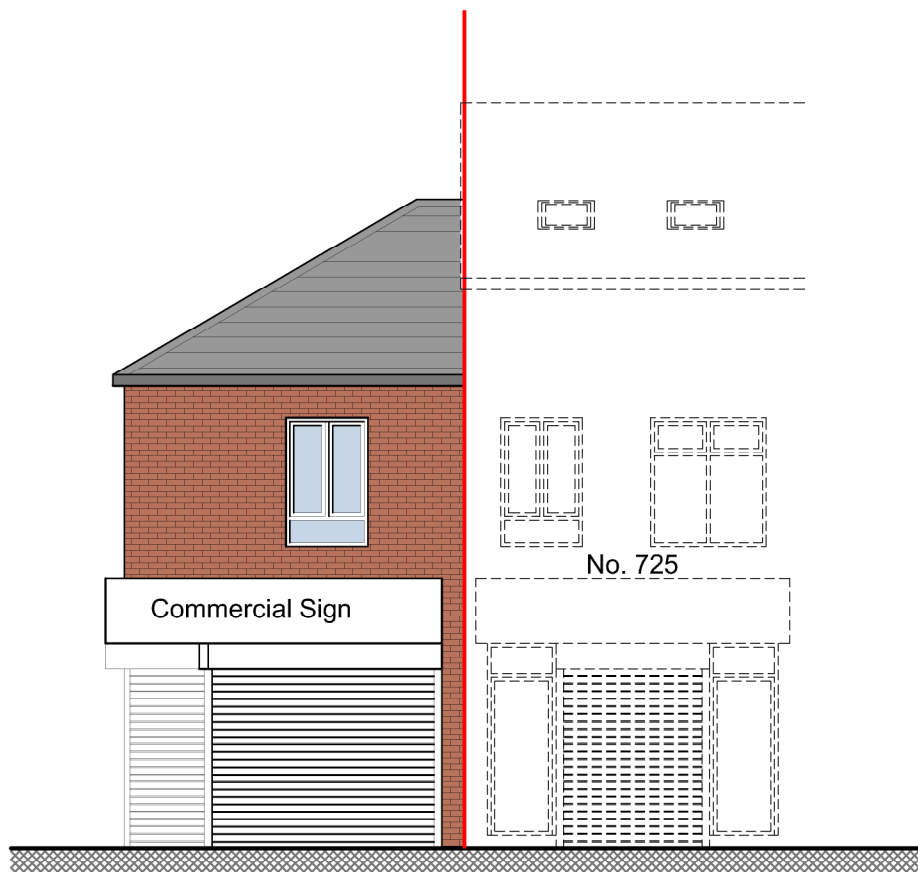

Existing Stockport Road Elevation 1:100

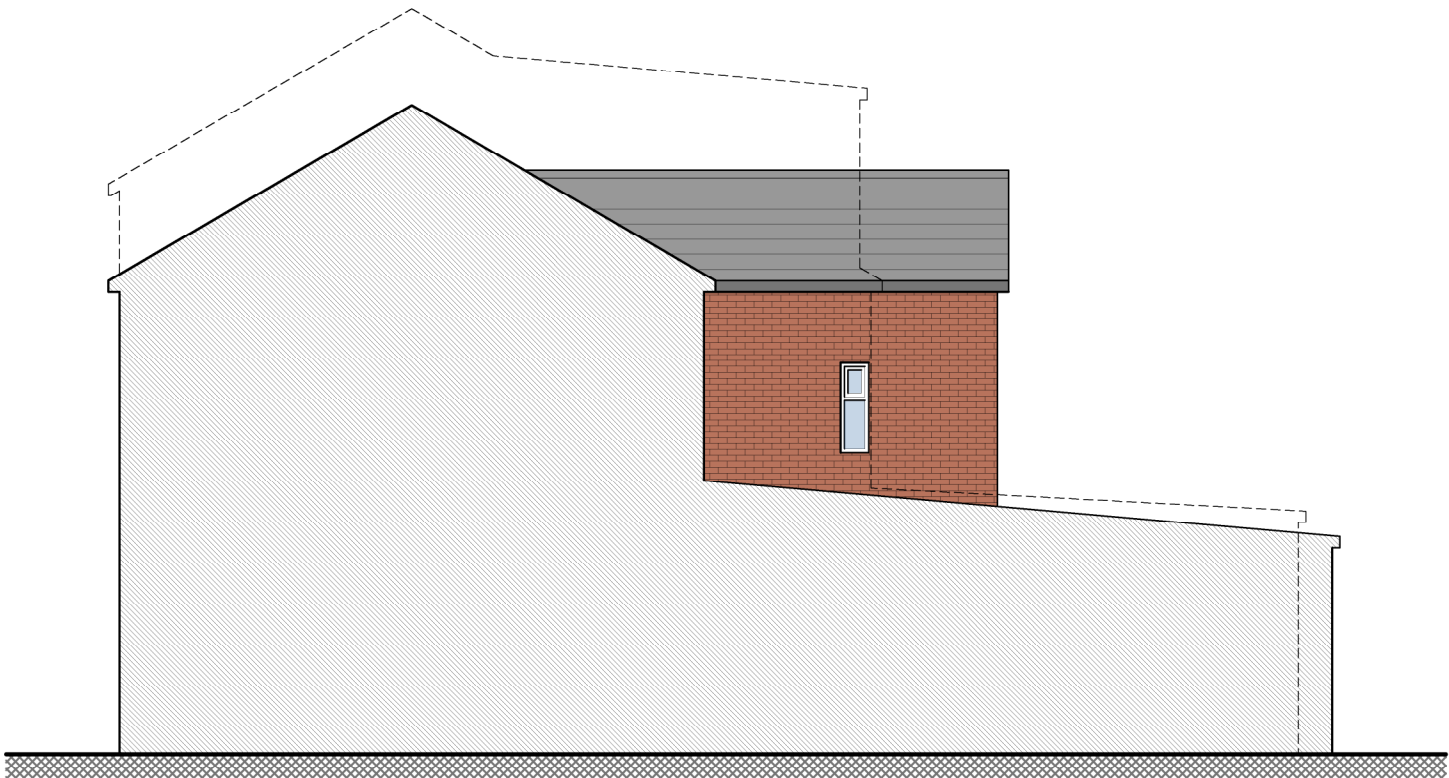

Existing Side Elevation1:100

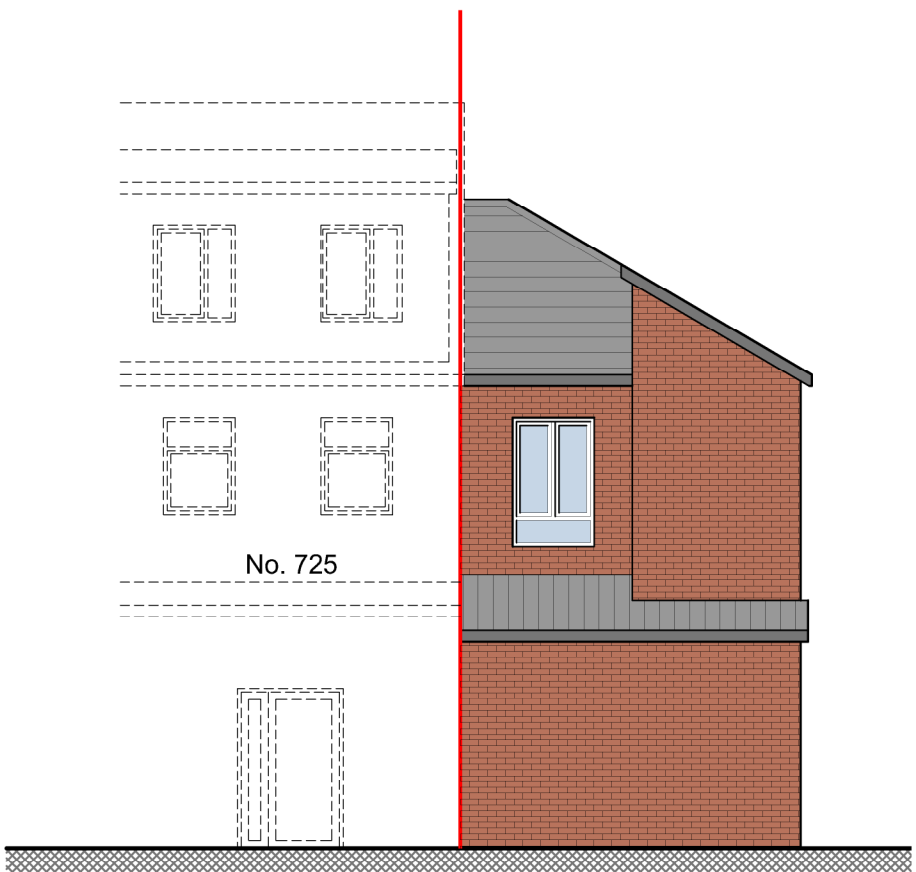

Existing Jean Close Elevation 1:100

Drawing Notes

All dimensions to be checked on site, designers to be informed immediately of any discrepancies before works proceed.

Drawings are to be read in conjunction with all relevant specifications, structural engineers' and service engineers' drawings.

Do not scale from this drawing.

All structural elements are indicative only, all structural elements to be confirmed by an appointed structural engineer before any works on site commence.

All data, dimensions and details contained in this document are confidential to the copyright owner and may not be communicated to any third party save in accordance with a licence for the copyright owner or with the copyright owner's written permission and authority.

02/08/2021 Initial Issue

Δ

Project		
723 Stockport Road, Manchester m19 3AR		
Client		
Hamed Siddiqi		
Drawing Title		
Existing and Proposed Elevations		
Revision	Drawings	Scale
A	0013-002	1:100 @ A1
Date		02/08/2021