


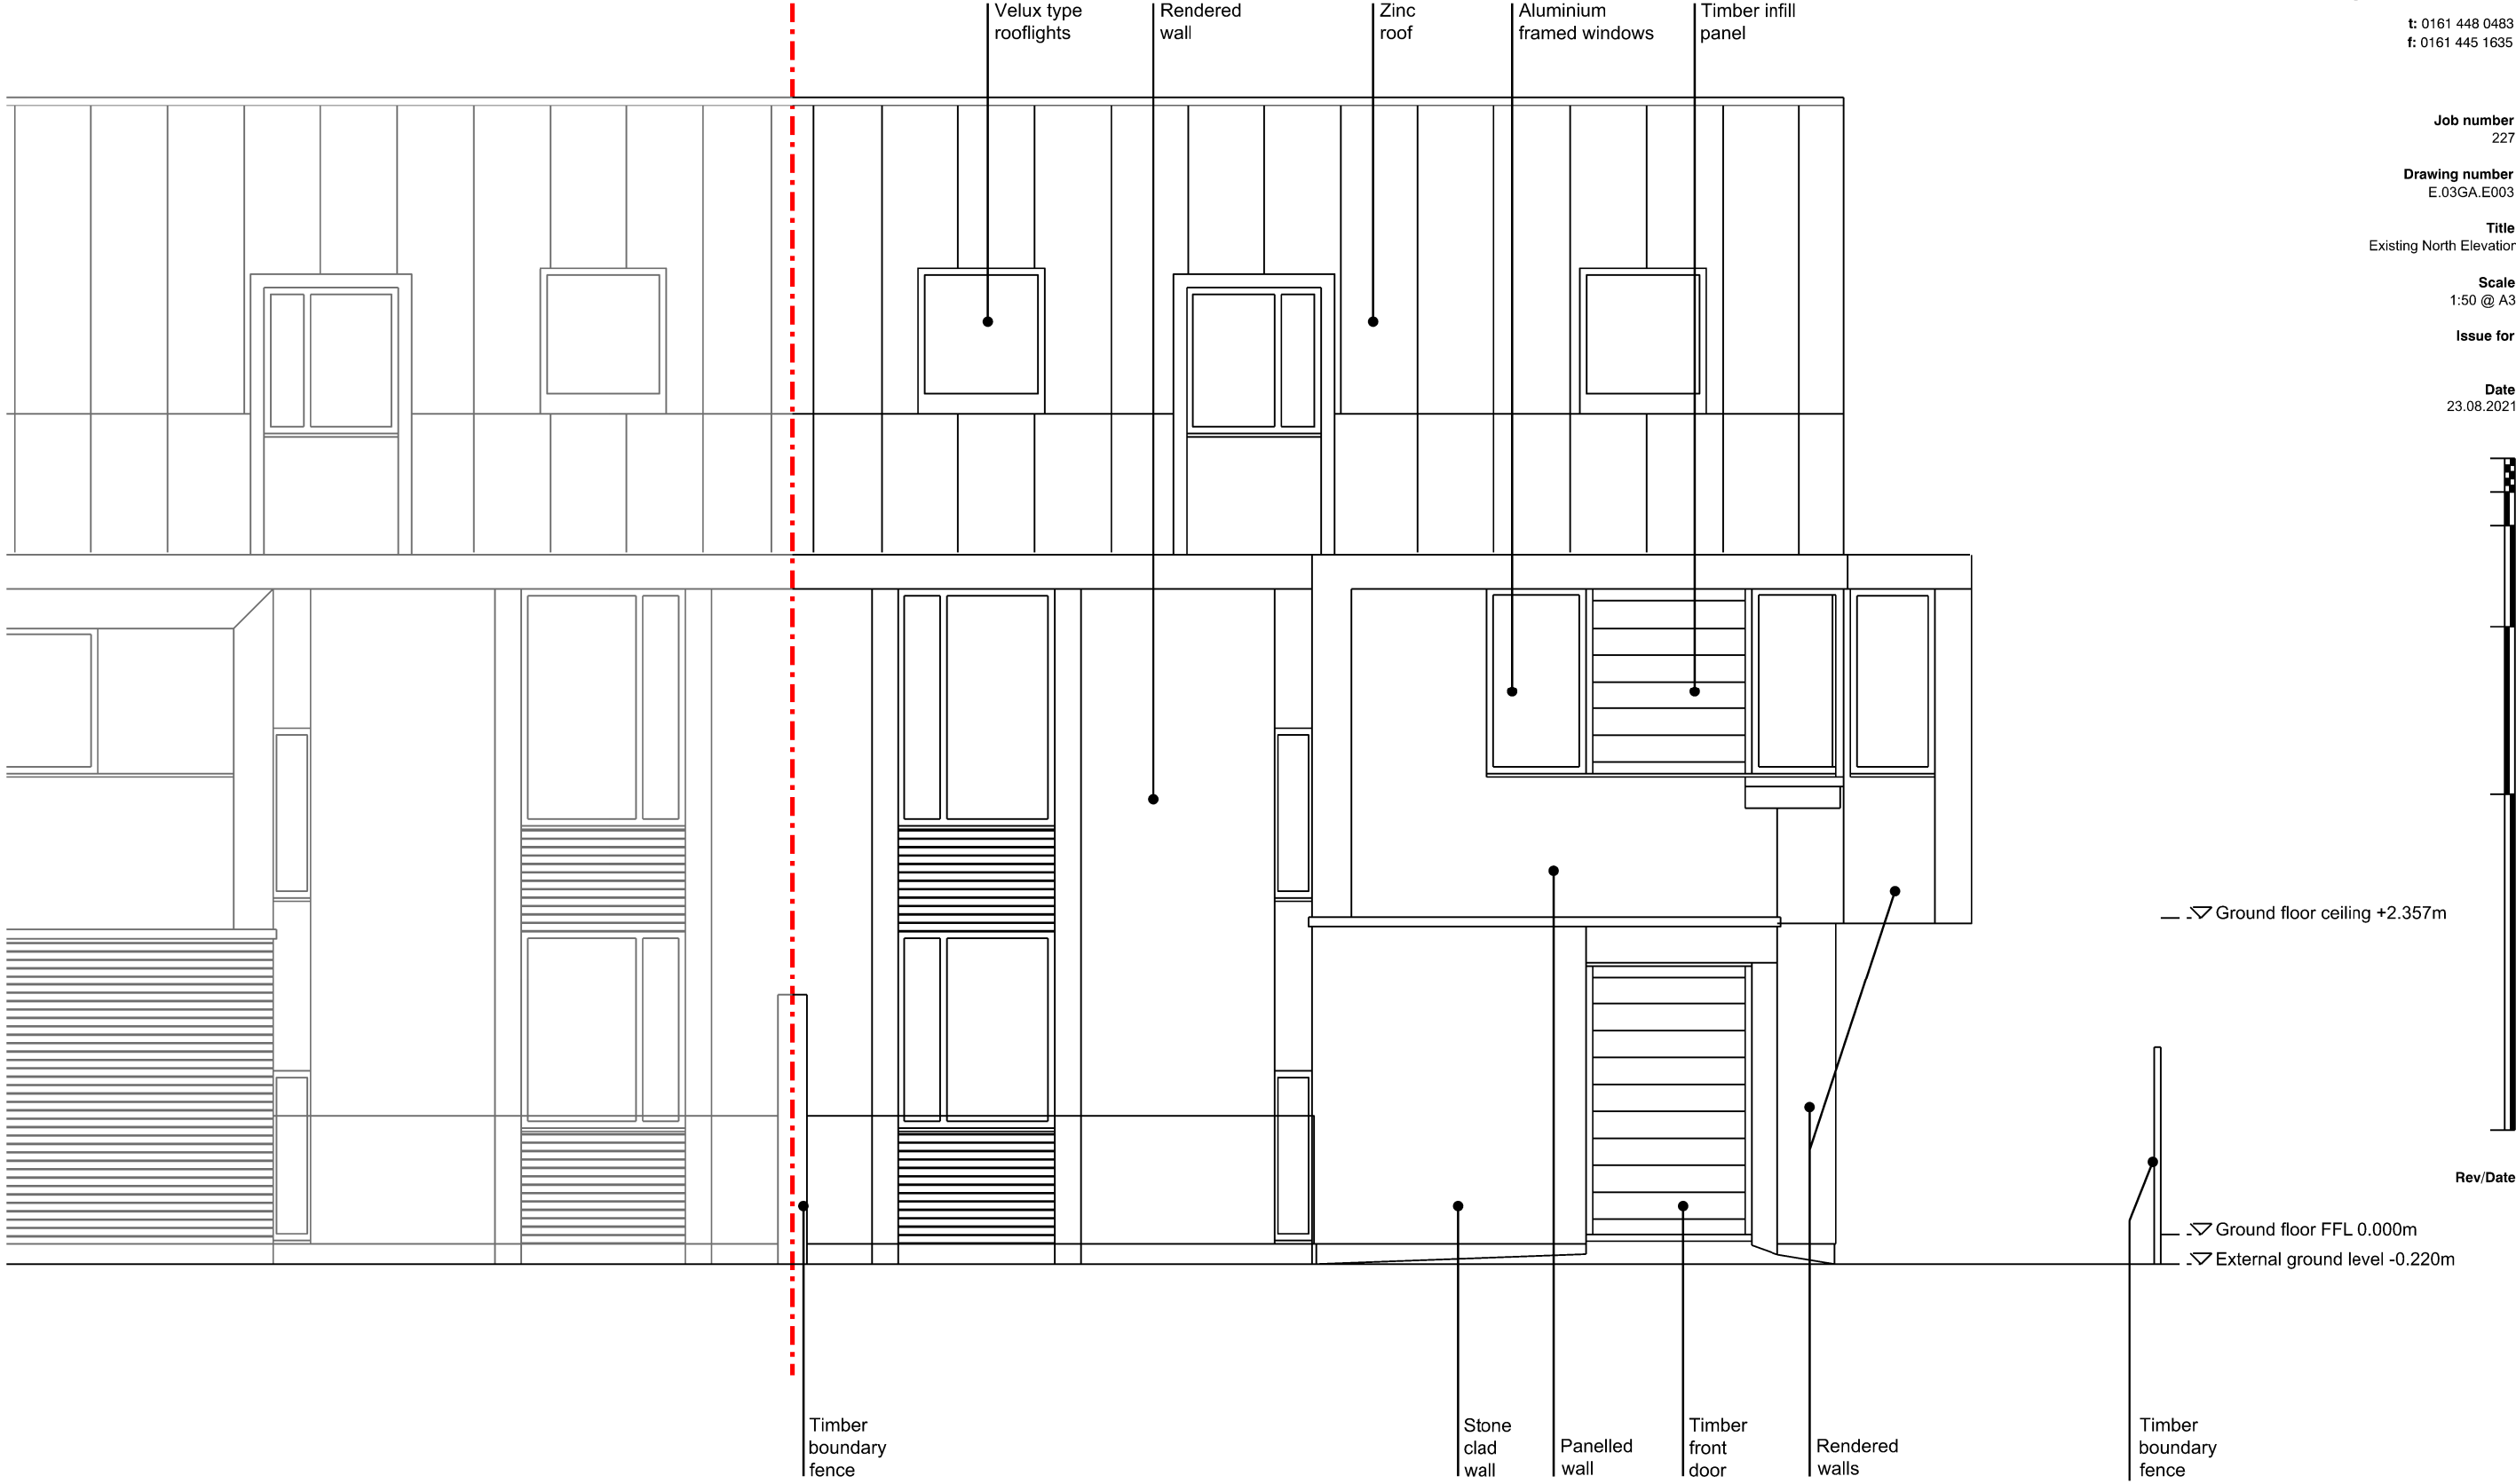

Existing North Elevation