



- do not scale dimensions from this drawing
- all dimensions to be checked on-site and discrepancies to be reported to the architects

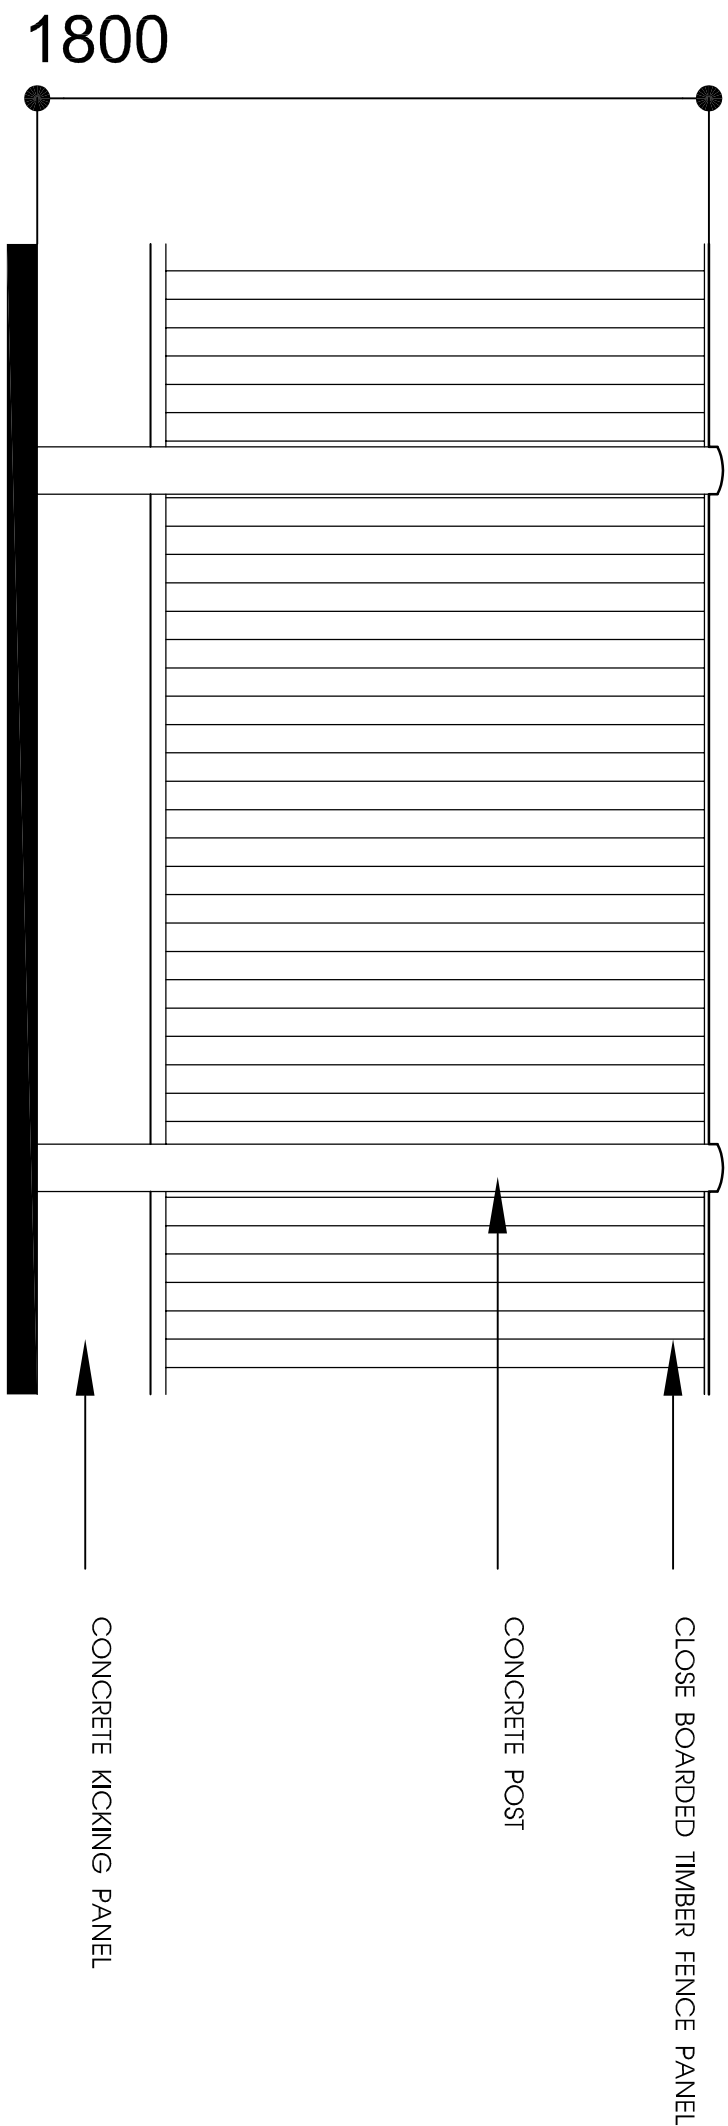


1800mm TALL CLOSE BOARDED TIMBER FENCE
scale 1/20

30

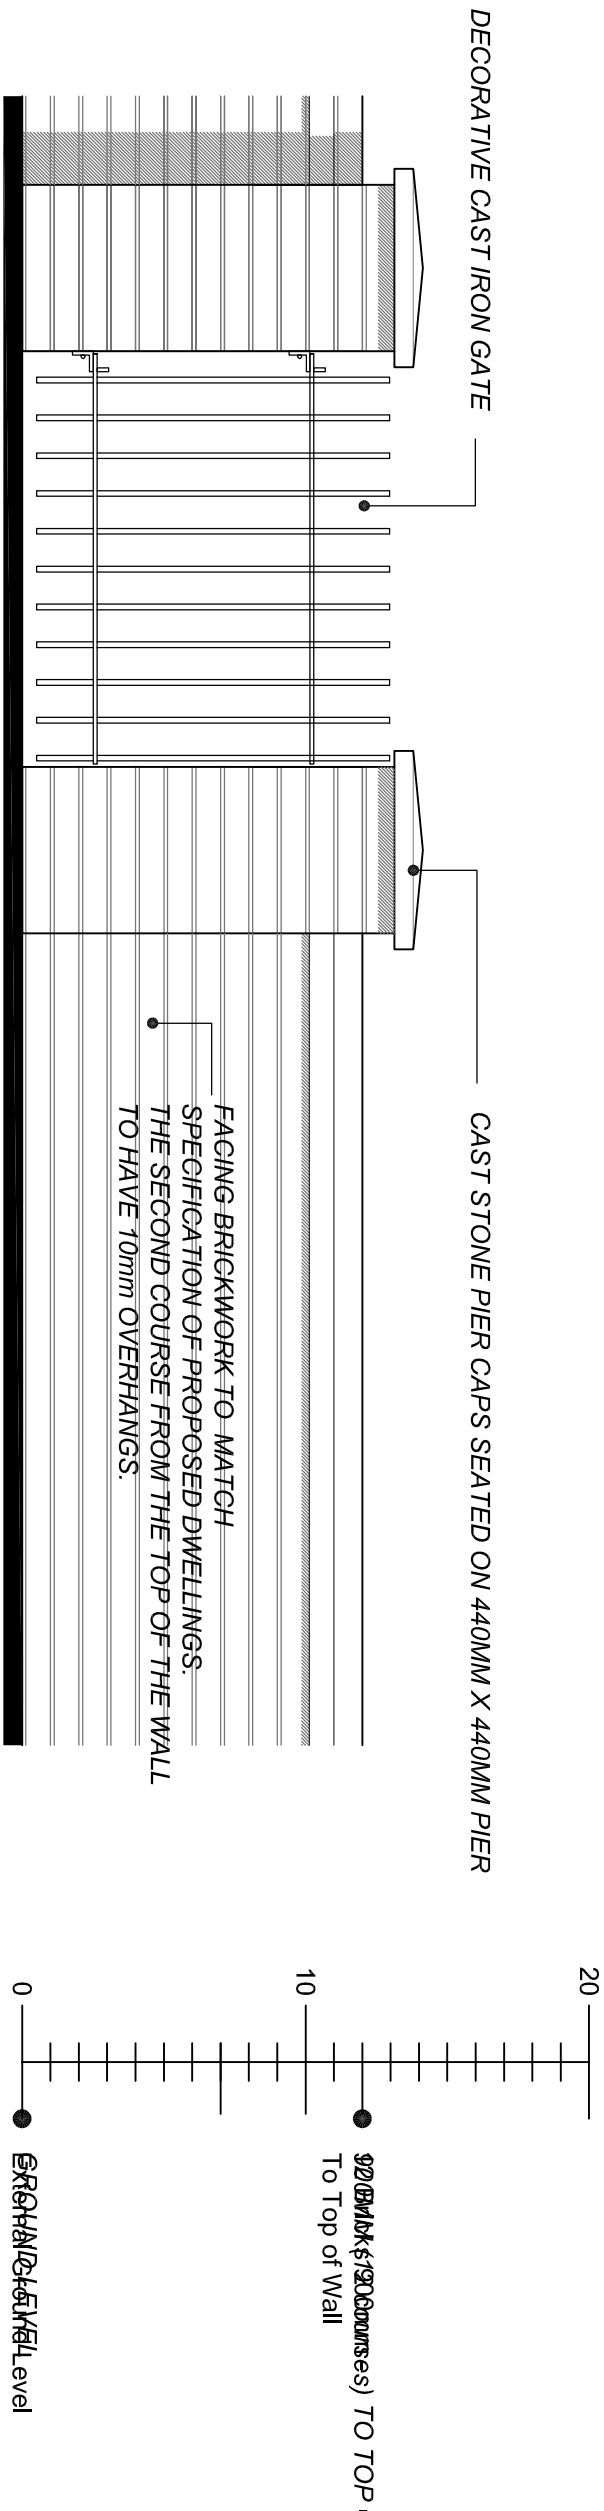

900mm TALL FRONT BOUNDARY WALL ELEVATION
scale 1/20

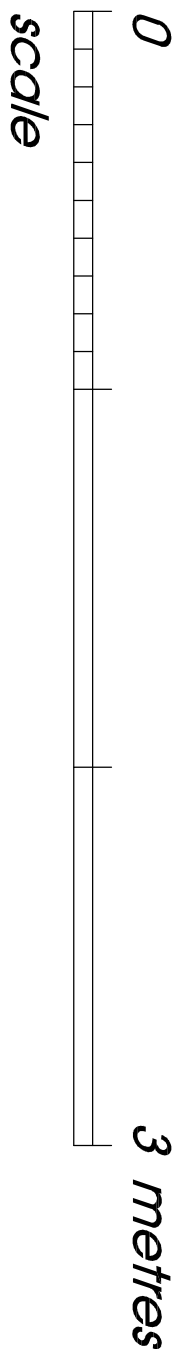

client
N Hughes esq.

project
Proposed Dwelling,
Wilton Road, Crumpsall,
Manchester, M8 4PX

title
Fence and Wall Details

drawing number
1194:05

scale
1:20 A2

date
June 21

drawn by
RH

fisk
& associates
architects

20 chorley road, swinton, manchester, m27 5qj
t - 0161 793 5300 e - info@rofisk.co.uk

