


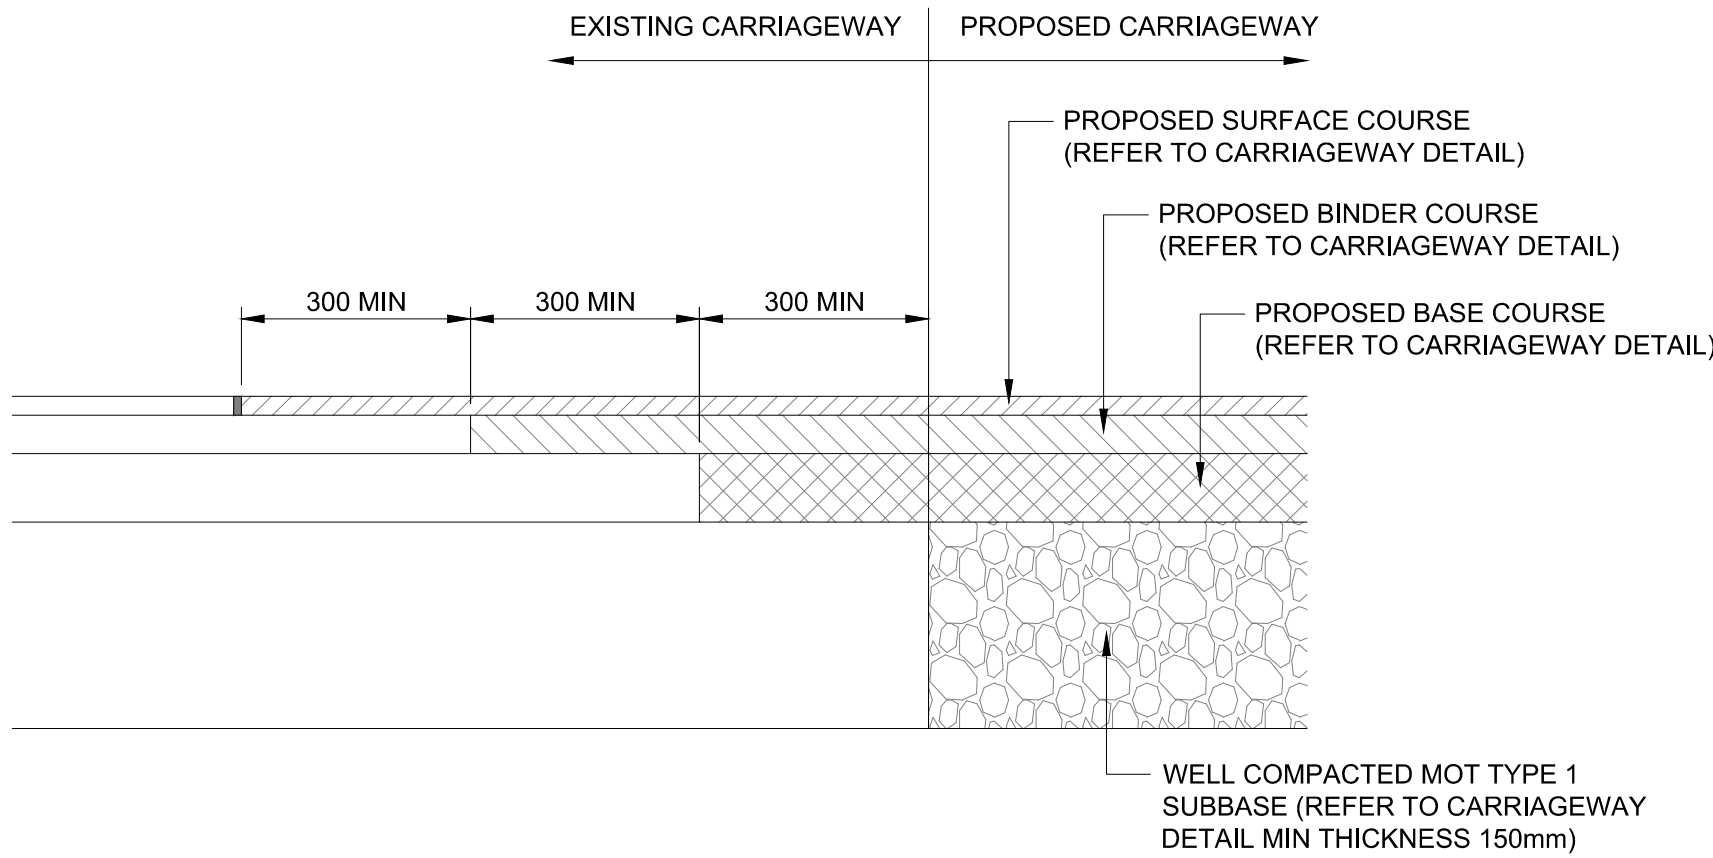


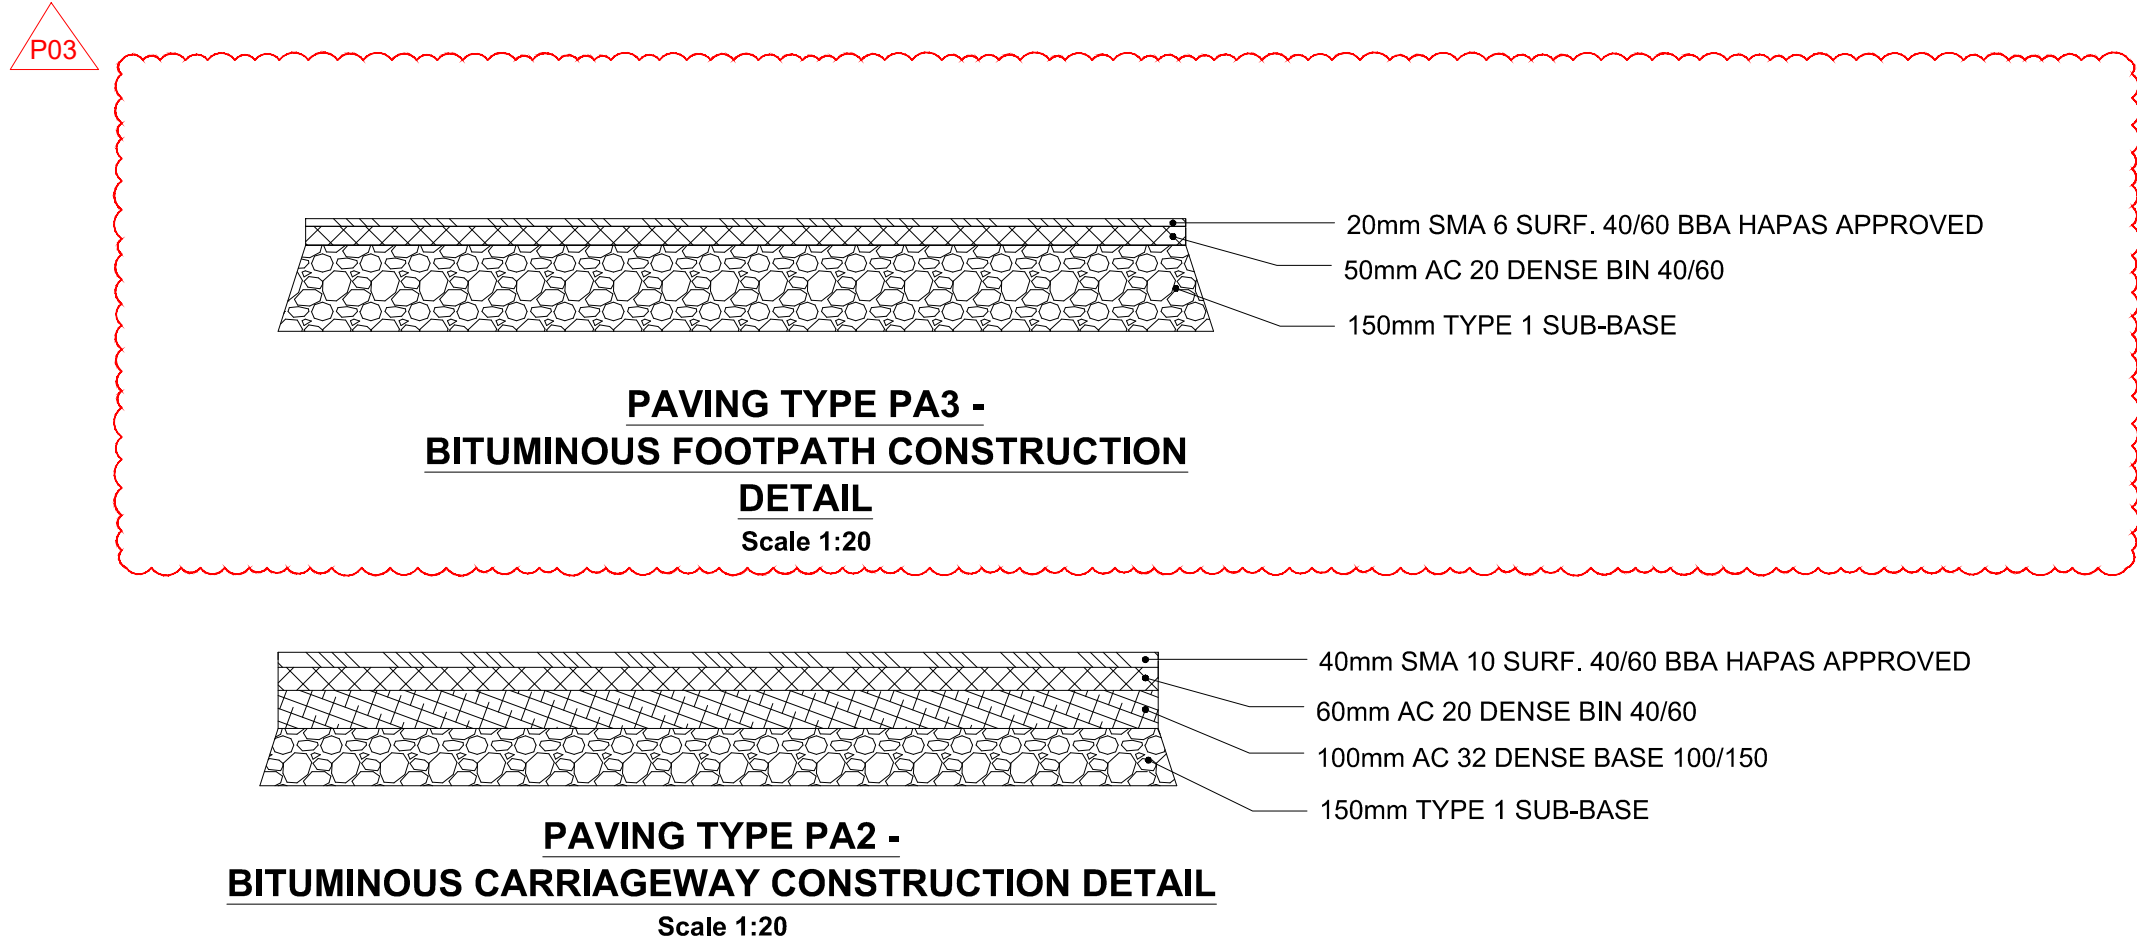


FLEXIBLE PAVEMENT TIE-IN TO EXISTING CARRIAGEWAY
(Scale 1:10)

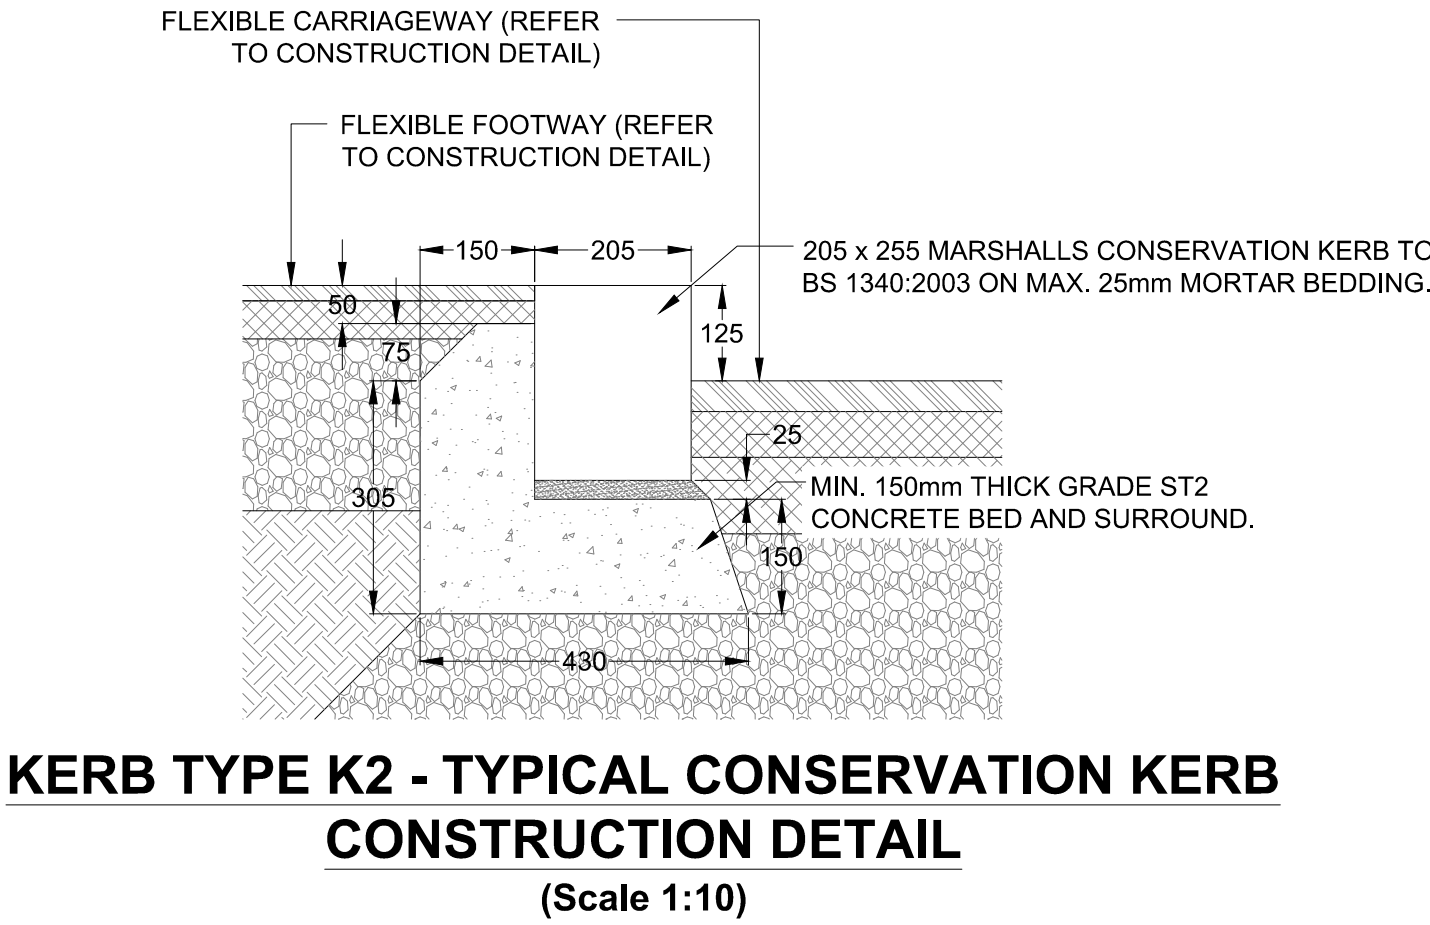


KERB TYPE K2 - TYPICAL CONSERVATION KERB CONSTRUCTION DETAIL
(Scale 1:10)

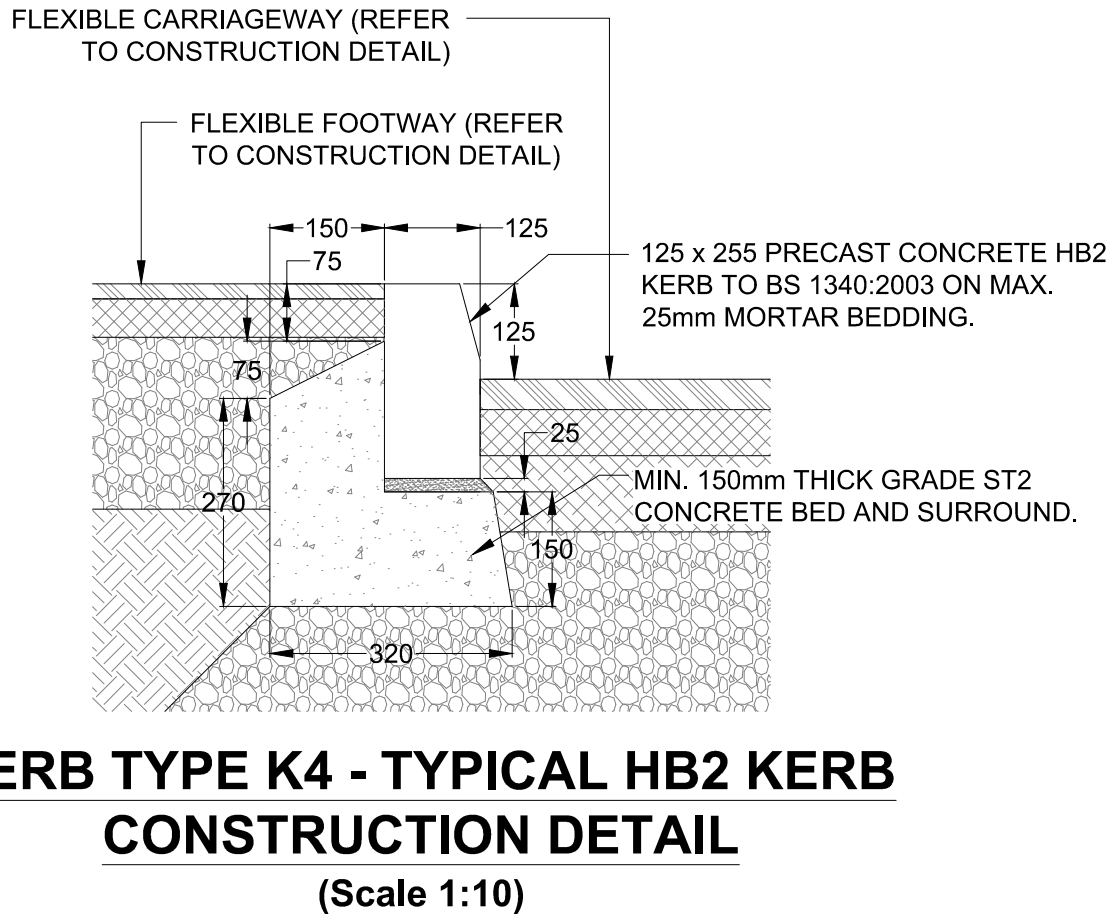

KERB TYPE K4 - TYPICAL HB2 KERB CONSTRUCTION DETAIL
(Scale 1:10)

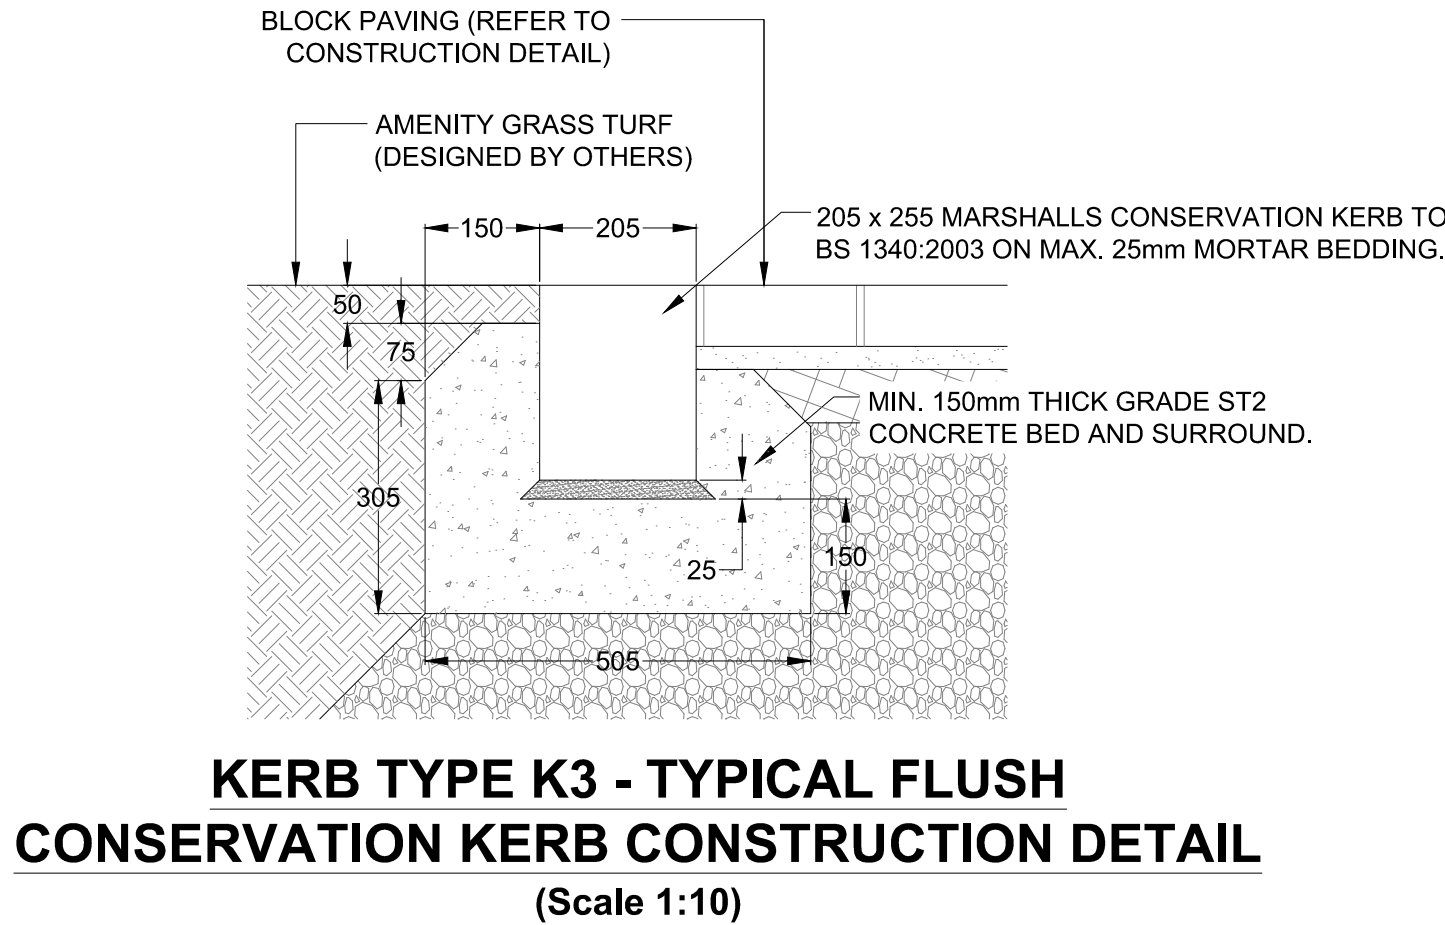

KERB TYPE K3 - TYPICAL FLUSH CONSERVATION KERB CONSTRUCTION DETAIL
(Scale 1:10)

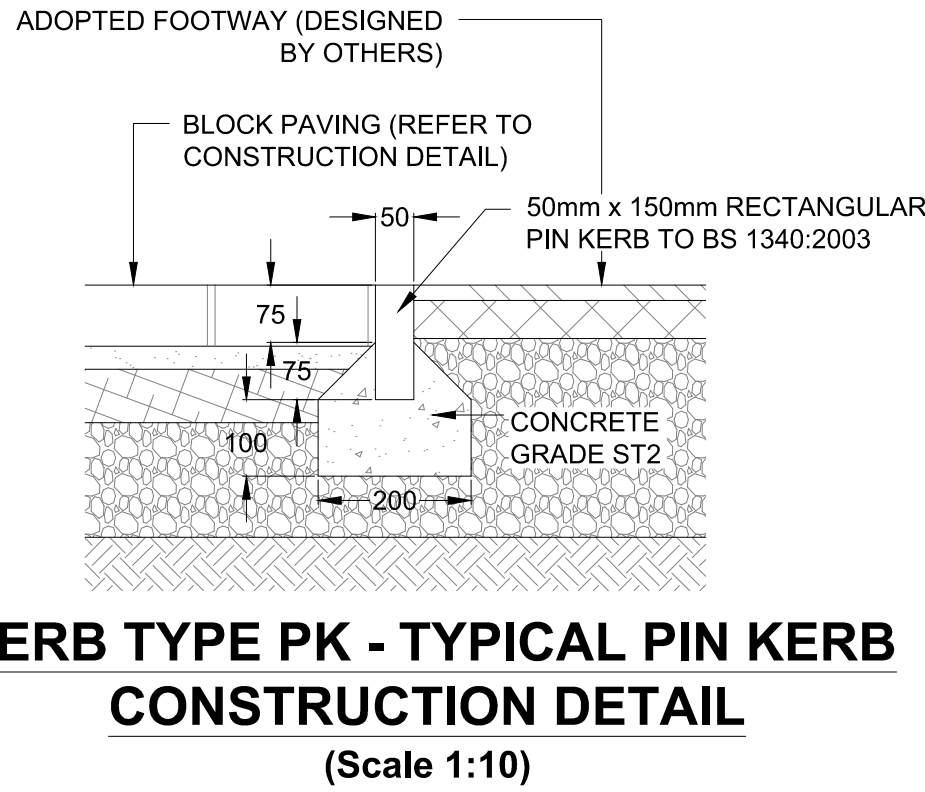

KERB TYPE PK - TYPICAL PIN KERB CONSTRUCTION DETAIL
(Scale 1:10)

ISSUE/REVISION		
P03	26/03/21	FOOTWAY DETAIL AMENDED
P02	11/08/20	ISSUED TO MCC
P01	04/08/20	DRAFT ISSUE
I/R	DATE	DESCRIPTION