MECHA WORKS

Suite 10, Europa House, Barcroft St, Bury, BL9 5BT -
0161 763 8759 / hello@mechaworks.co.uk

This drawing (or any part thereof) is not to be copied, transmitted or disclosed to any third party or unauthorised person without the prior written consent of MECHA Works Ltd.


This Drawing is to be read in coincidence with all other relevant drawings prepared by consultants and sub-contractors.

Do not scale from this document. Work only in accordance to printed dimensions.


Report any discrepancies to the drawing author or representatives thereof.

© ALL RIGHTS RESERVED. no part of this drawing may be reproduced or transmitted in any form or by any means without the written consent of the copyright holder.


Once printed & distributed this document is assumed 'Uncontrolled'.

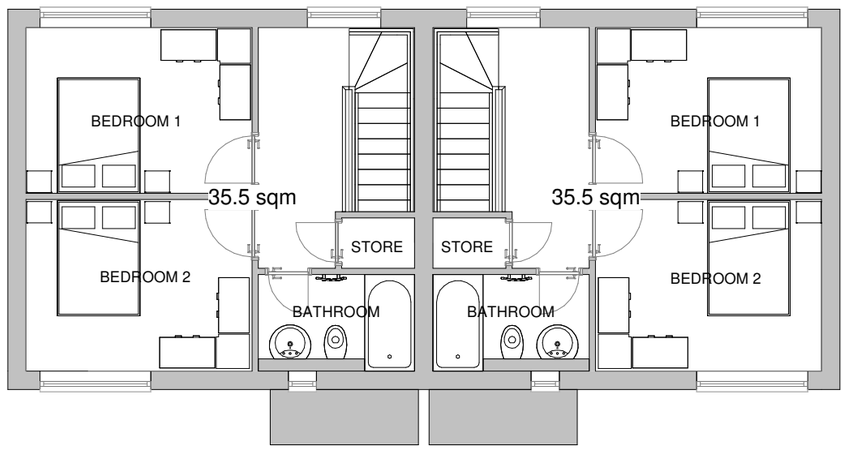


2 First Floor Plan
1 : 100

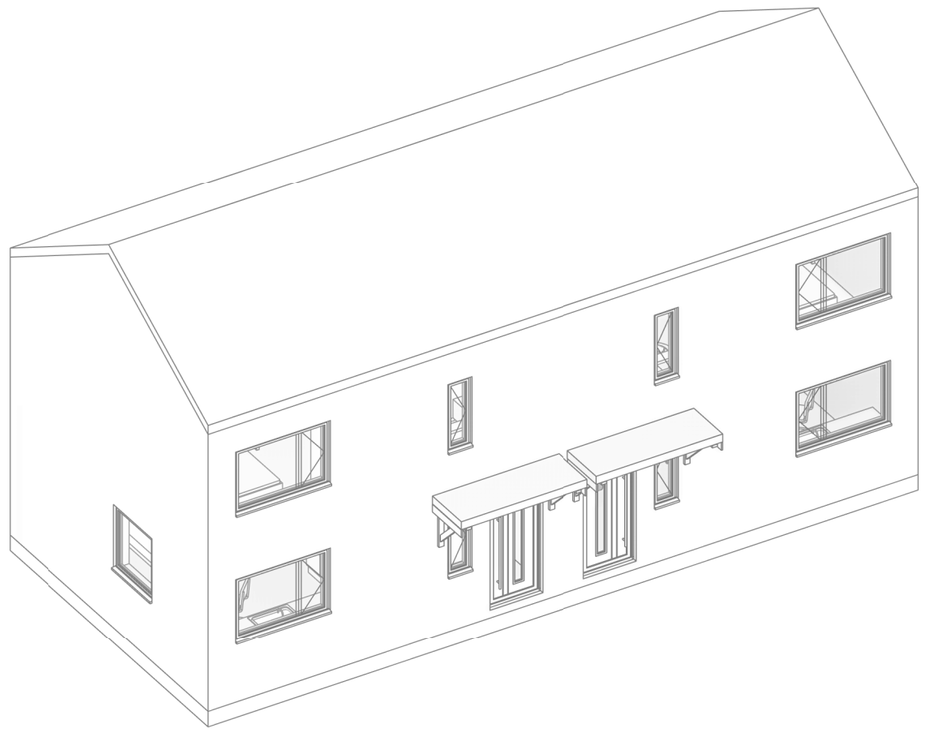


3 3D View

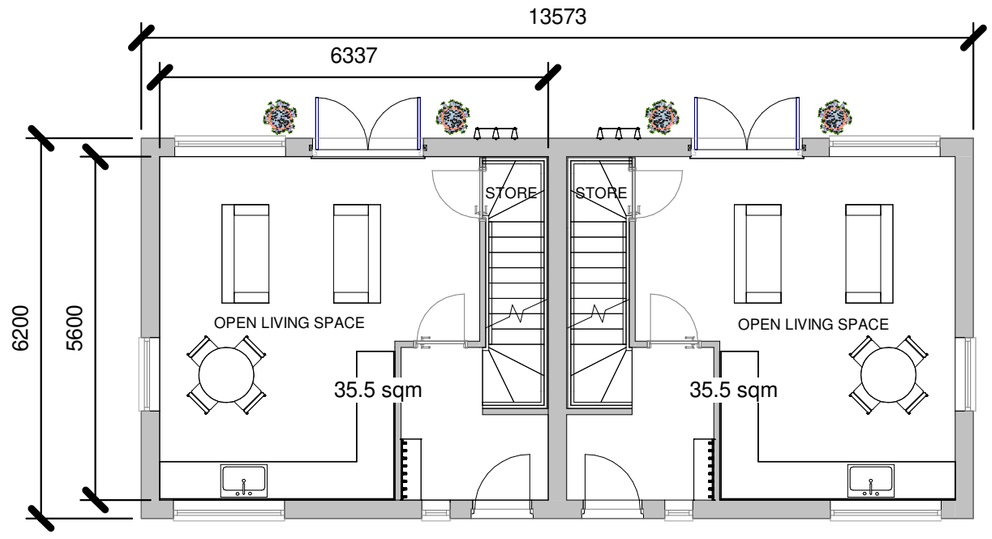


1 Ground Floor Plan
1 : 100

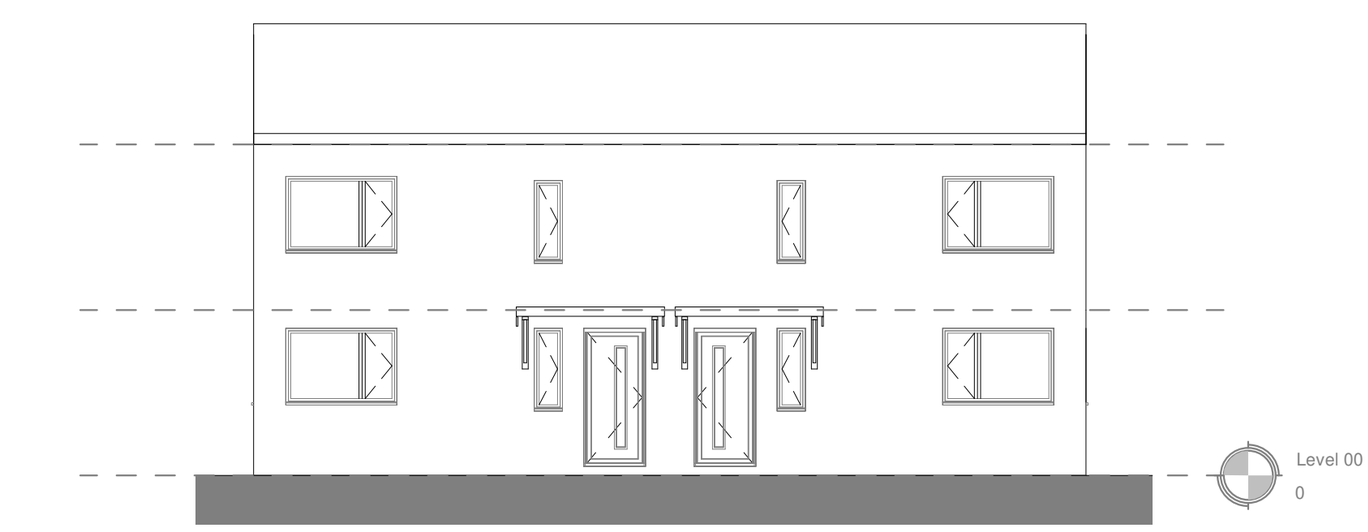

4 Front Elevation
1 : 100

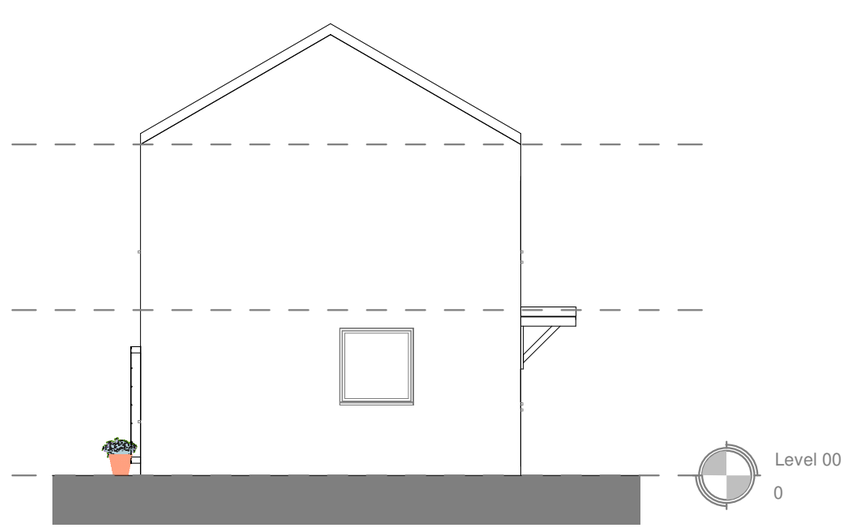

5 Side Elevation 1
1 : 100

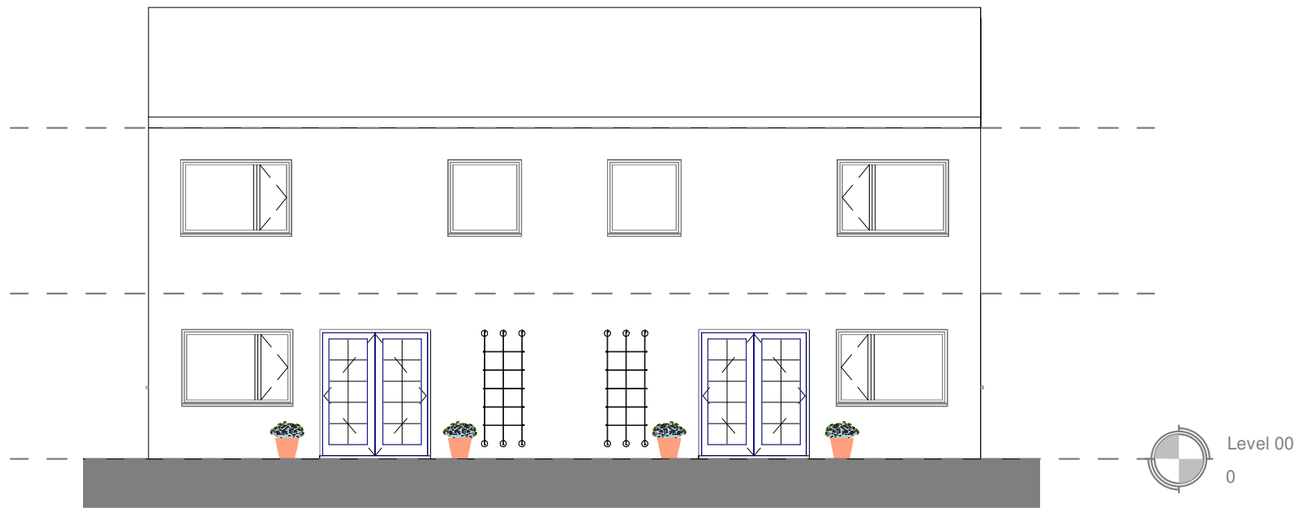

6 Rear Elevation
1 : 100

0 1 2 3 4 5 10
GRAPHIC SCALE: 1:100

Rev #:	Issue Date:	Description:	Issued By:

CLIENT:
Arfan Tahir

PROJECT:
New build semi-detached houses
56 Mersey Bank Avenue
M21 7NT

DRAWING TITLE:
GA Plans and Elevations
MW003

THIS DRAWING HAS BEEN PRODUCED UNSING AUTODESK™ REVIT

DRAWN:	CHECKED:	APPROVED:
HR	SP	SP

SCALE:	DATE:	SHEET SIZE:
1 : 100		A2

PROJECT NUMBER:	SUITABILITY CODE:
MW0049	Planning :

DRAWING CLASSIFICATION: