


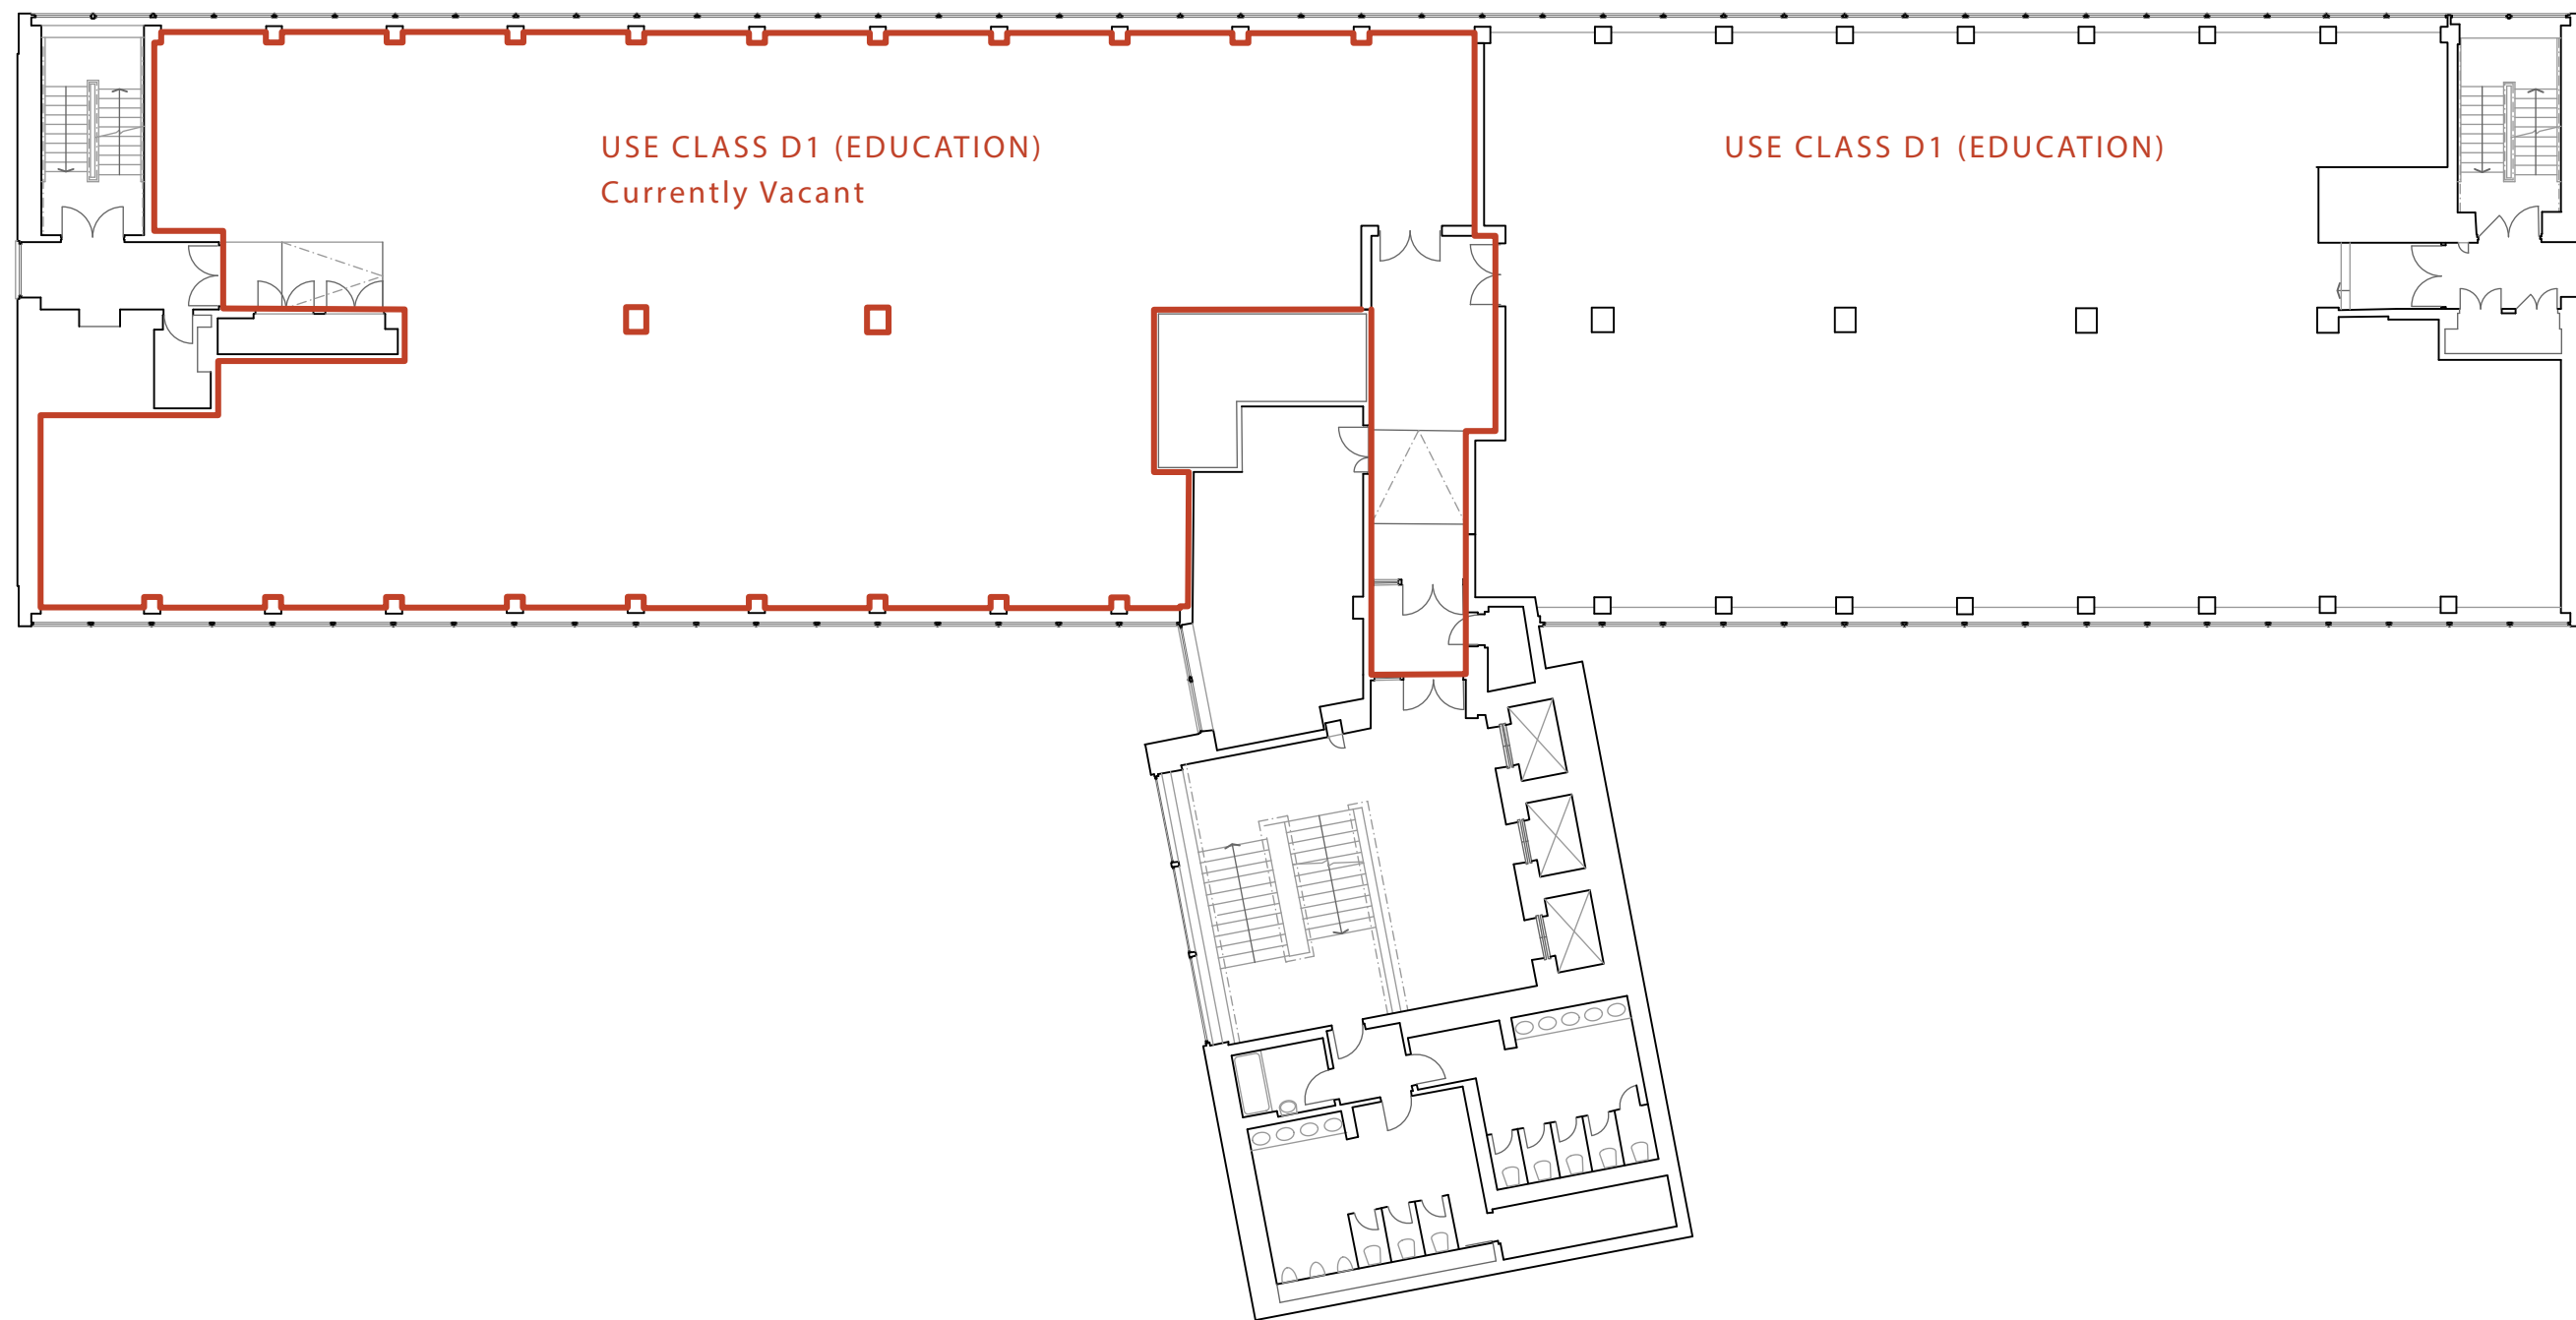

EXISTING
LINLEY HOUSE - L03
scale 1:200

