


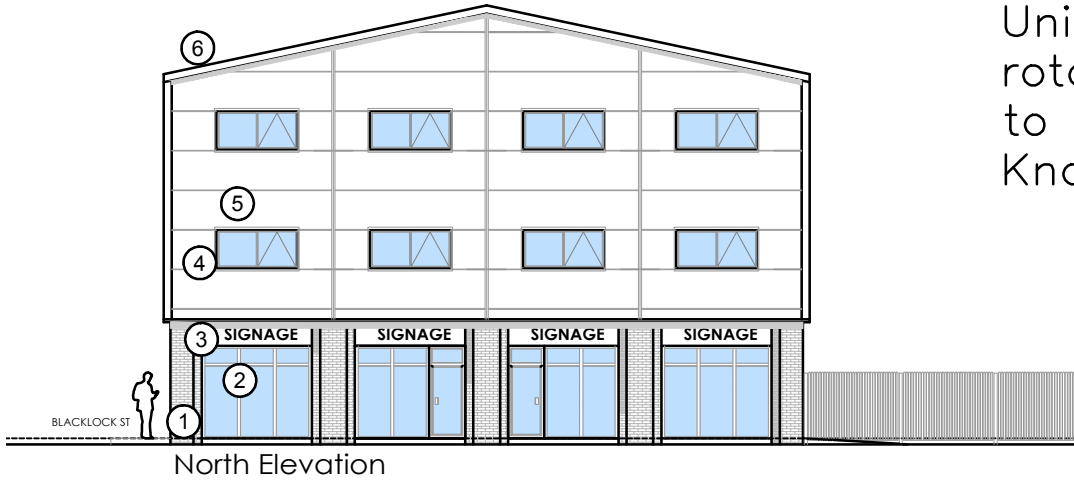

Units 1 & 2
rotated 90 deg.
to face
Knowsley Street



Key.

- 1. Brick Plinth
- 2. P.C Aluminium framed shopfront (col. Grey)
- 3. Black powder coat closed lathe box-shutter (see illustration)
- 4. uPVC upper window frames (colour – black)
- 5. Kingspan micro-rib flat cladding (col. Silver)
- 6. Profiled metal cladding roof (Col. Grey)
- 7. Solid timber door, paint finish (col. Dark blue)





FOB Design (UK) Ltd
72A Water Lane,
Wilmslow, Cheshire. SK9 5BB
01625 251644
office@fob-design.com www.fob-design.com

REV	DATE	DRAWN BY
Copyright of fob design (UK) Ltd, all rights reserved. No information contained within this drawing remains the property of fob design. This information should not be reproduced in whole or part or modified without written consent of fob design. No information within this drawing should be modified or disclosed or passed onto third parties without written consent of fob design. Do not scale from drawing.		
XXX		
XXX		
XXX		
XXX		
Drawn	XXX	Status SK Date MAR 21
Checked	XXX	Original A3 Scale 1:100@A1
PL 02		B