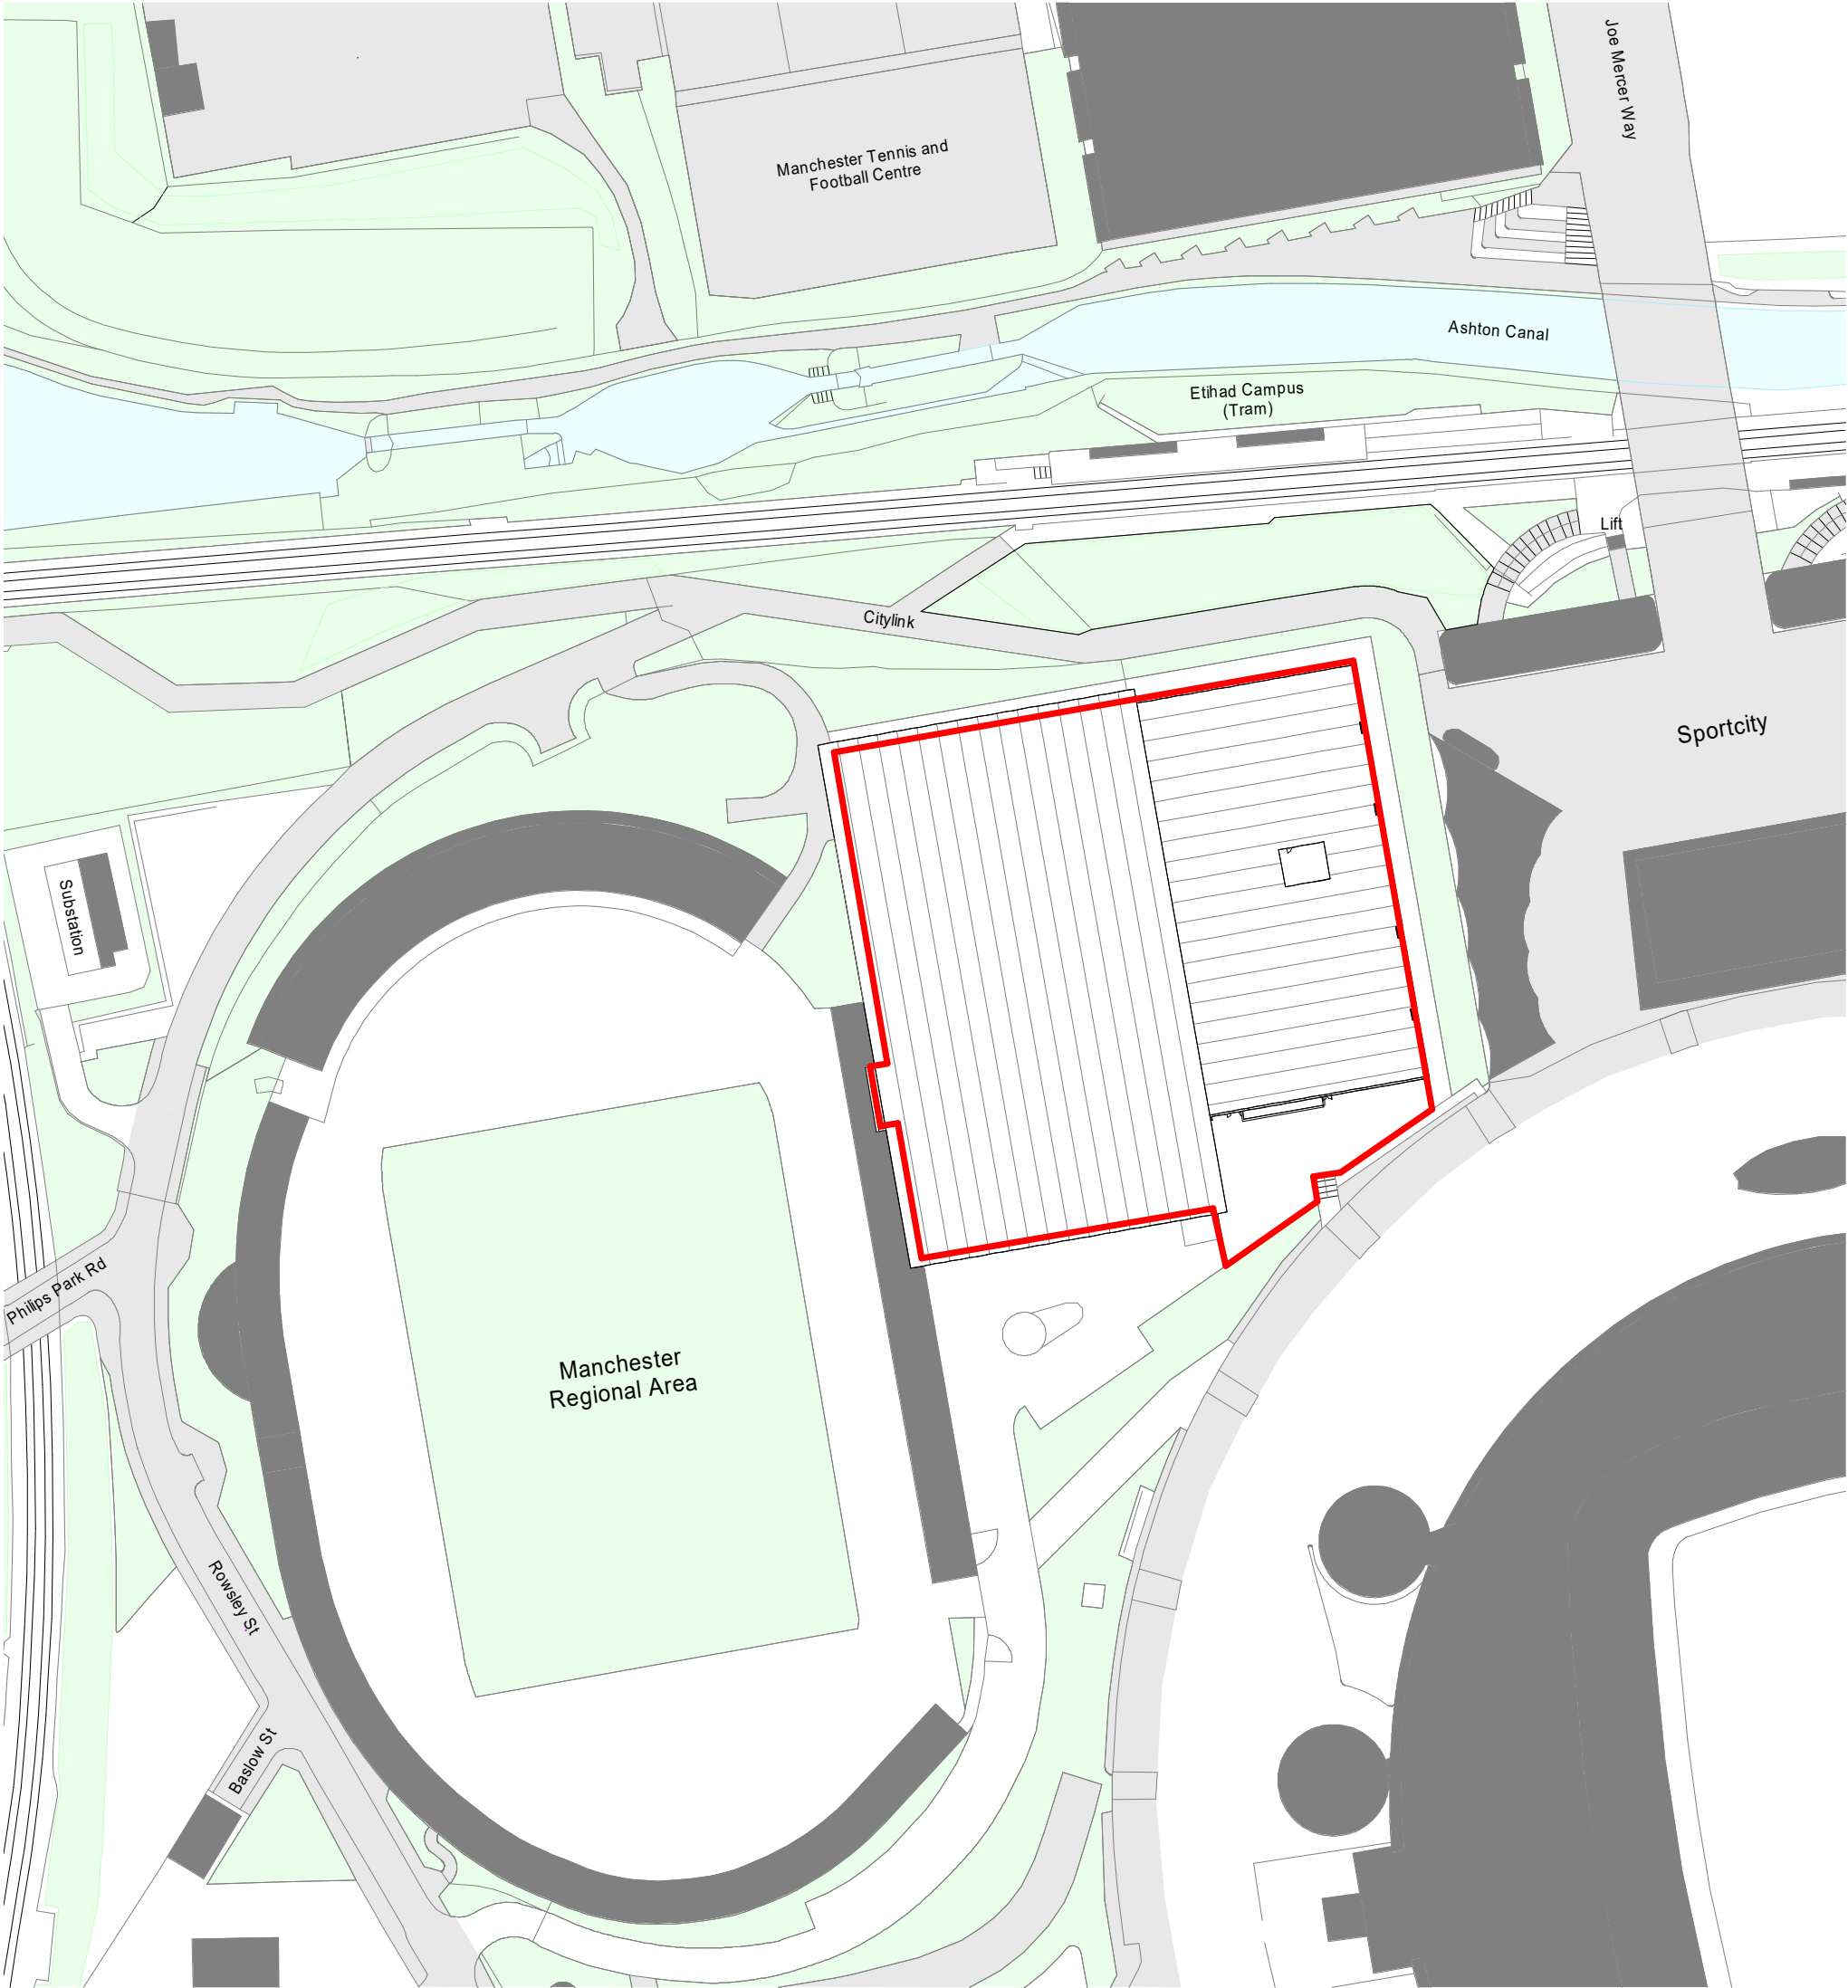


0 5 10 15 20 25 30 35 40 45 50 55 60 65 70

P4	Advertisement Planning Issue	20.08.21	GG	ME
P3	Planning issue	14.08.20	GG	GG
P2	Stage 2 issue	30.04.20	GG	GG
P1	First Issue	12.08.19	GG	MD
Rev	Description	Date	Dr by	App by
original by	date created		approved by	
MD	08/09/19		DL	

AHR
AHR Architects Ltd
5th Floor
55 Princess Street
Manchester
M2 4EW
United Kingdom

T +44(0)161 8287900
E manchester@ahr.co.uk
www.ahr.co.uk

client name		
Manchester City Council		
project		
House of Sport		
drawing		
Site Location Plan		
computer file		plot date
C:\Revit Projects\HOS-AHR-XX-ZZ\M3-L-0002_mark.evans.rvt		
project number		scale
2019.00291.000		1 : 1250 @A3
drawing number	rev	issue stat
HOS-AHR-00-SI-DR-A-90-001	P4	P1

This drawing is to be read in conjunction with all related drawings. All dimensions must be checked and verified on site before commencing any work or producing shop drawings. The originator should be notified immediately of any discrepancy. This drawing is copyright and remains the property of AHR.