GENERAL NOTES

1. ALL DIMENSIONS IN METRES UNLESS OTHERWISE STATED.
2. ALL LEVELS IN mAOD UNLESS SPECIFIED OTHERWISE
3. EXISTING UTILITIES INFORMATION TO BE SUPPLIED BY OTHERS
4. THE CONTRACTOR IS RESPONSIBLE FOR VERIFYING THE ACCURACY OF THE TOPOGRAPHICAL SURVEY AND UNDERTAKING ADDITIONAL SURVEYS FOR VALIDATION PURPOSES.
5. STREET LIGHTING TO BE COMPLETED BY MCC.
6. LEVELS BASED ON ARCHITECTS LAYOUT
7. ALL HIGHWAY WORKS SUBJECT TO S278 APPROVAL BY MCC.

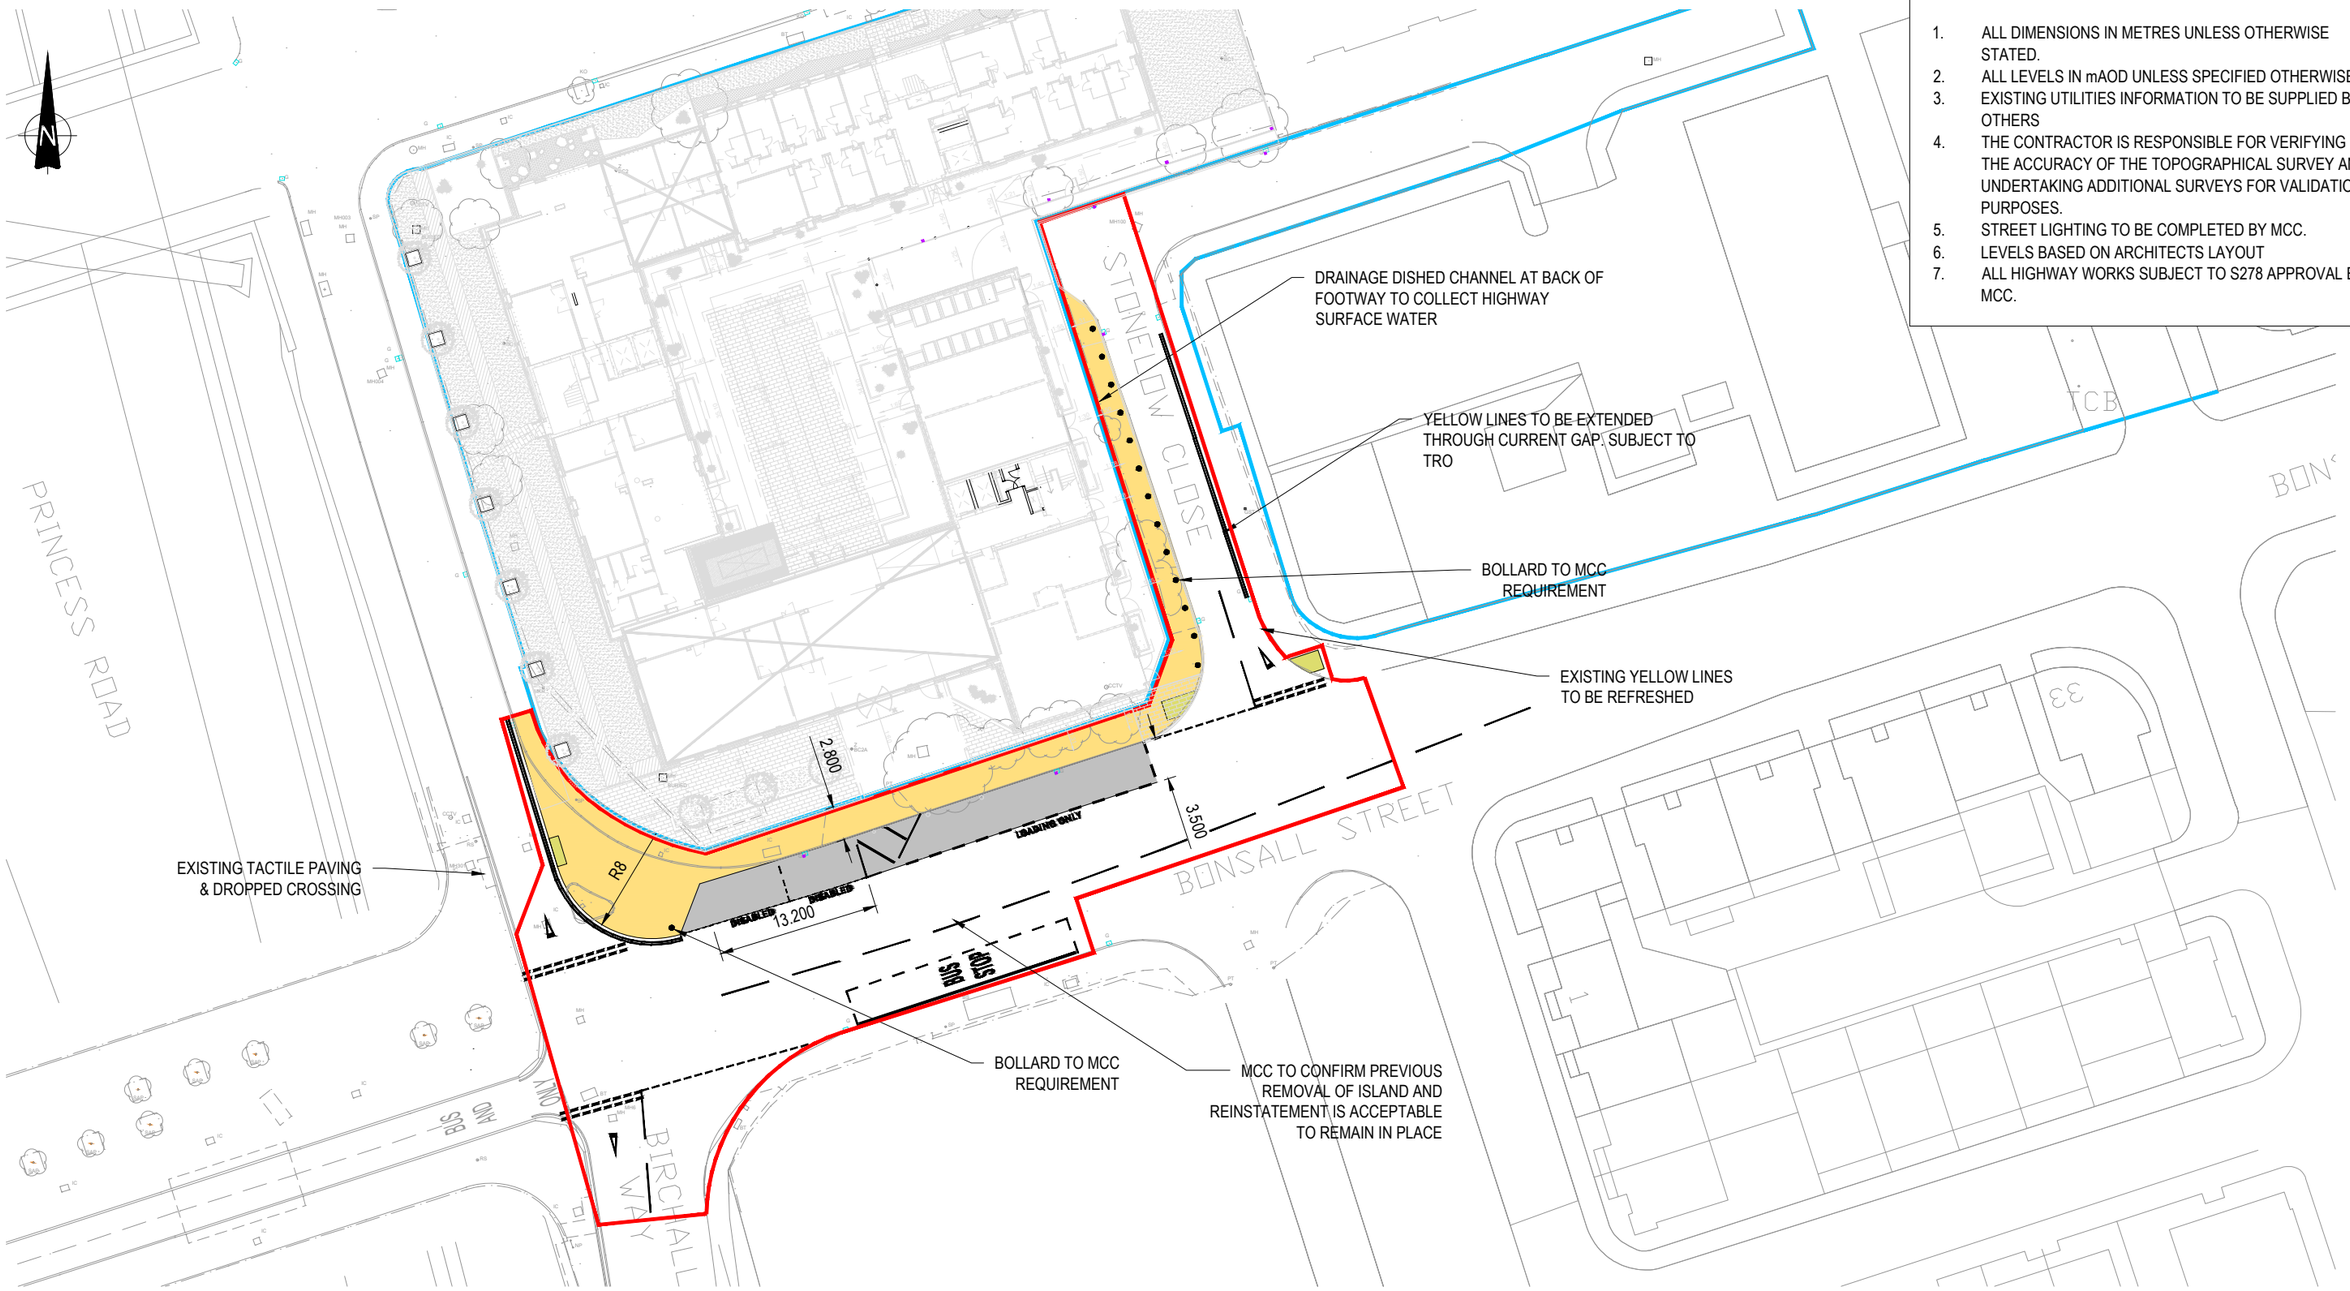

KEY

- PROPOSED HIGHWAY BOUNDARY
- FOOTPATH
- CARRIAGEWAY
- BLISTER TACTILES (BUFF)

Rev:	Description:	Date:	By:	Chkd:
P04	UPDATED TO SUIT COMMENTS	18/02/21	RB	AR
P03	UPDATED TO COUNCIL & CLIENTS COMMENTS	16/12/20	RB	AR
P02	ARCHITECTS LAYOUT UPDATED	26/10/20	RB	AR
P01	ISSUED FOR INFORMATION (S2)	08/05/19	JDB	RB

GENERAL NOTES:

curtins
Merchant Exchange, 17-19 Whitworth Street, West Manchester M1 5WG
0161 236 2394
manchester@curtins.com
www.curtins.com
Civils & Structures • Transport Planning • Environmental • Infrastructure • Geotechnical • Conservation & Heritage • Principal Designer
Birmingham • Bristol • Cambridge • Cardiff • Douglas • Dublin • Edinburgh • Glasgow • Kendal • Leeds • Liverpool • London • Manchester • Nottingham

Project: MMU BIRLEY FIELDS

Drg Title: PROPOSED HIGHWAYS GENERAL ARRANGEMENT

Status: FOR INFORMATION (S2)

Drawn By: PG | Checked By: RB

Designed By: JDB | Date: 08/05/2019

Scale: 1:500

Project No:	Originator:	Volume:	Level:	Type:	Role:	Category / Number:	Rev:
071299	CUR	00	XX	DR	D	75001	P04

\\mafs02\Projects\071001 - 072000\071299 - Bonsall Street\QMS 4 Production\4B Models & Drawings_Civil-C\CAD\