
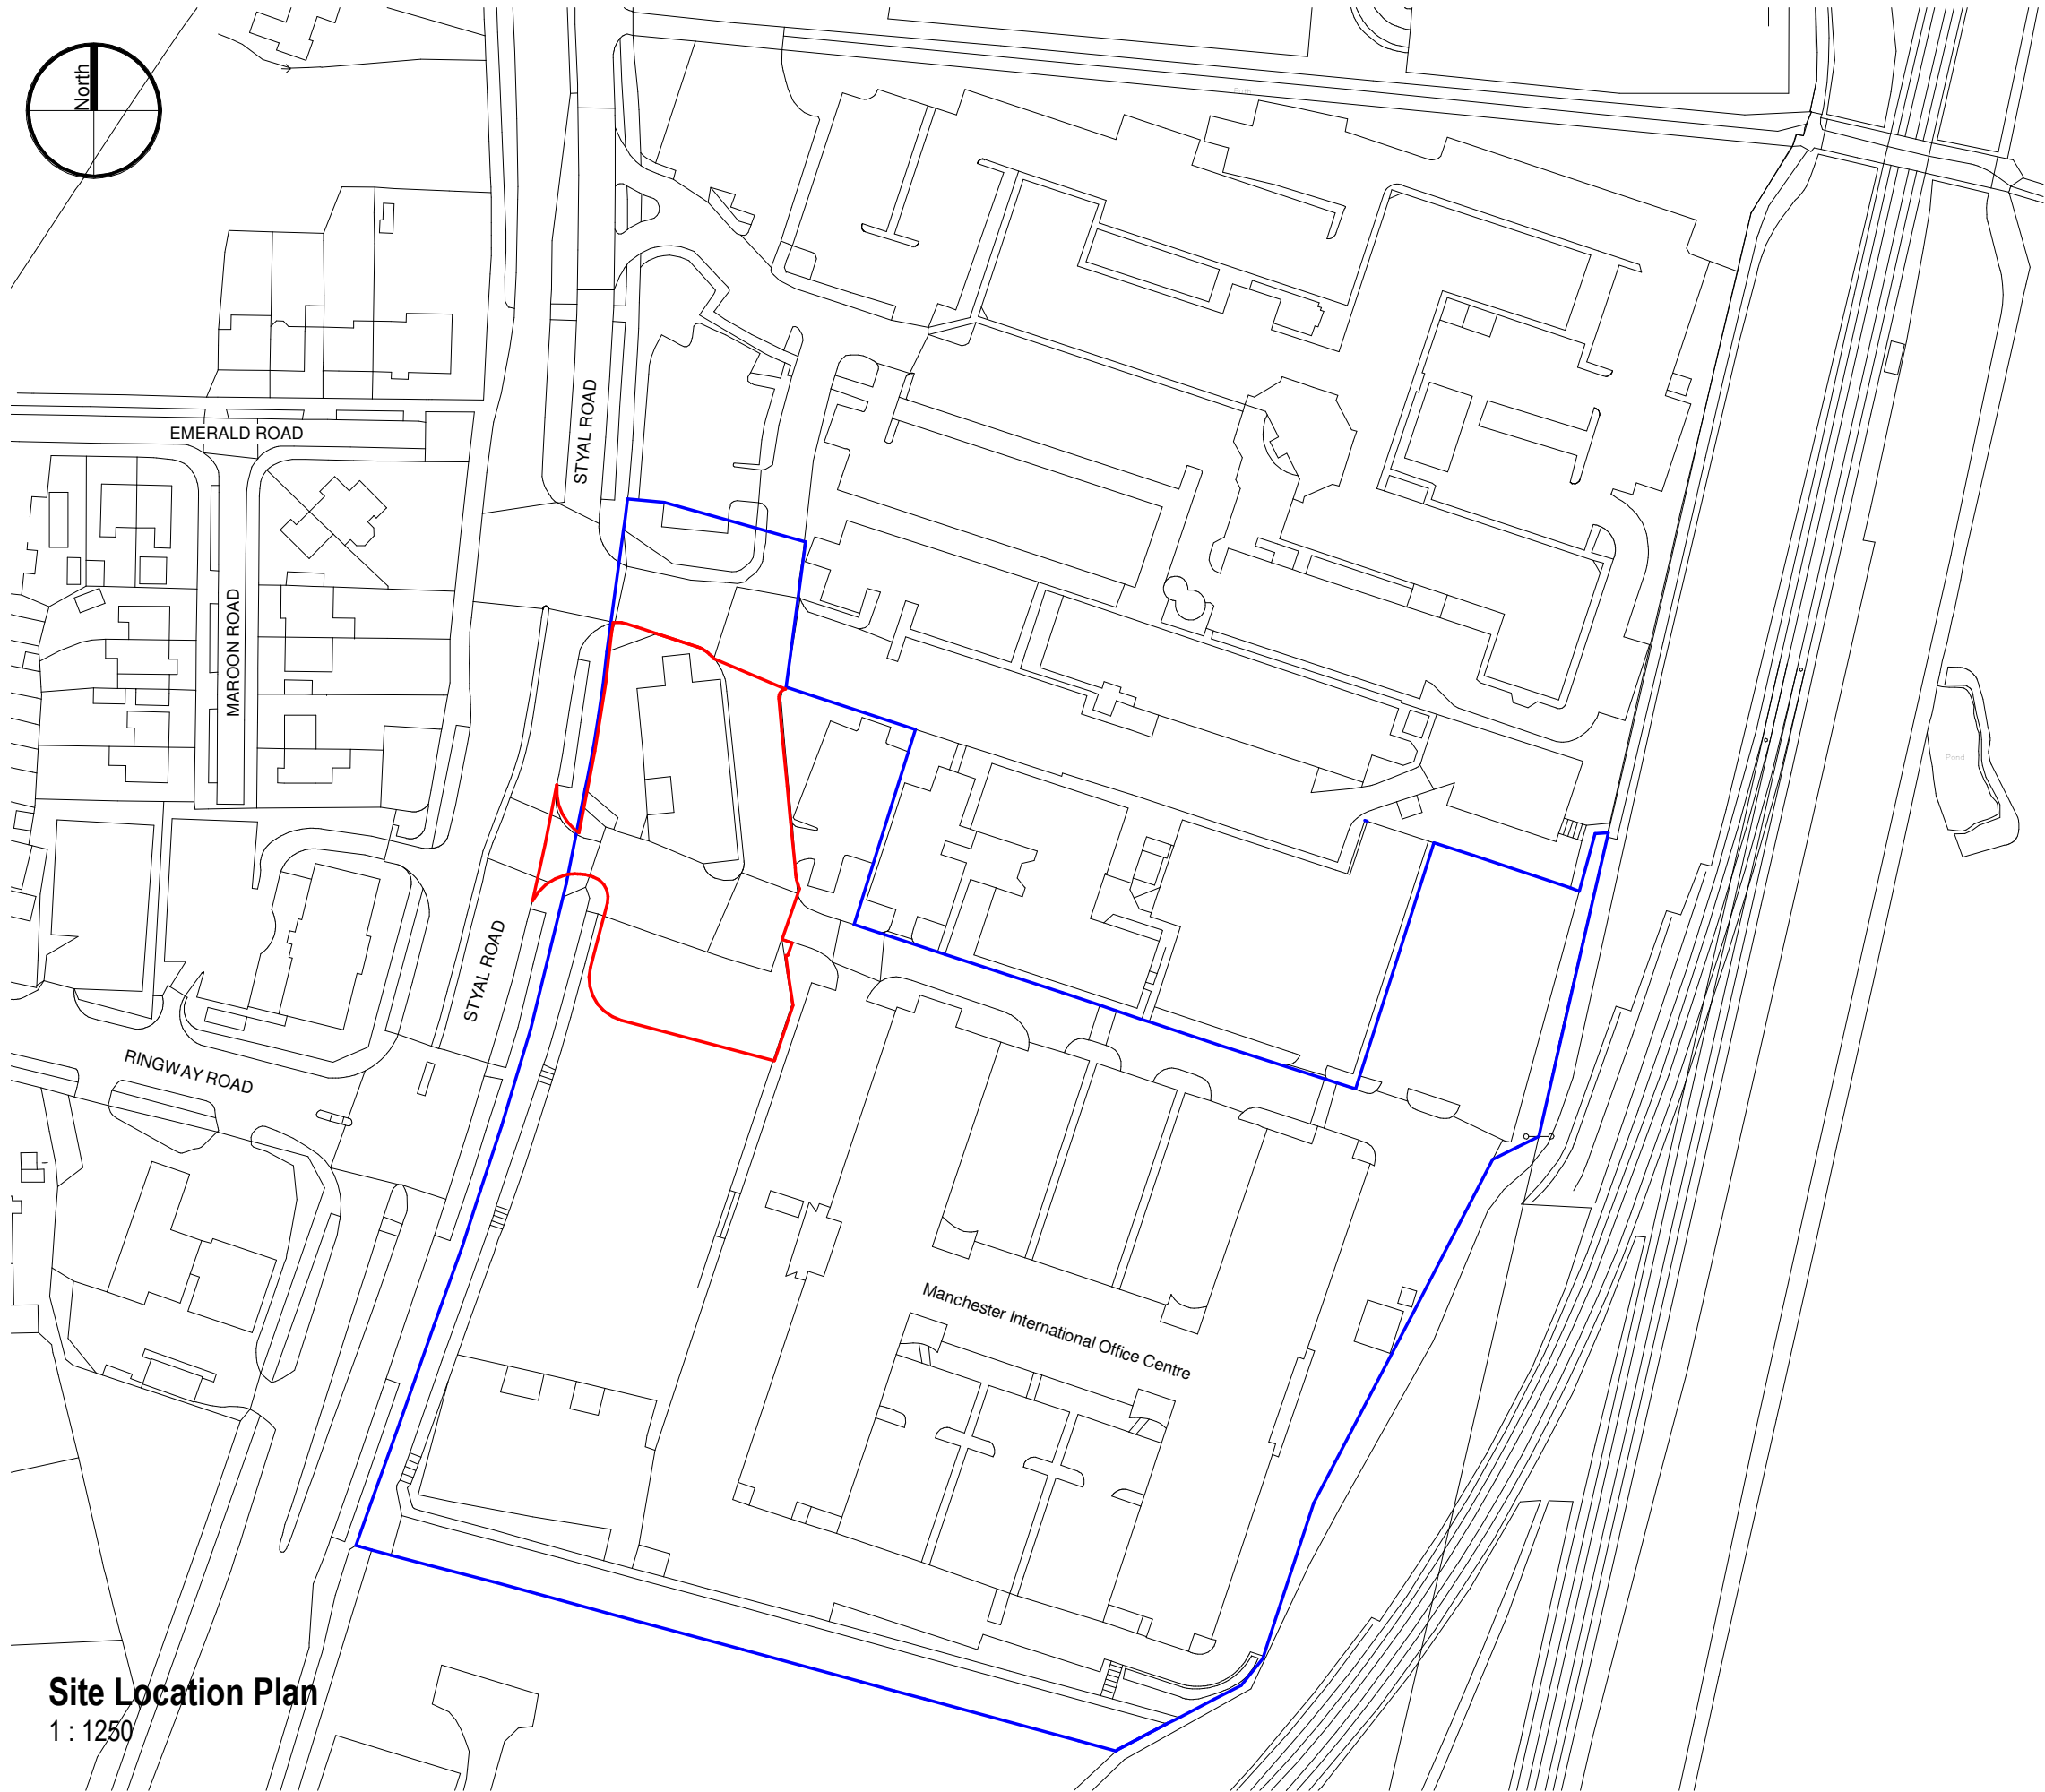


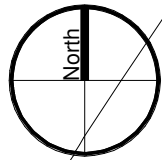

Site Location Plan
1 : 1250

Notes

The Contractor is to check all dimensions and conditions on site before commencing. Do not scale from this drawing.
This drawing remains the copyright of POZZONI Architecture Ltd.

Scale Bars

TO BE USED ONLY AS GUIDANCE

1:100	mm	1000	3000	5000
1:200	mm	5000	8000	
1:500	M	5	15	25
1:1250	M	10	30	50 70

A	Issued for PLANNING	JW	10.08.21
Rev	Description	By	Date
Client	Infinity (MIOC) LLP		
Job	Proposed Drive Thru, MIOC		
Drawing	Site Location Plan		
BSRef	POZ Ref	Rev	A
P5759_1000			
5759-POZ-XX-XX-DR-A-1000			
Date	03/03/21	Scale	1 : 1250 @ A3
3D CoOrd	SPK	2D CoOrd	SPK
Project Status	Planning	Tender	Construction
	Design	Contract	As Built

pozzoni

10-12 Emerald Street

London

WC1N 3QA

Woodville House

2 Woodville Road

Altrincham

WA14 2FH

+44 20 7078 0079

architects@pozzoni.co.uk

+44 161 928 7848

www.pozzoni.co.uk

P:\MCAD\5751-5800\5759\PAL\Design\Models\5759-POZ-XX-ZZ-M2-A-002.rvt

10/08/2021 12:17:42