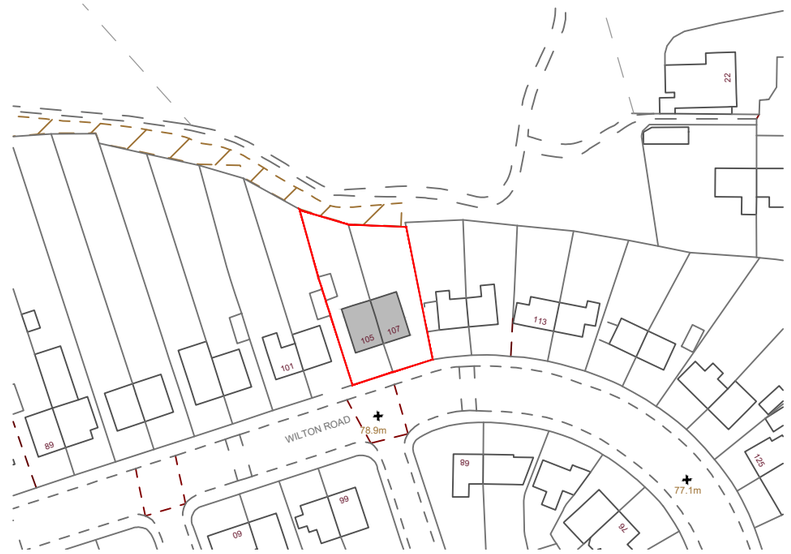

Existing Site Location Plan

Scale 1:1250 @ A3

Site Boundary

Existing Building

0 5m 10m 25m 50m 100m 150m

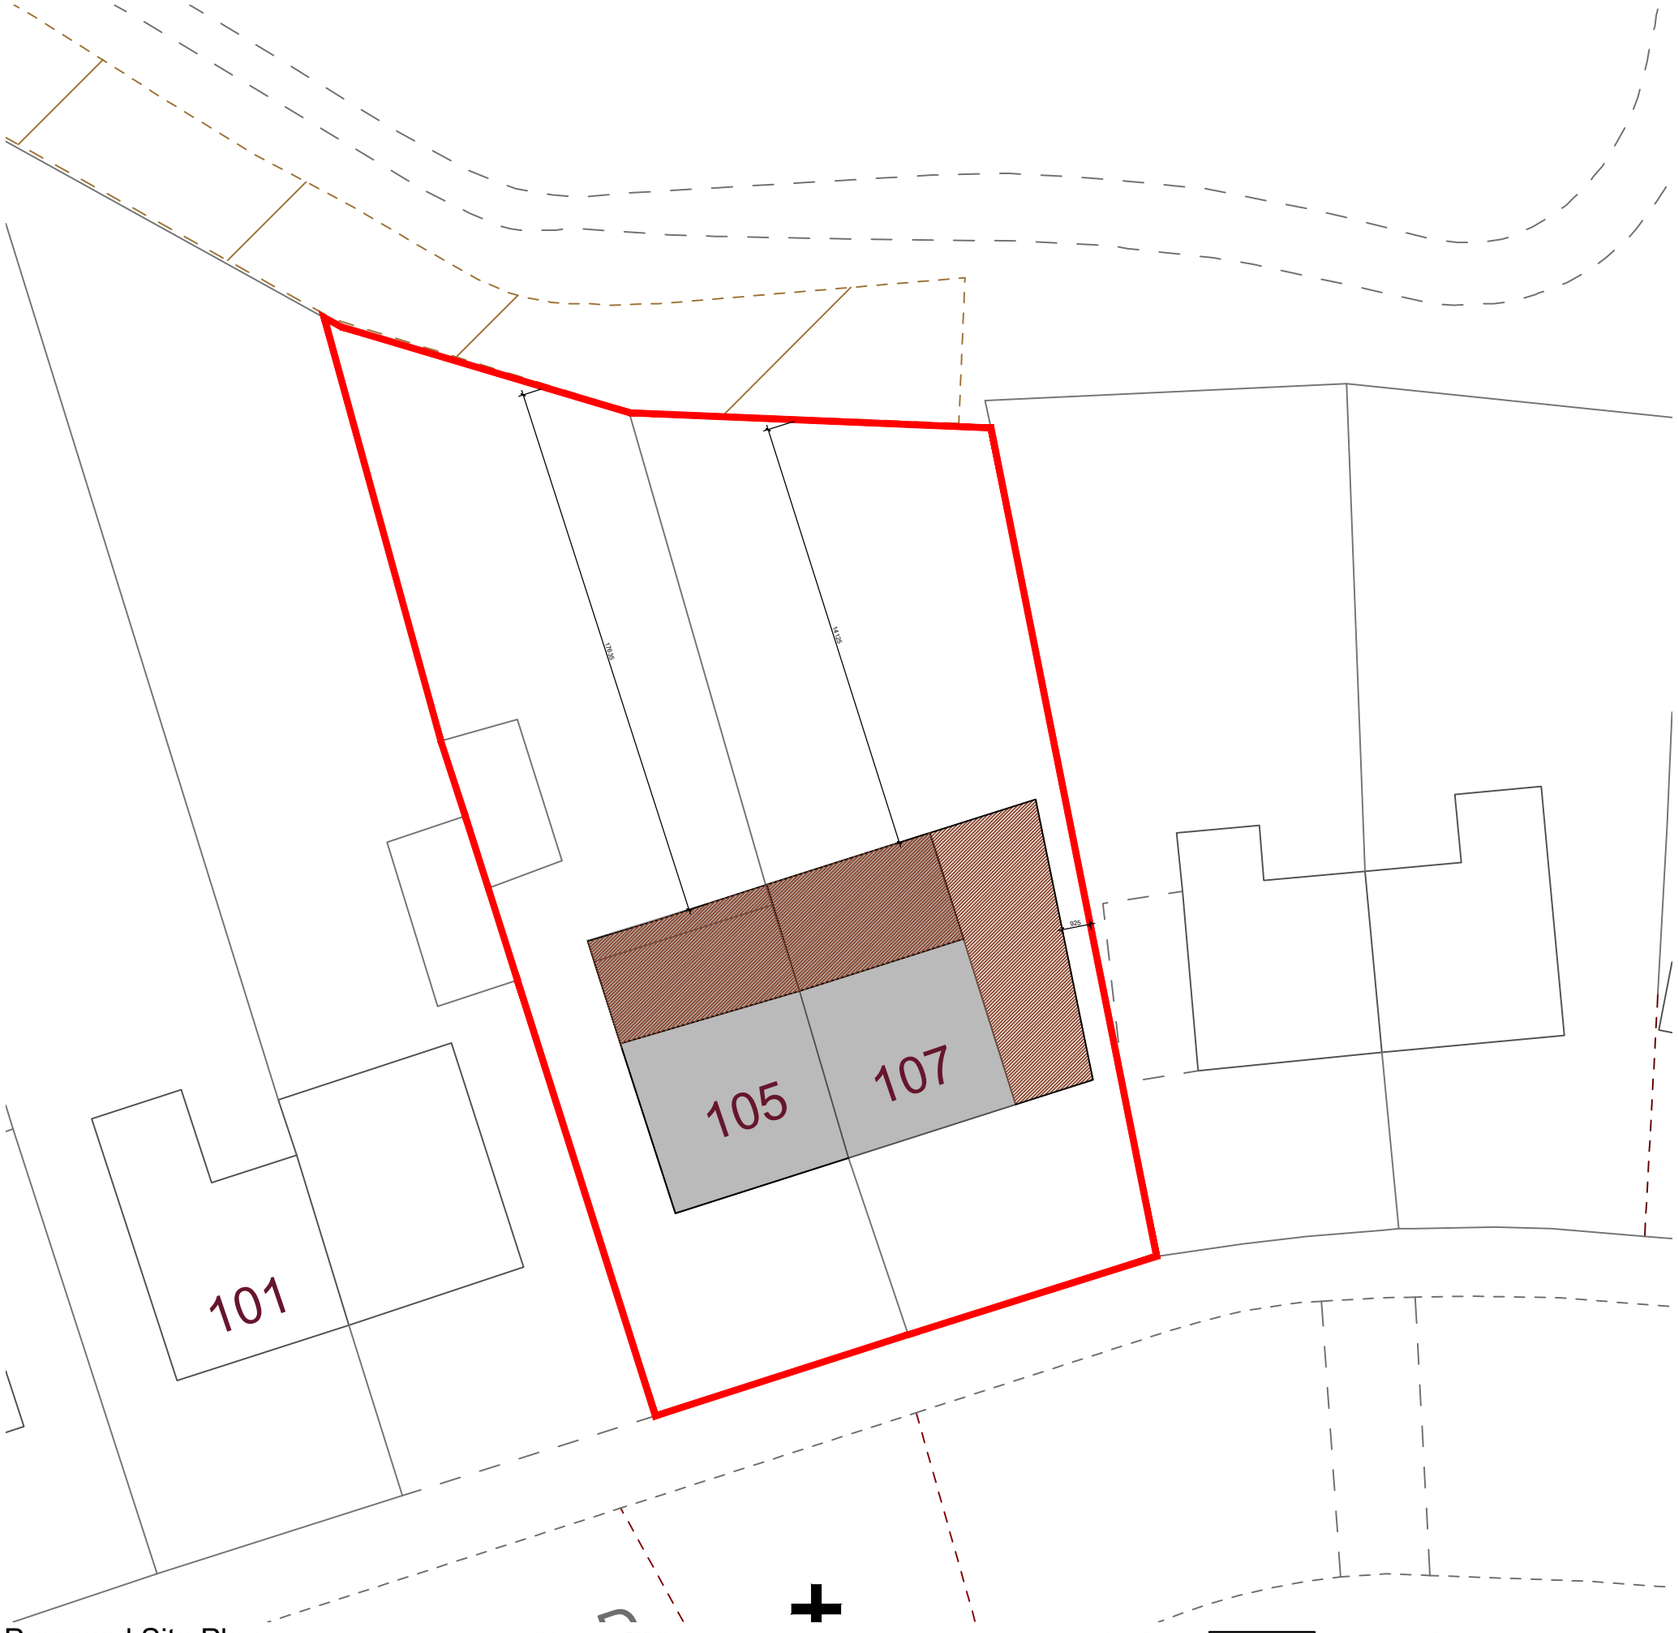

Proposed Site Plan

Scale 1:200 @ A3

Site Area - 588 SqM

Existing Building

Proposed Extension

Site Boundary

N

NOTES:

No scaling or dimensions other then those figured are to be taken from this drawing. All dimensions to be checked on site

This drawing is for use at the named location and for Planning Permission purposes only and as such should not be used at any other location or for any other purposes

Project Location:

105 AND 107 WILTON ROAD,
CRUMPSALL,
MANCHESTER,
M8 4PD

Drawing:

00 Site Location

Scale:	Size:	Date:
Varies	**A3**	**12/20**