


- 1. North light, sides finished with dark grey roof membrane
- 2. Flat roof light
- 3. Terracotta tile
- 4. Facing brick to match existing
- 5. Glazed door set
- 6. Concrete/tiled step
- 7. Pressed aluminium coping

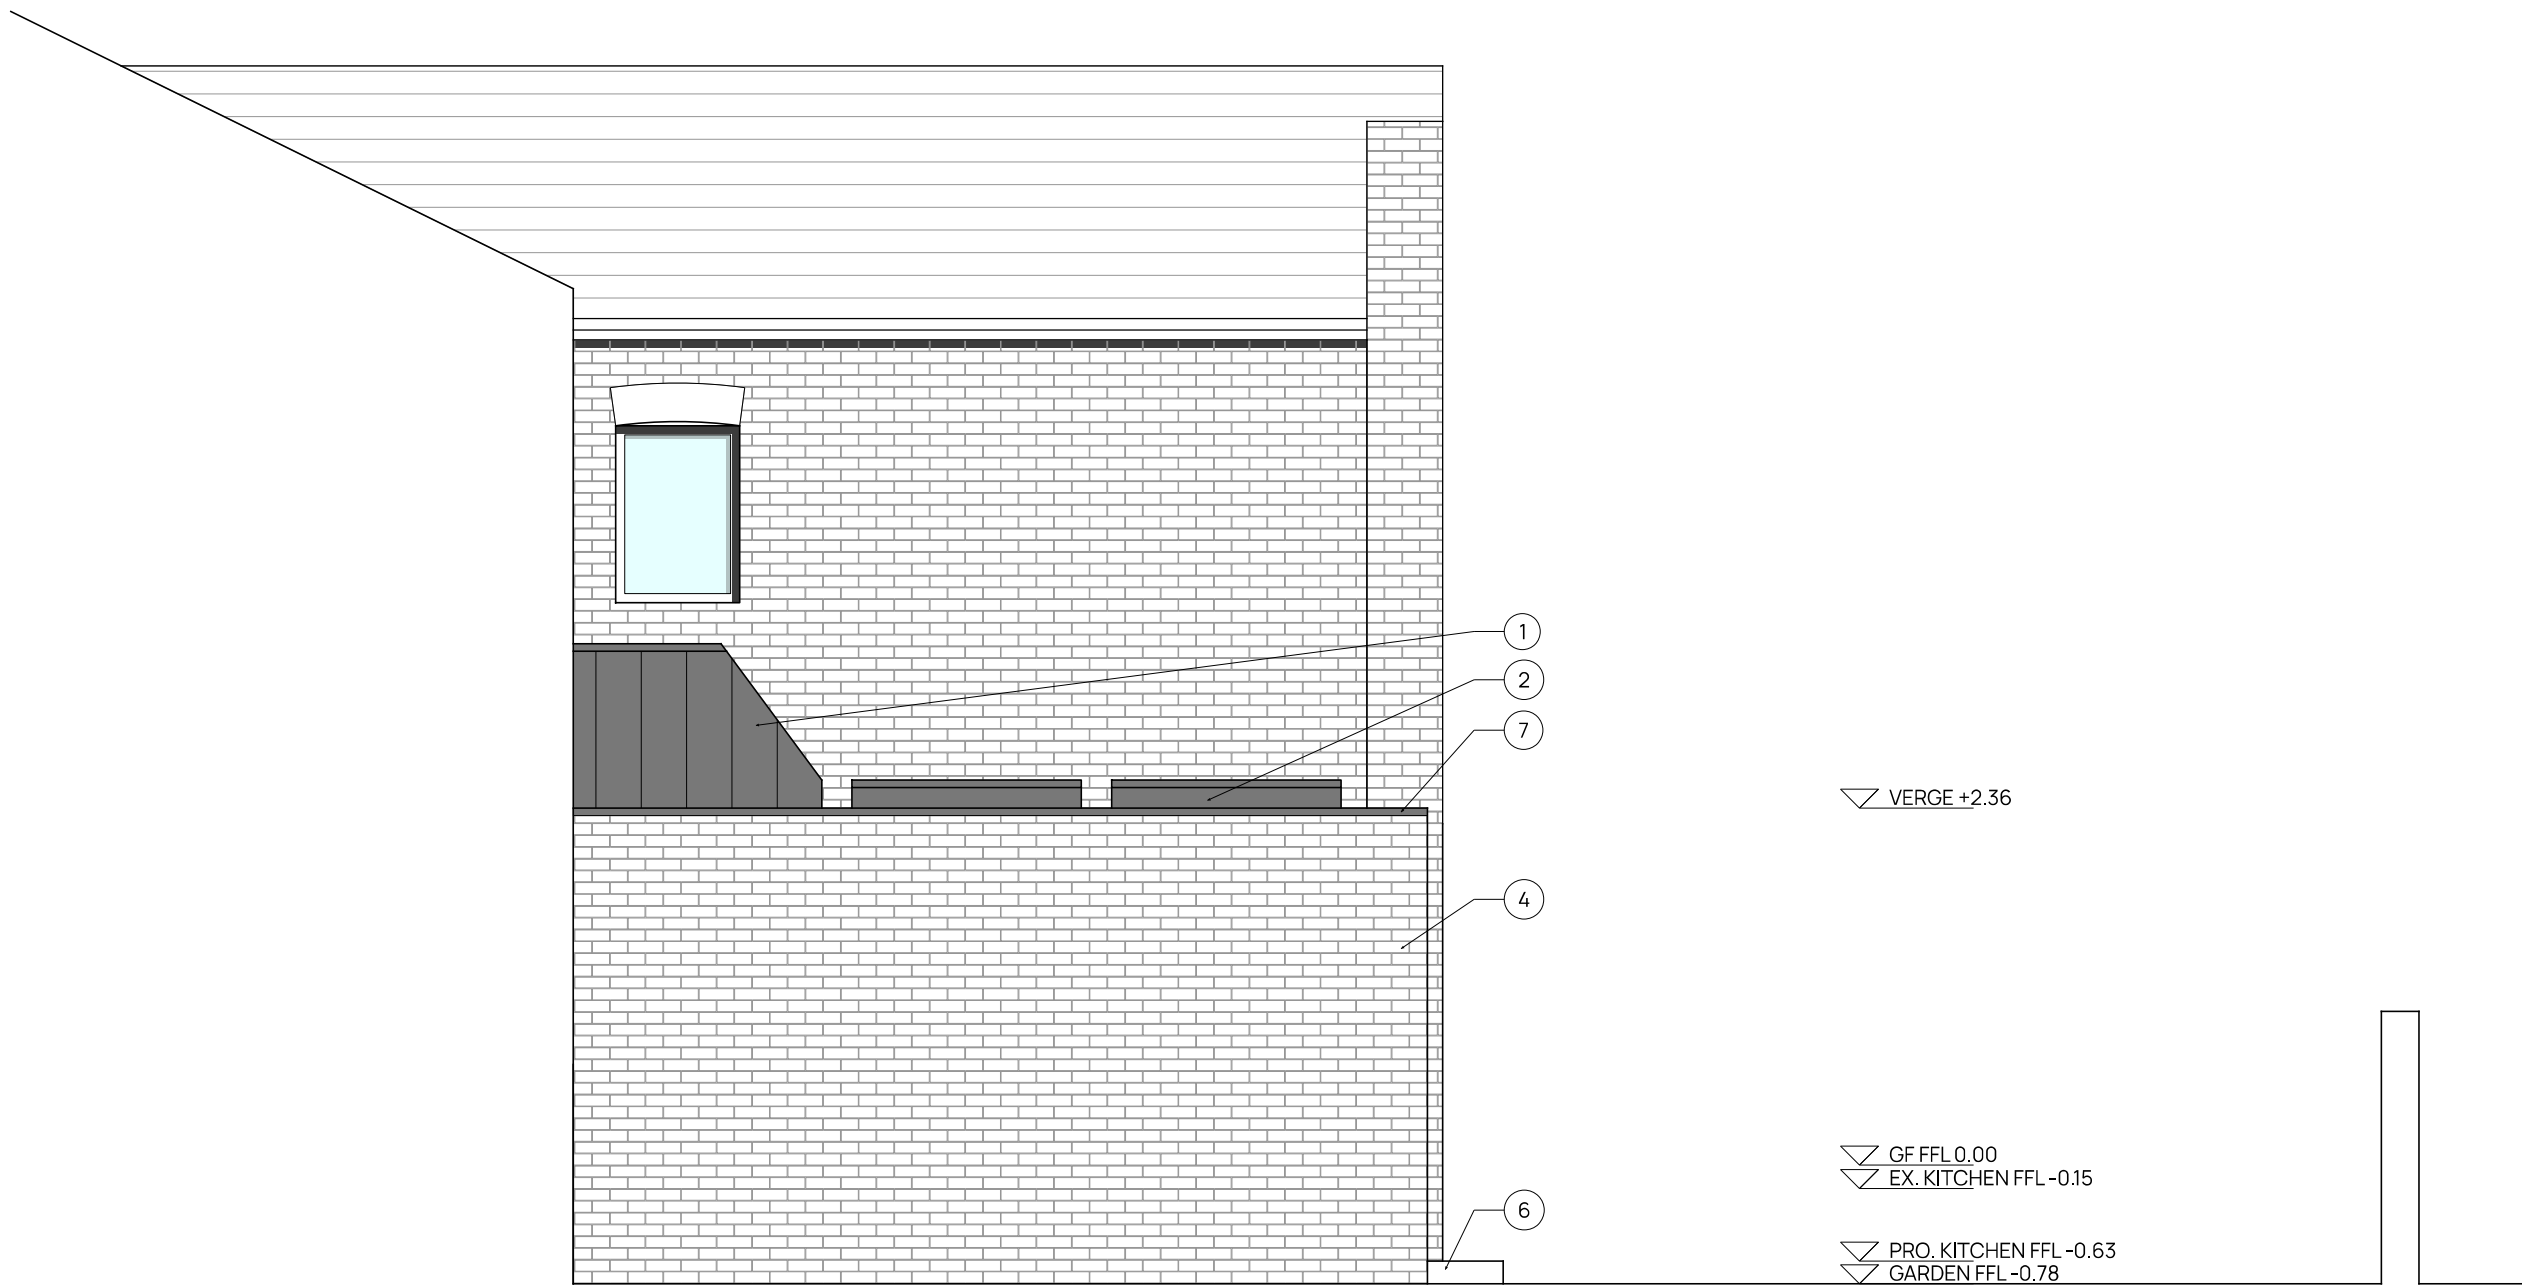

|            |                          |            |          |        |          |
|------------|--------------------------|------------|----------|--------|----------|
| Project    | 18 WILTON ROAD, CHORLTON |            |          |        |          |
| Title      | PROPOSED SIDE ELEVATION  |            |          |        |          |
| Project No | 21-04                    | Drawing No | L(-4)004 | Status | PLANNING |
| Scale      | 1:50@A3                  | Date       | JUN 2021 | Rev    |          |