



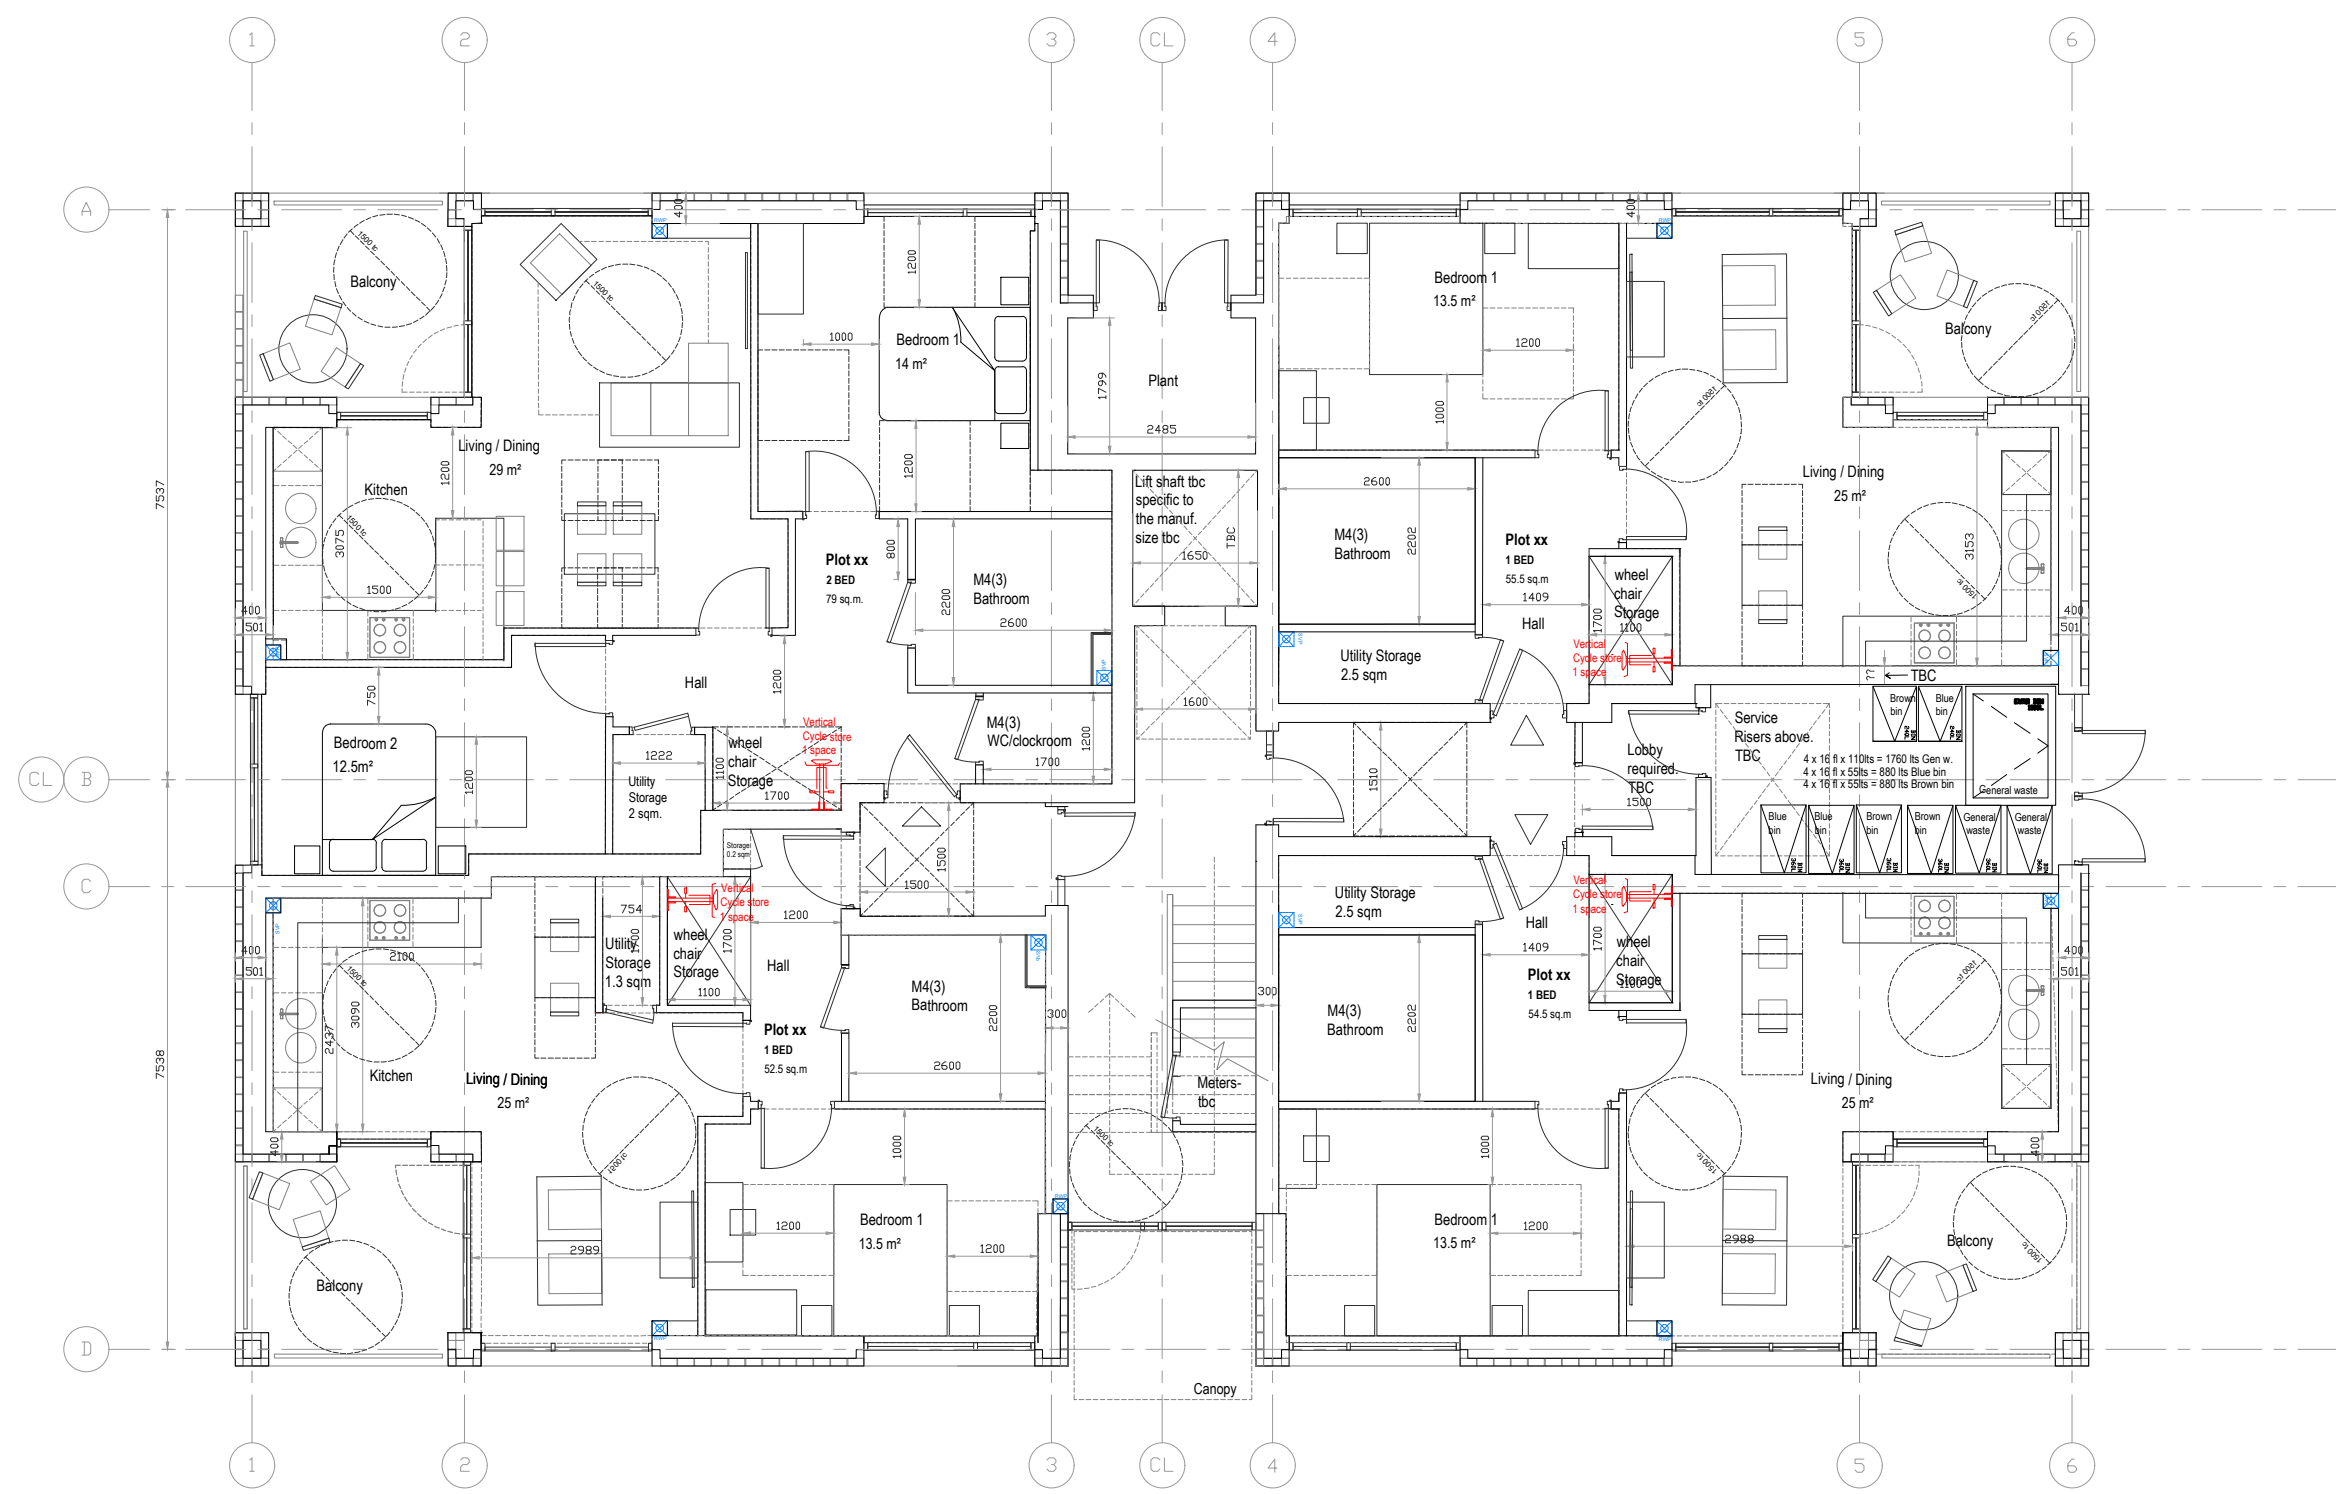

BLOCKS 01, 02 & 03 - GROUND FLOOR



BLOCKS 01, 02 & 03 - TYP FLOOR LVLS 1, 2 & 3

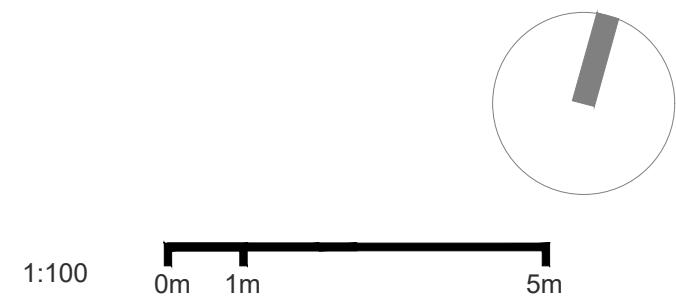

Client

Rowlinsons

Project

Silk Street

Description

Apartment Block 1, 2 and 3
Ground & Typical Plans

Status

Planning

Scale

1:100 @ A1

Drawn

PJS

Date

APR 21

Job number

1184

Drawing number

03-Apart-blk-01

Revision

P03