


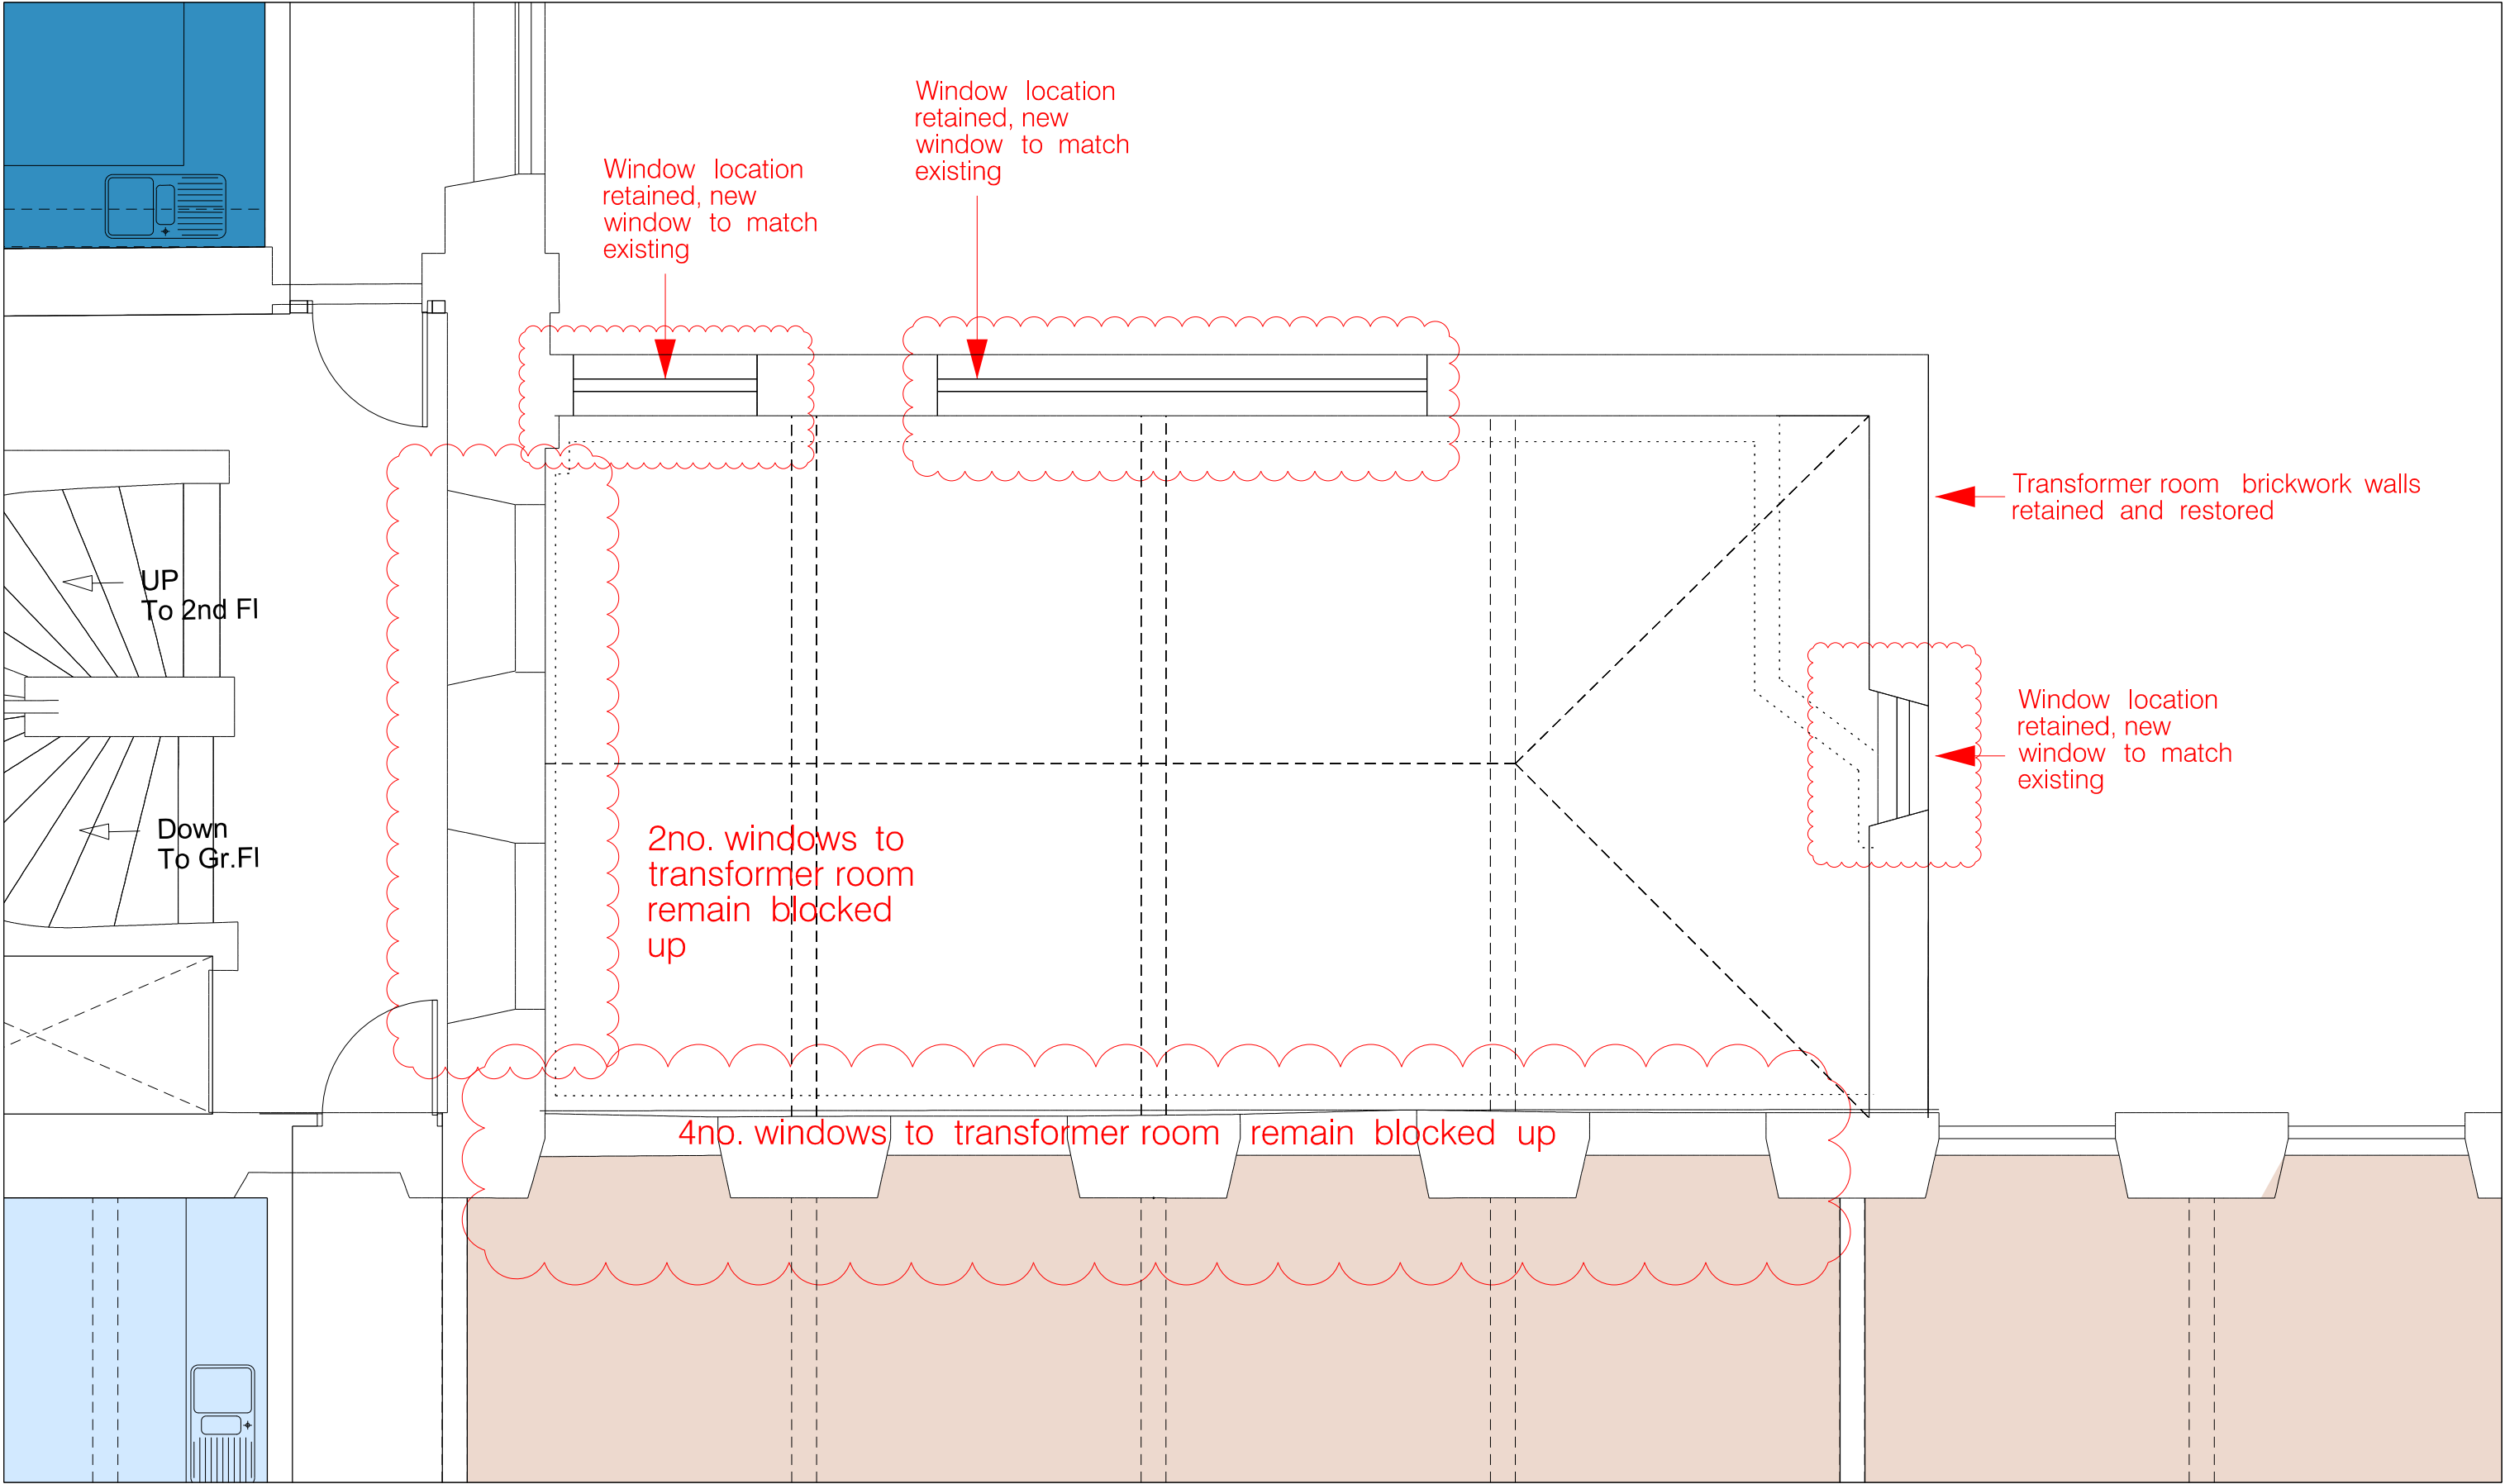

**hoddler+partners**  
SGI Studios  
1 Kelso Place  
Manchester M15 4LE  
t: +44(0)161 832 9842  
e: mail@hoddlerandpartners.com  
w: www.hoddlerandpartners.com

revisions + notes:

DO NOT SCALE  
Work to annotated dimensions only.  
Read drawing in conjunction with relevant specification,  
Structural Engineers' and Services Engineers' drawings.  
Confirm all dimensions before commencement of any  
work on site or fabrication.

|                                     |  |                 |            |
|-------------------------------------|--|-----------------|------------|
| client:                             |  | date:           |            |
| MARYLAND SECURITIES                 |  | AUGUST 2021     |            |
| project:                            |  | scale:          | drawn by:  |
| BRUNSWICK MILL DEVELOPMENT          |  | 1:50 at A3      | NW         |
| title:                              |  | drawing number: |            |
| First Floor Transformer Room Update |  | L(sk)027        |            |
| status:                             |  | job number:     | revisions: |
| PLANNING                            |  | 0586            | -          |