


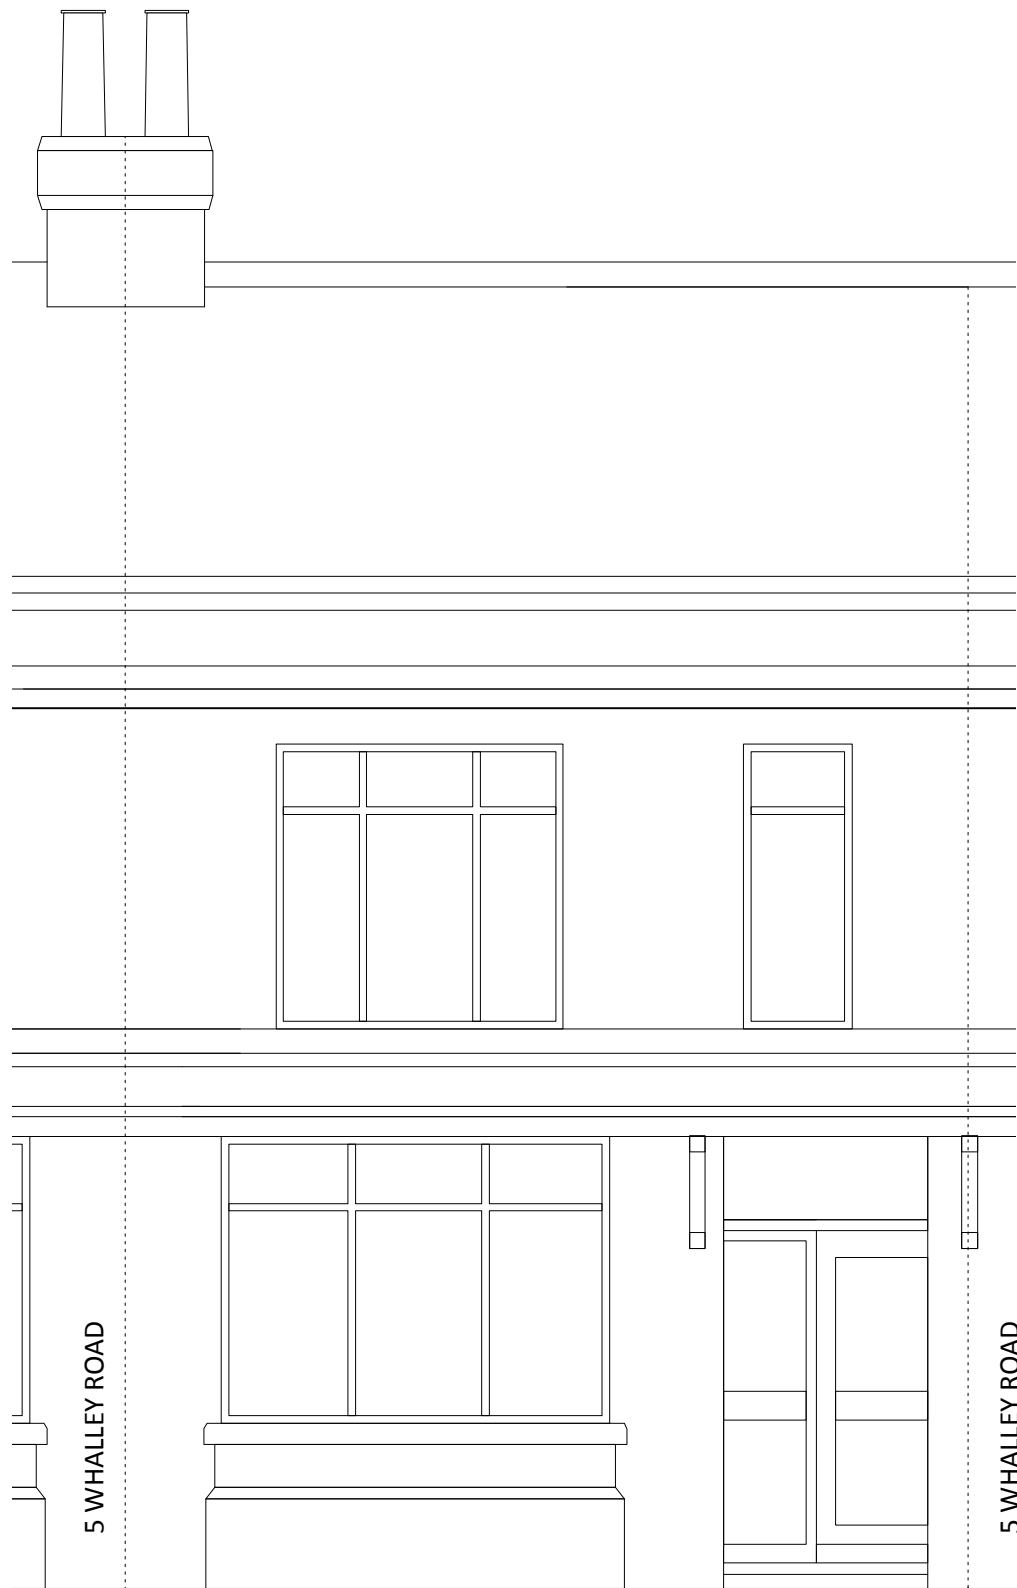


1:50 Existing Front Elevation

7 Whalley Avenue, Whalley Range Proposed Loft Conversion

Scale @ A3



1:50 Proposed Front Elevation

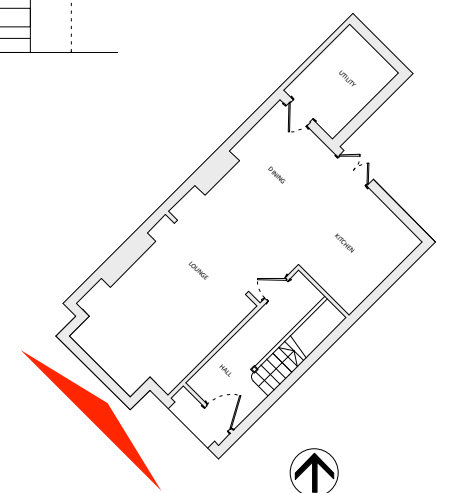




1:50 Existing Rear Elevation




1:50 Proposed Rear Elevation

7 Whalley Avenue, Whalley Range Proposed Loft Conversion

Scale @ A3

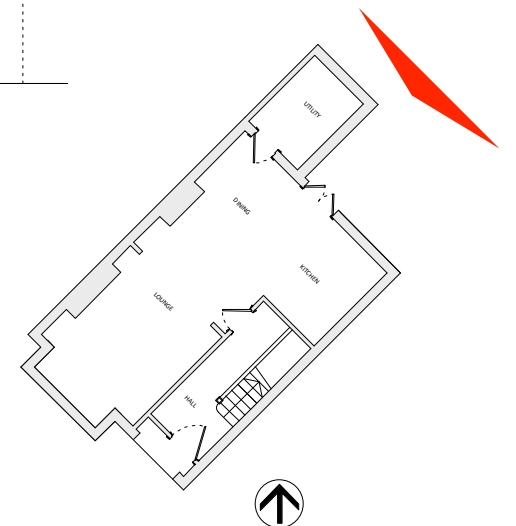

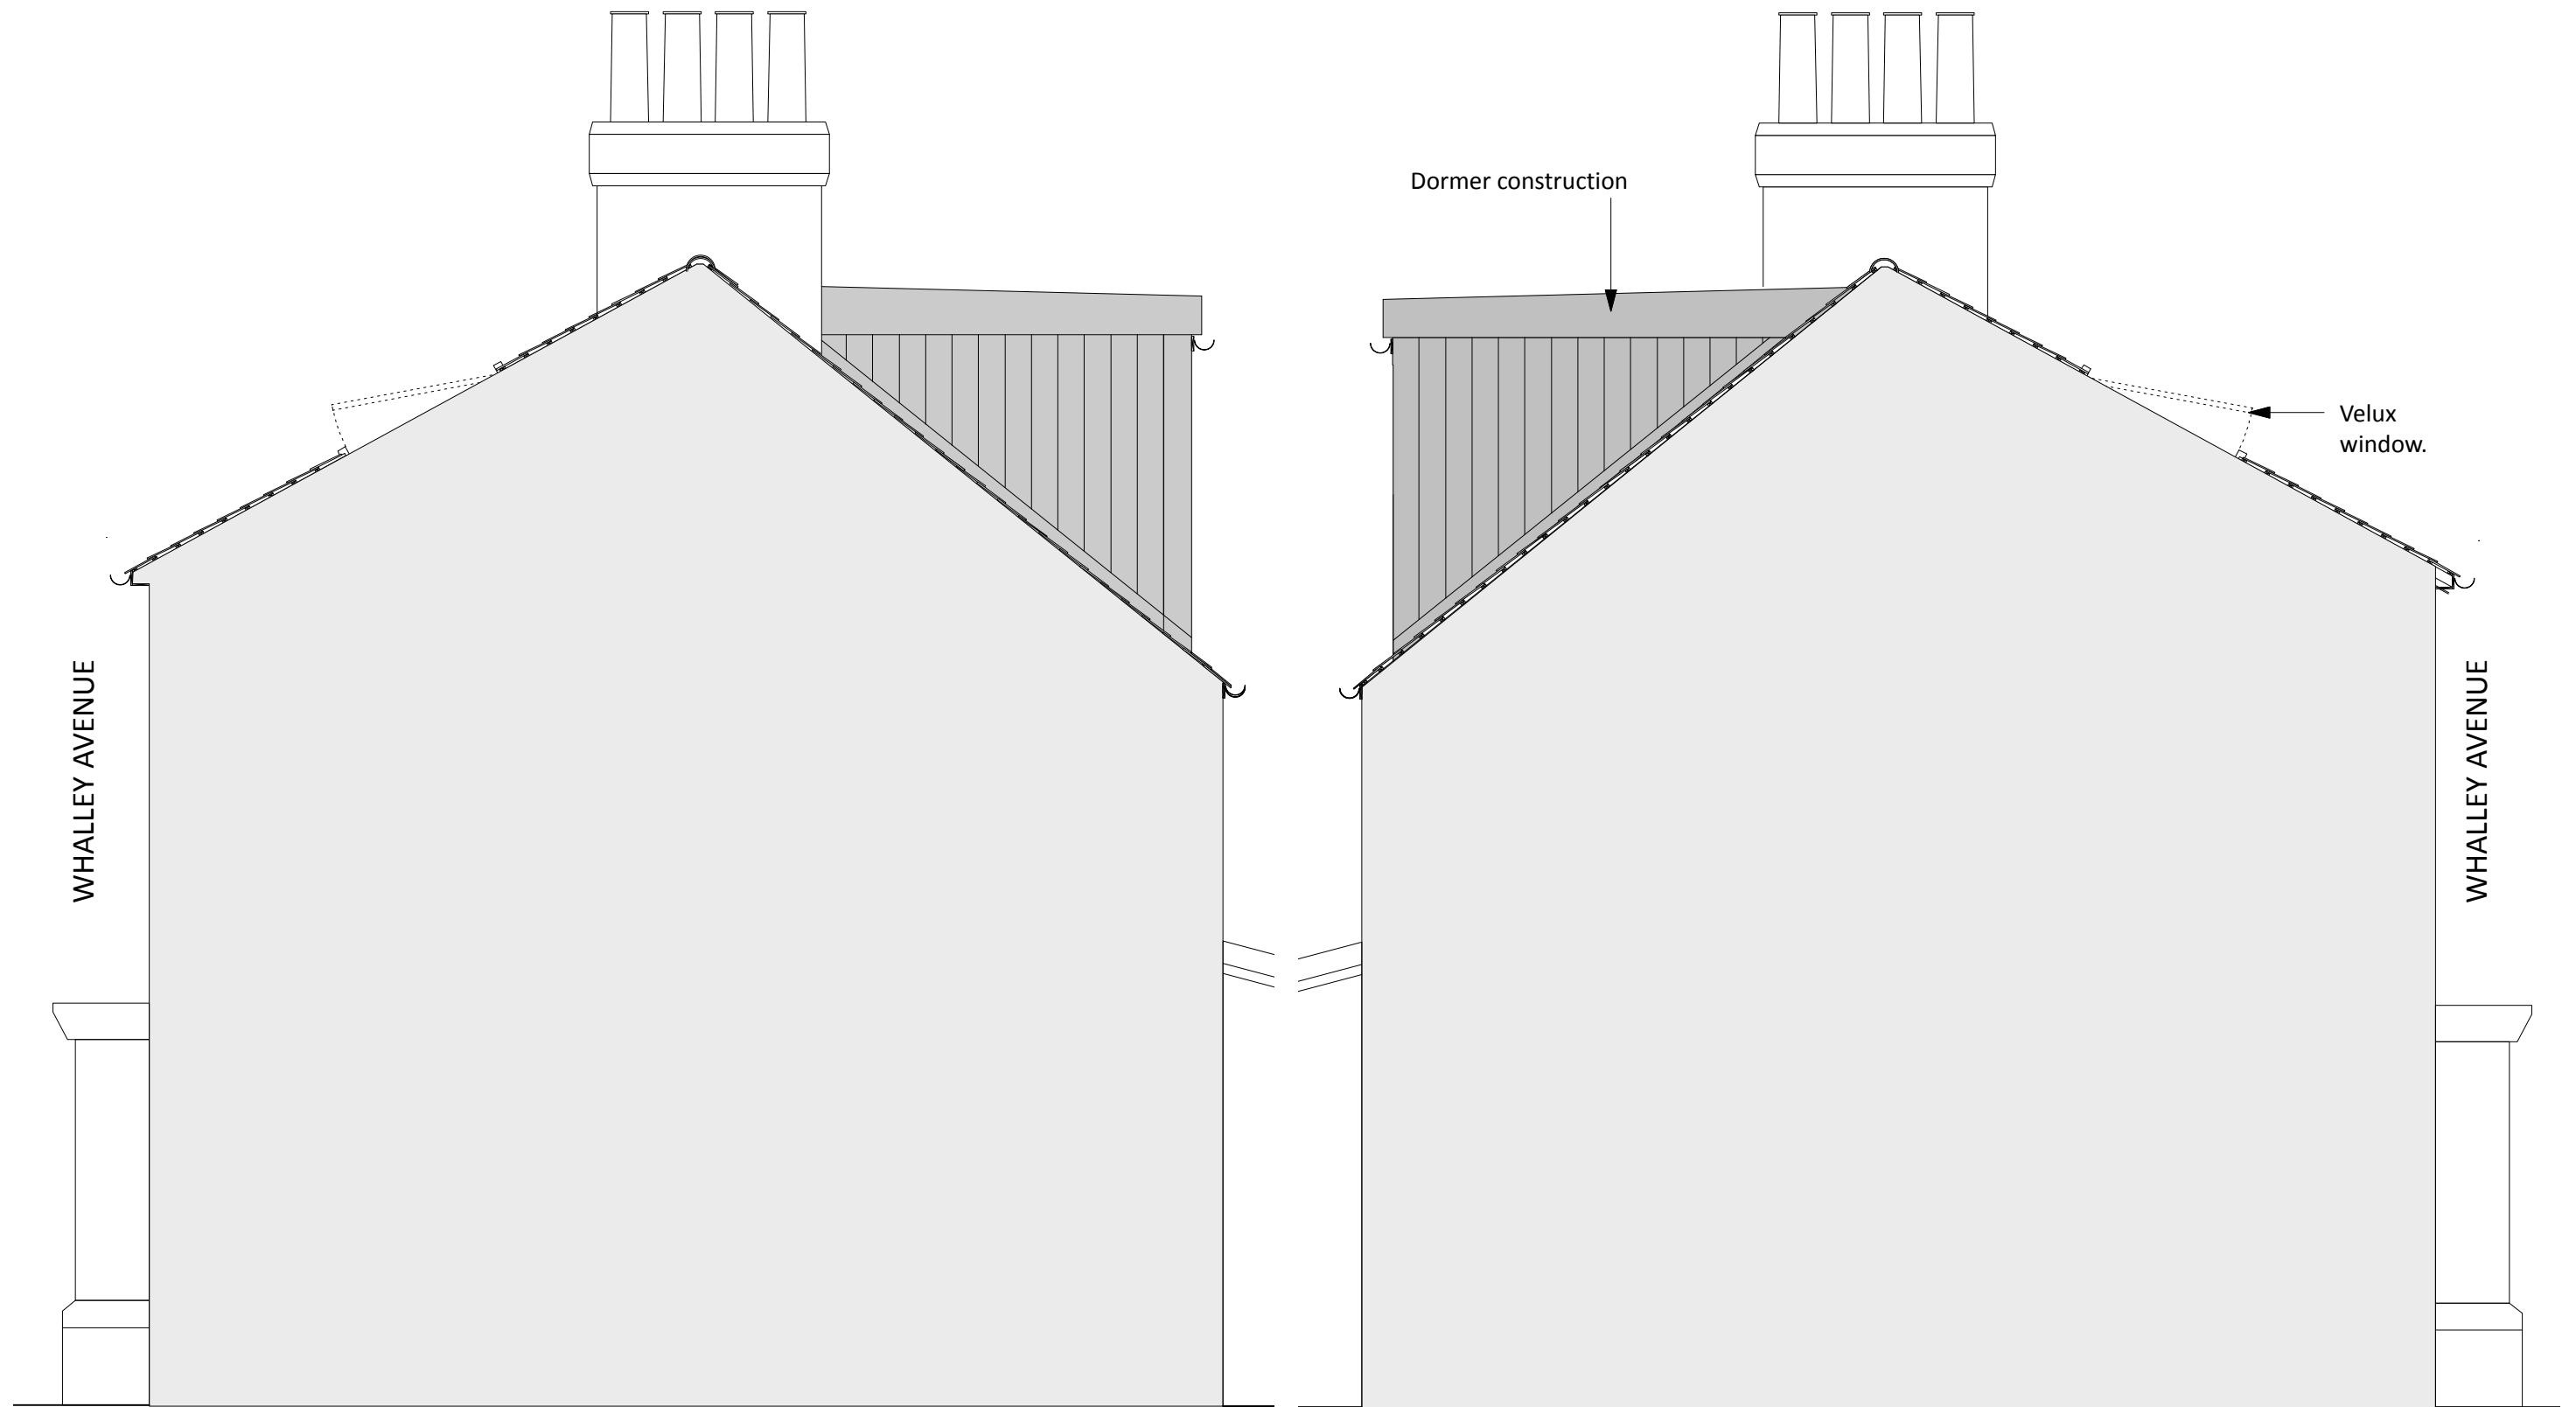



1:50 Proposed NW Facing Elevation (A)

1:50 Proposed SE Facing Elevation (B)

7 Whalley Avenue, Whalley Range Proposed Loft Conversion

Scale @ A3

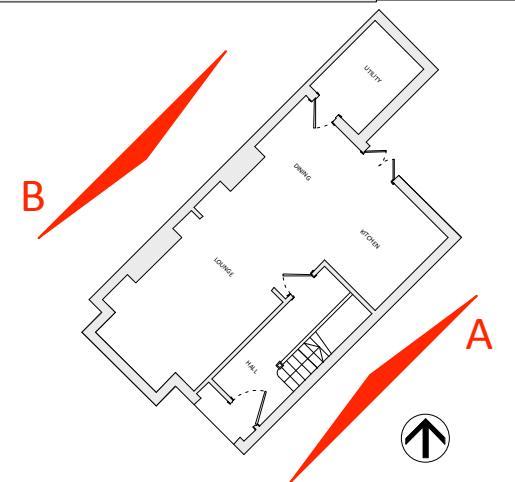

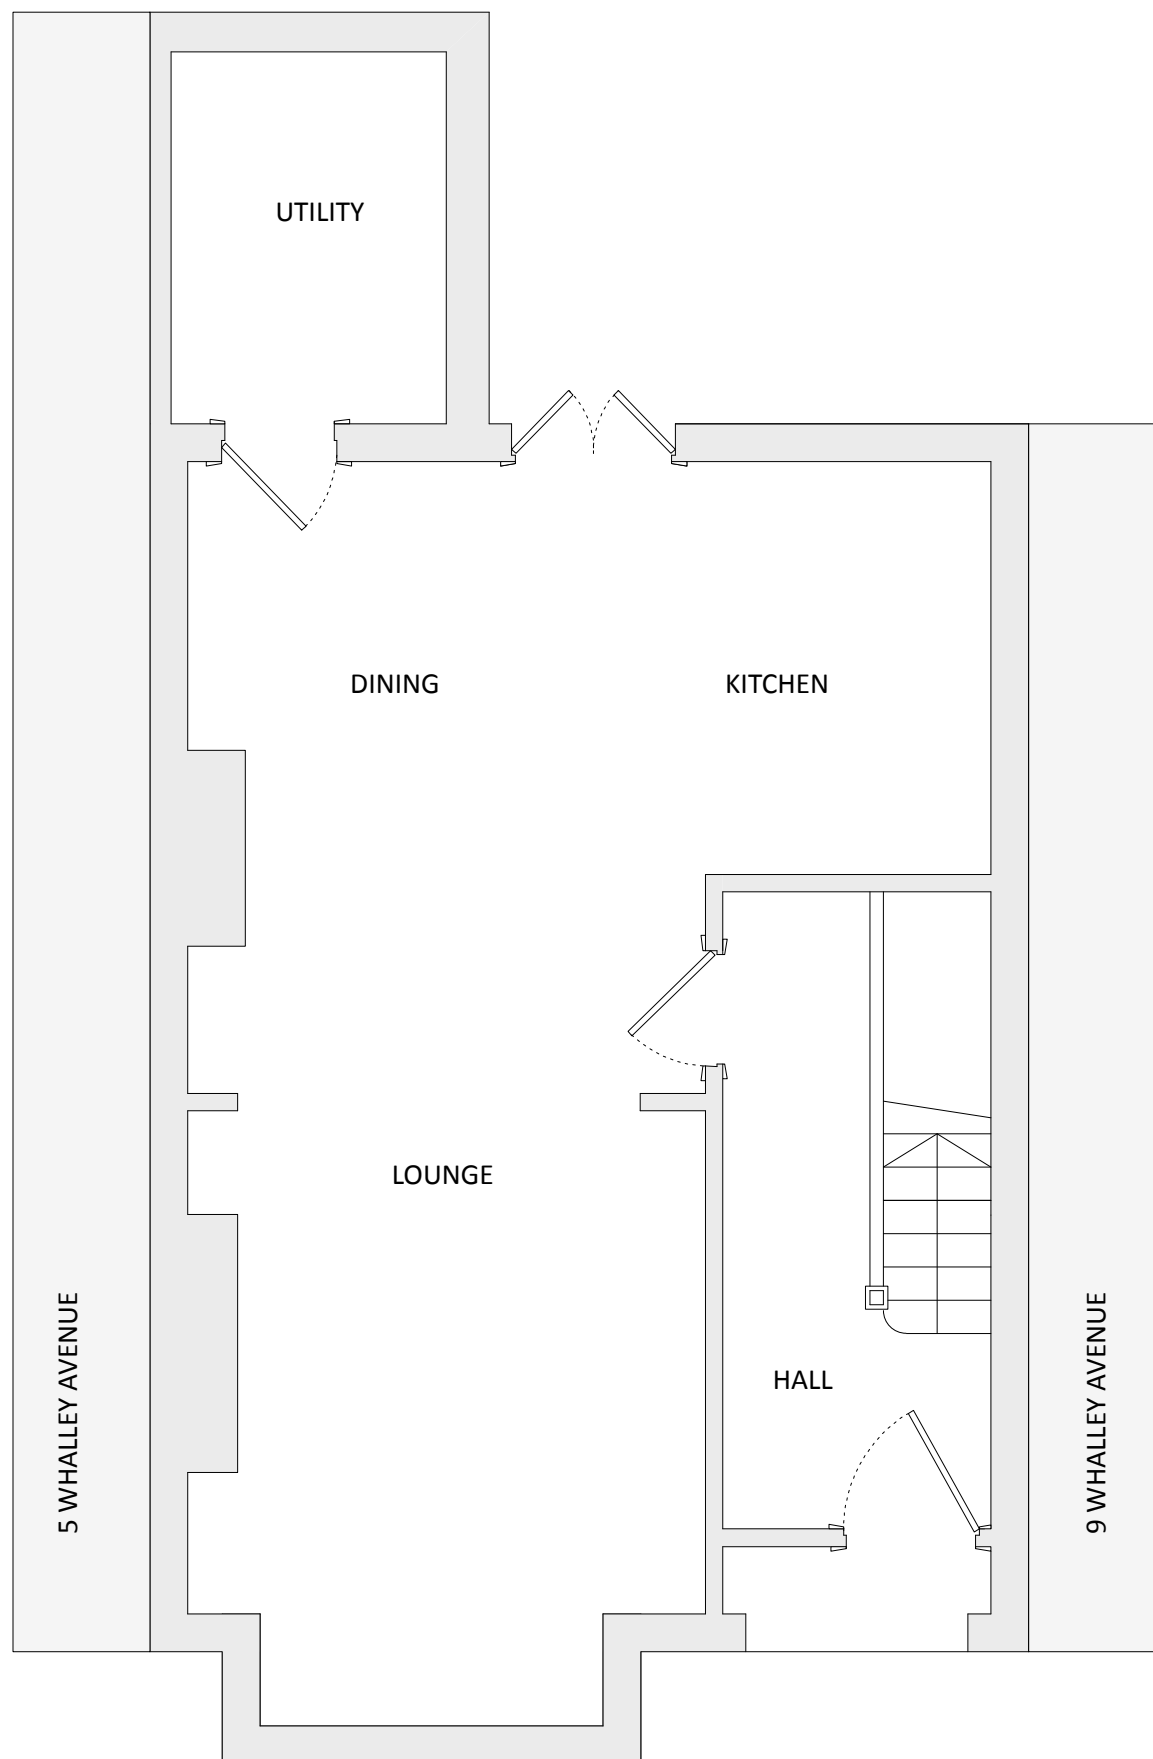


1:50 Existing Ground Floor Plan: No change


7 Whalley Avenue, Whalley Range Proposed Loft Conversion

Scale @ A3



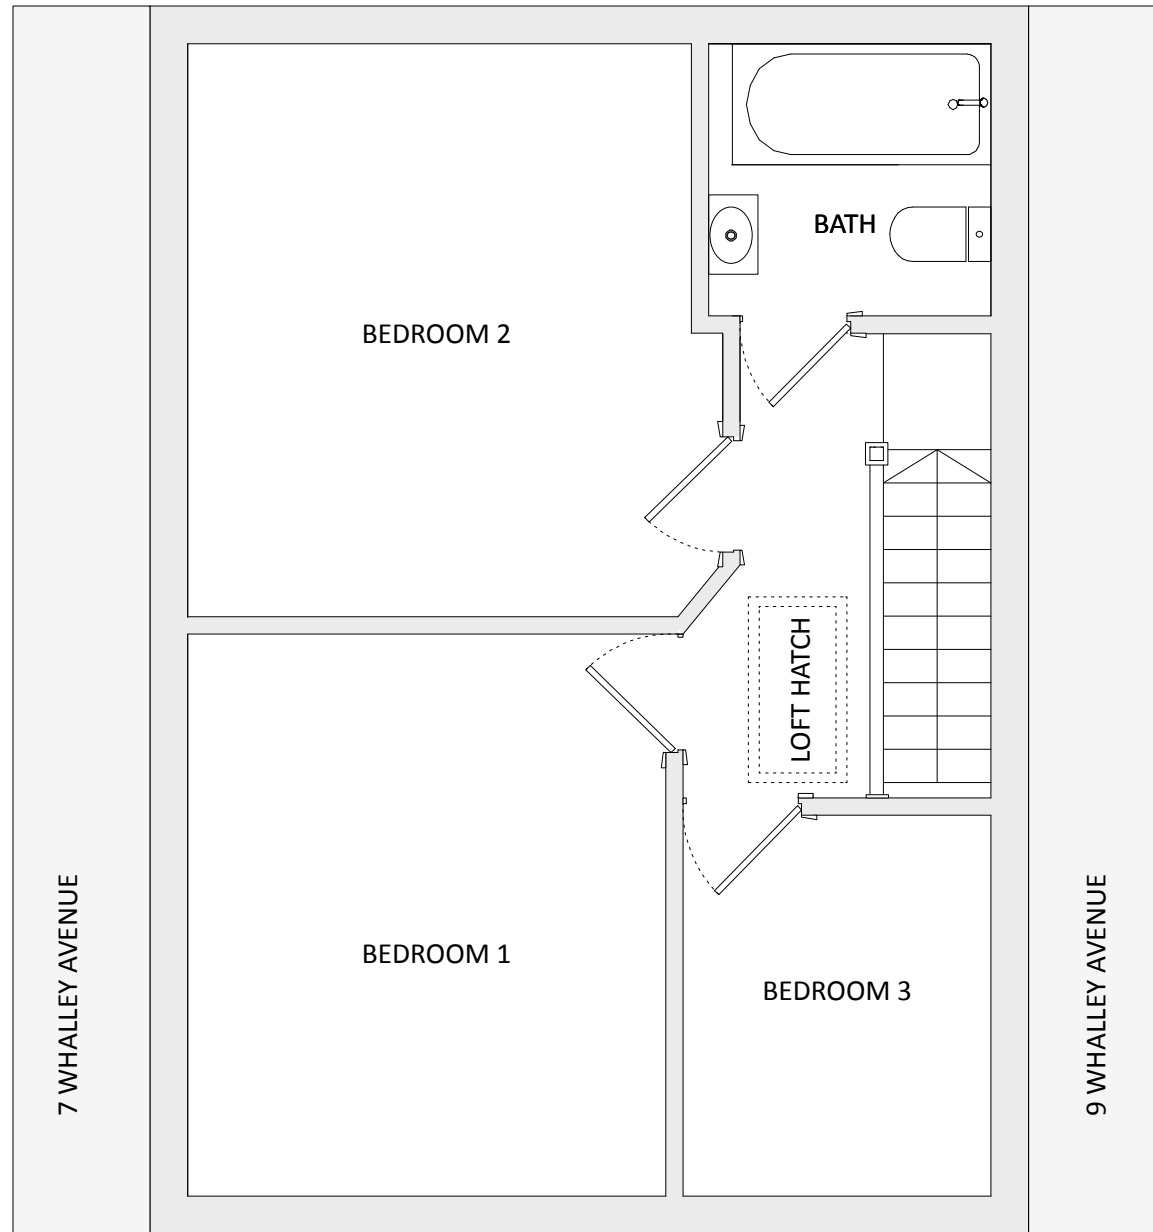

1:50 Existing First Floor Plan

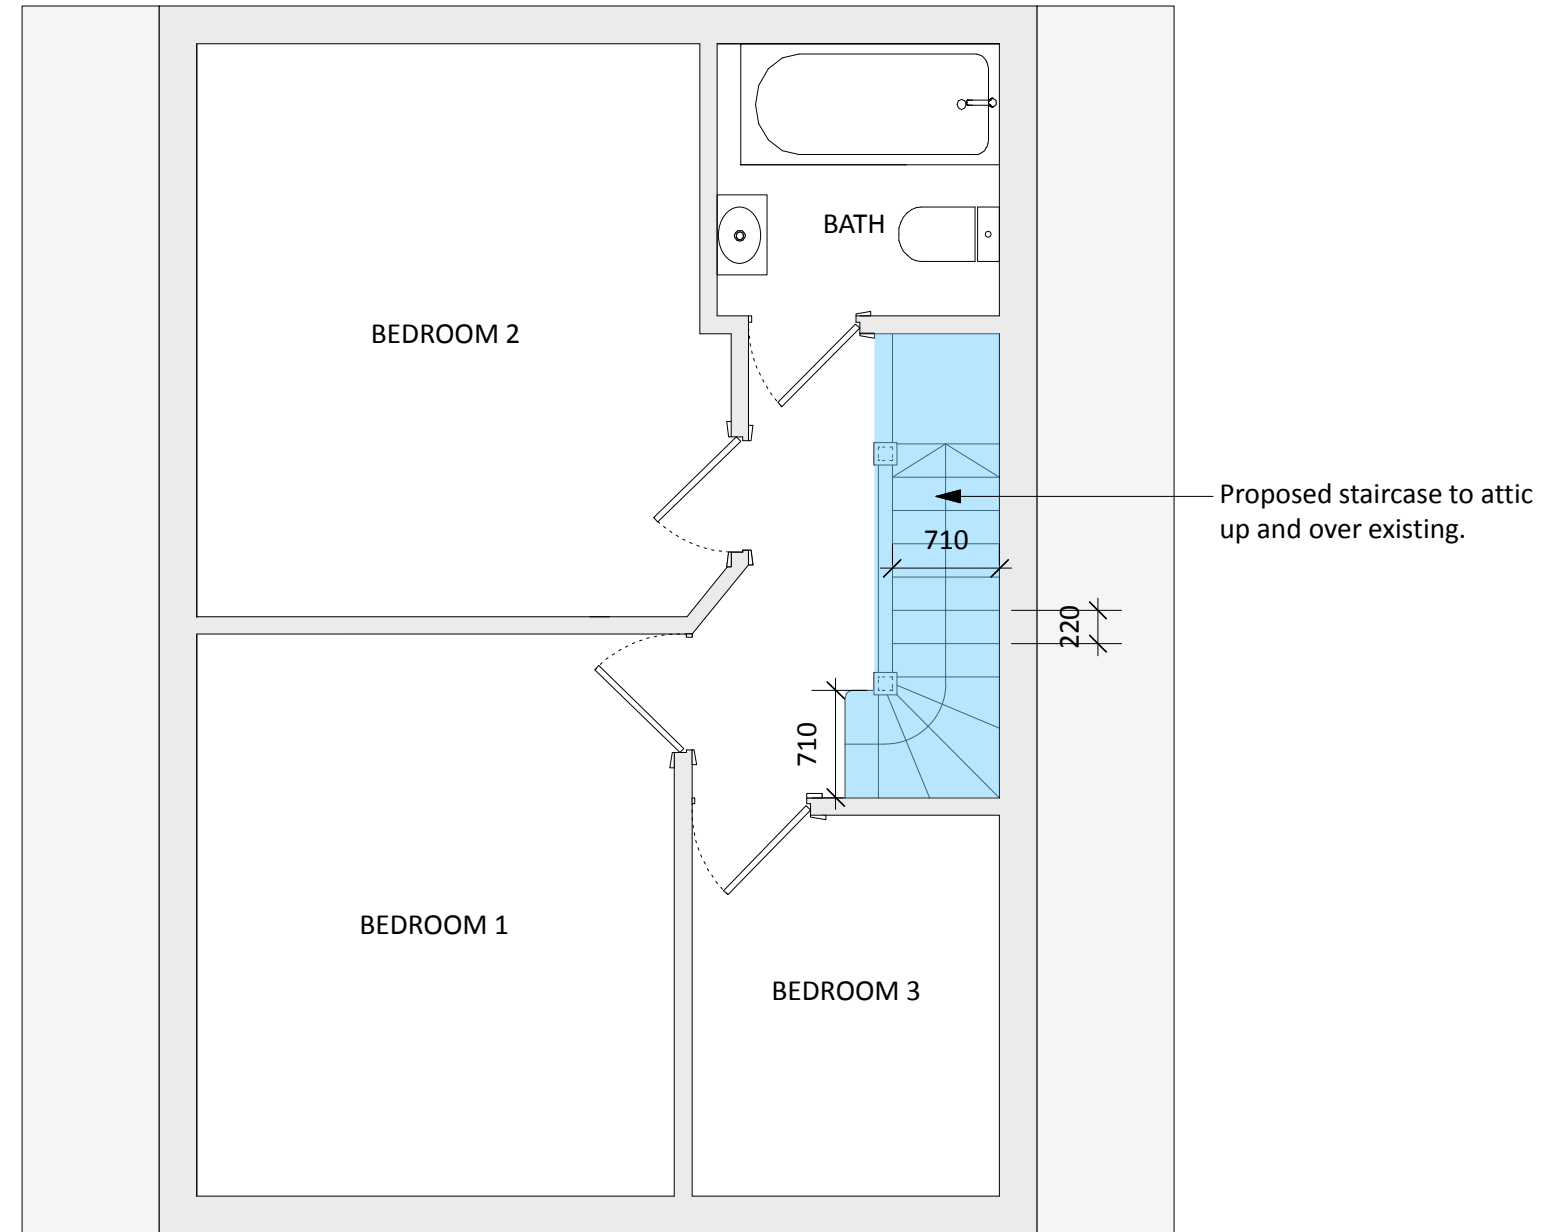


1:50 Proposed First Floor Plan


7 Whalley Avenue, Whalley Range Proposed Loft Conversion

Scale @ A3



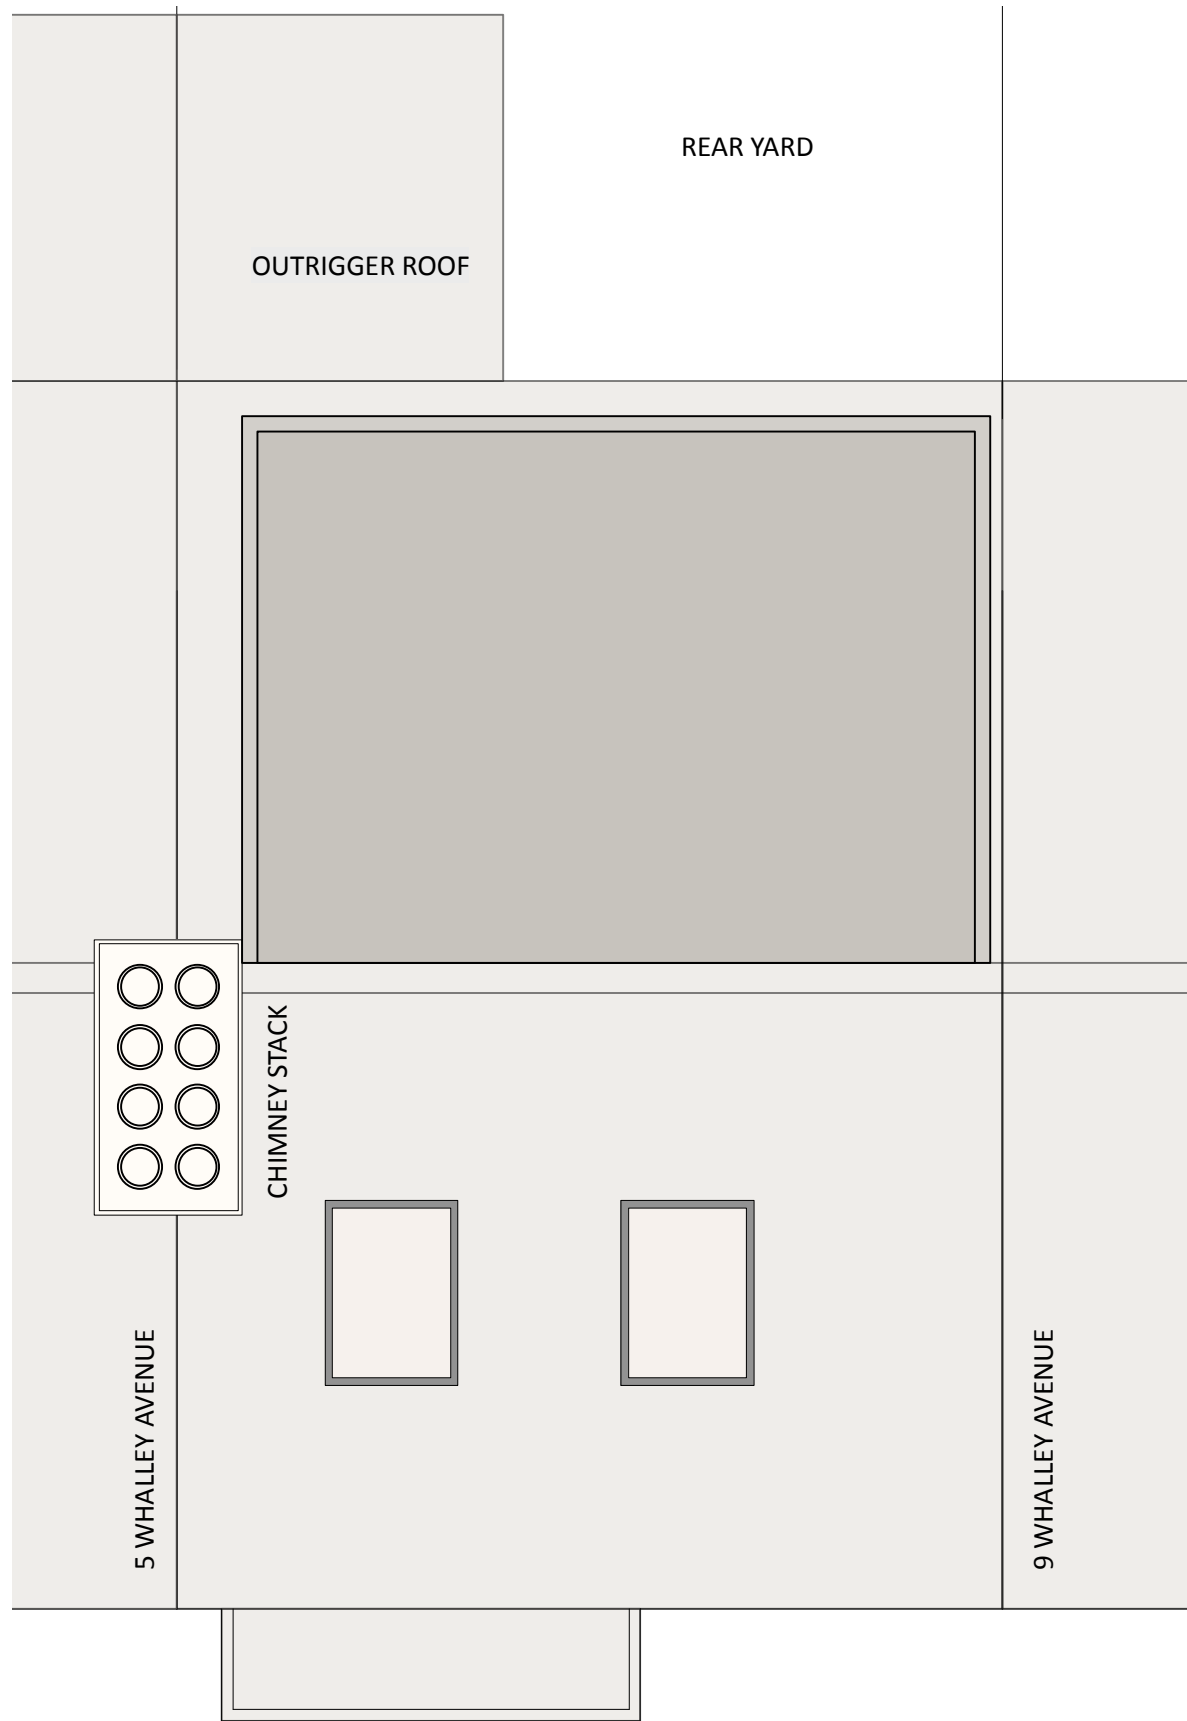

1:50 Existing Roof Plan

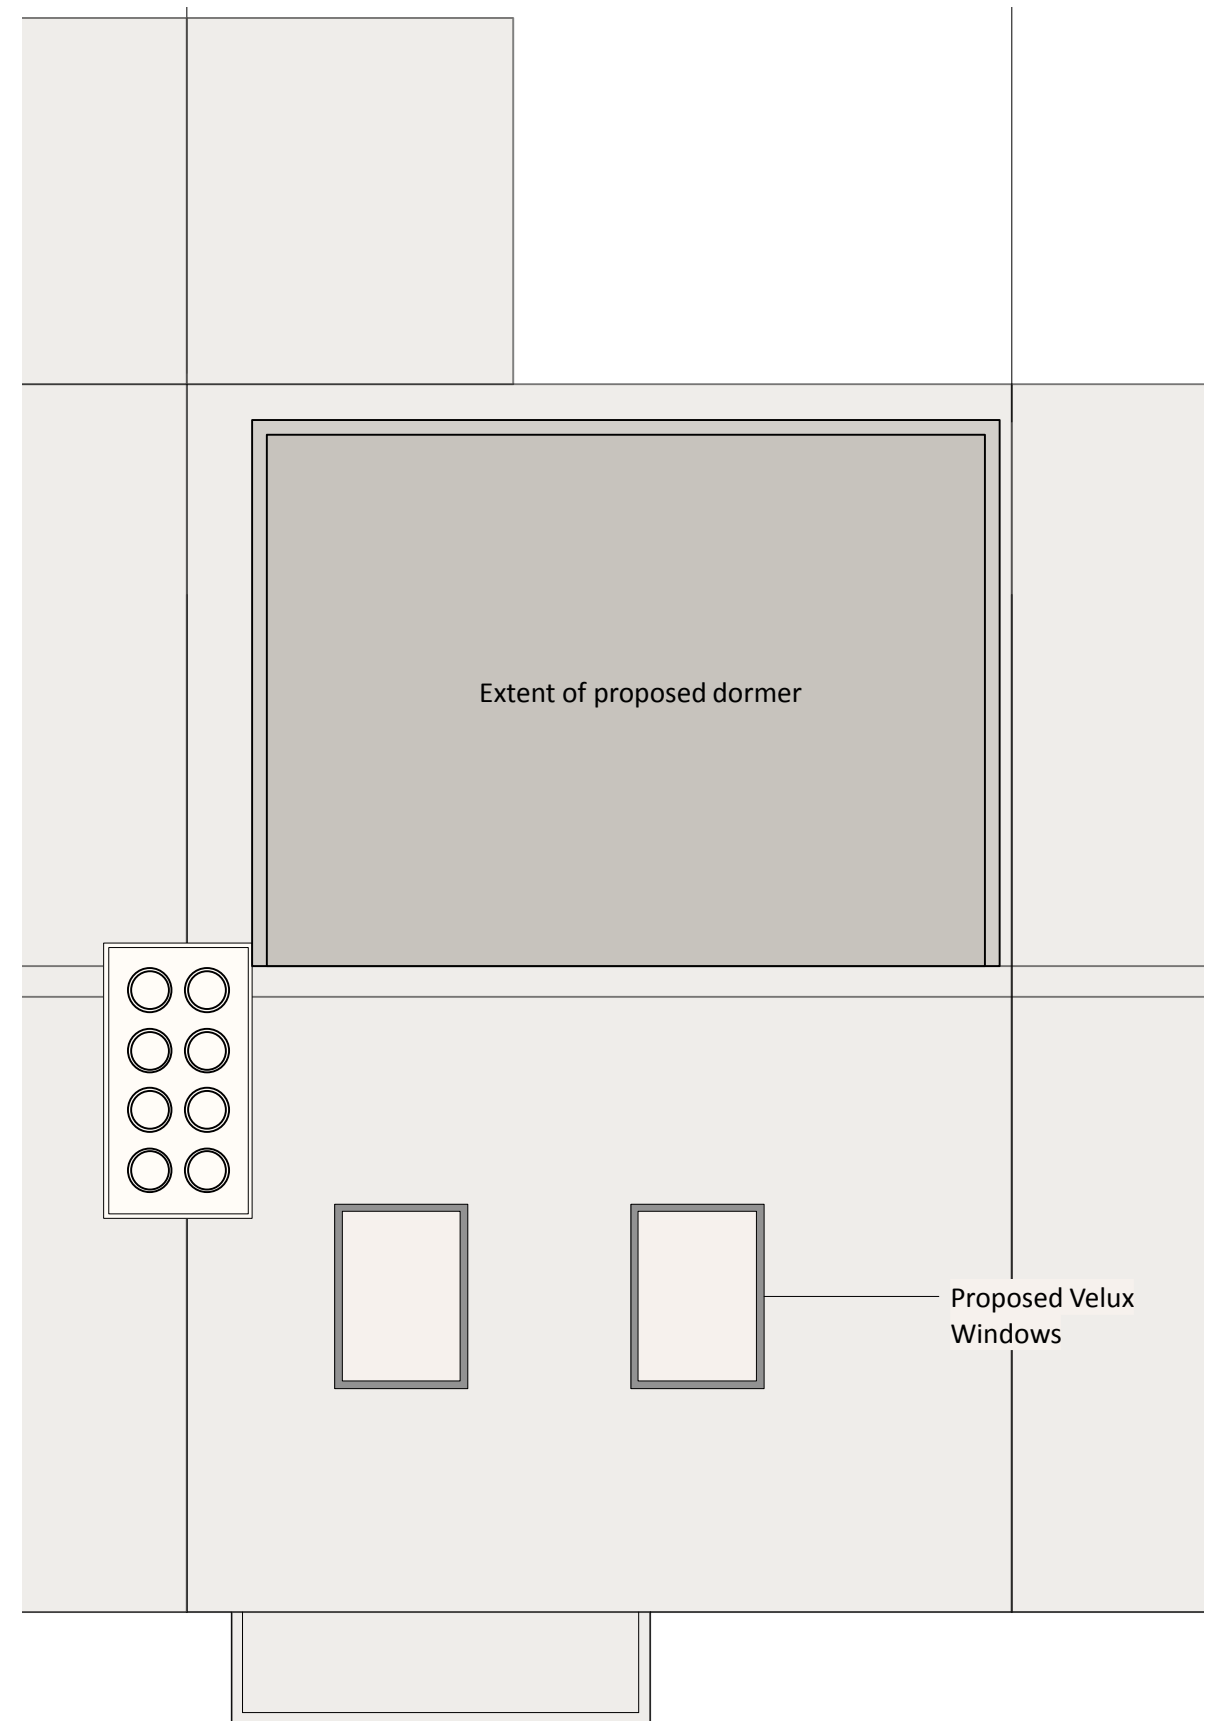


1:50 Proposed Roof Plan


7 Whalley Avenue, Whalley Range Proposed Loft Conversion

Scale @ A3



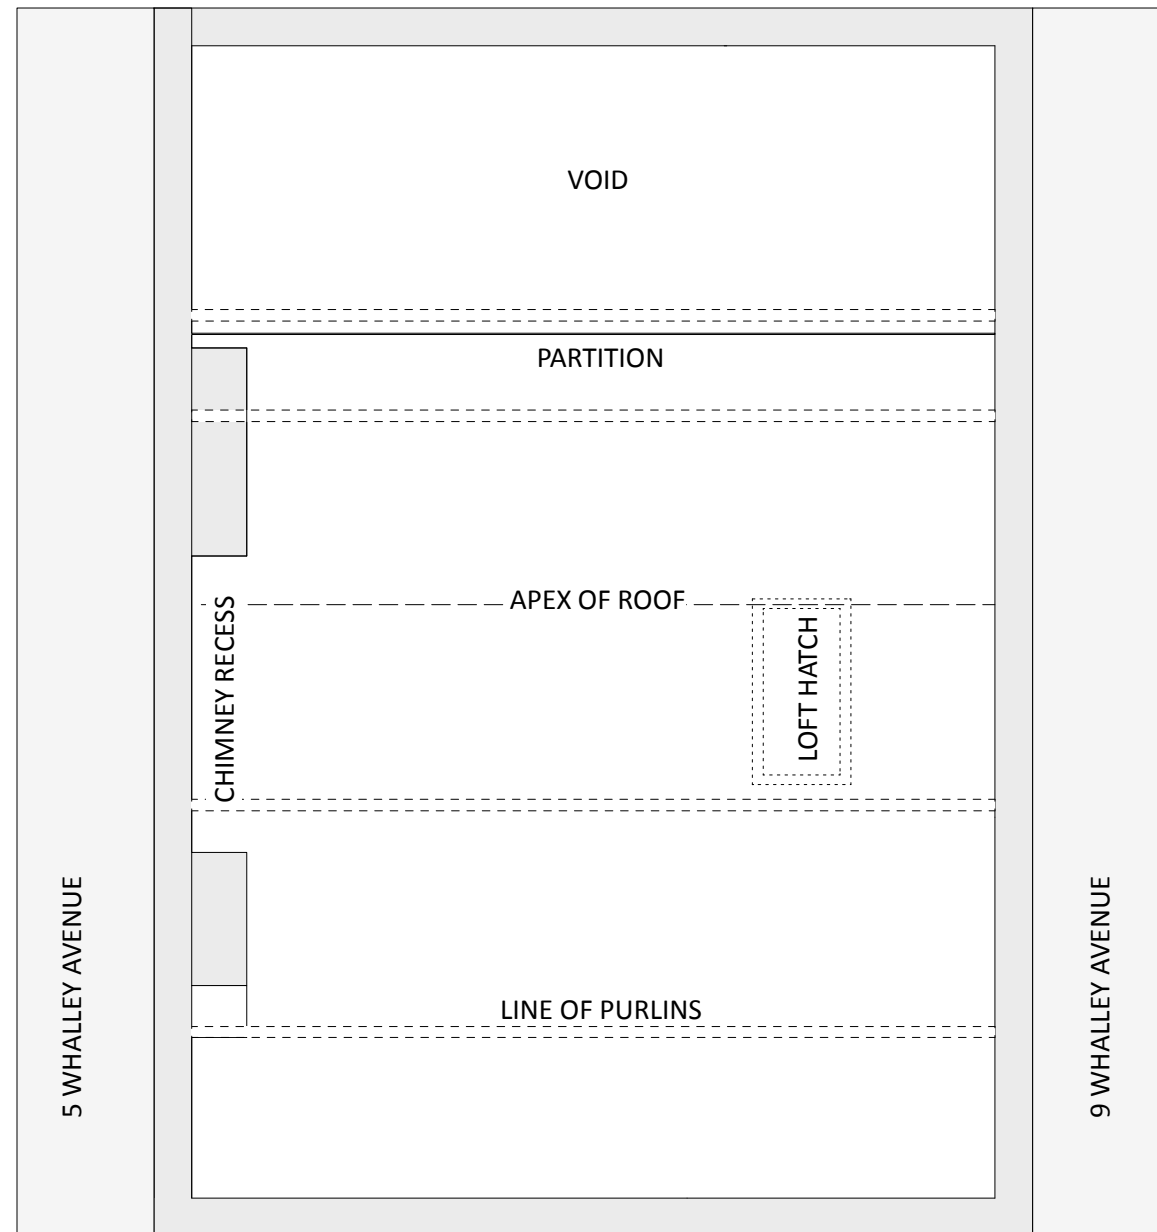

1:50 Existing Second Floor Plan

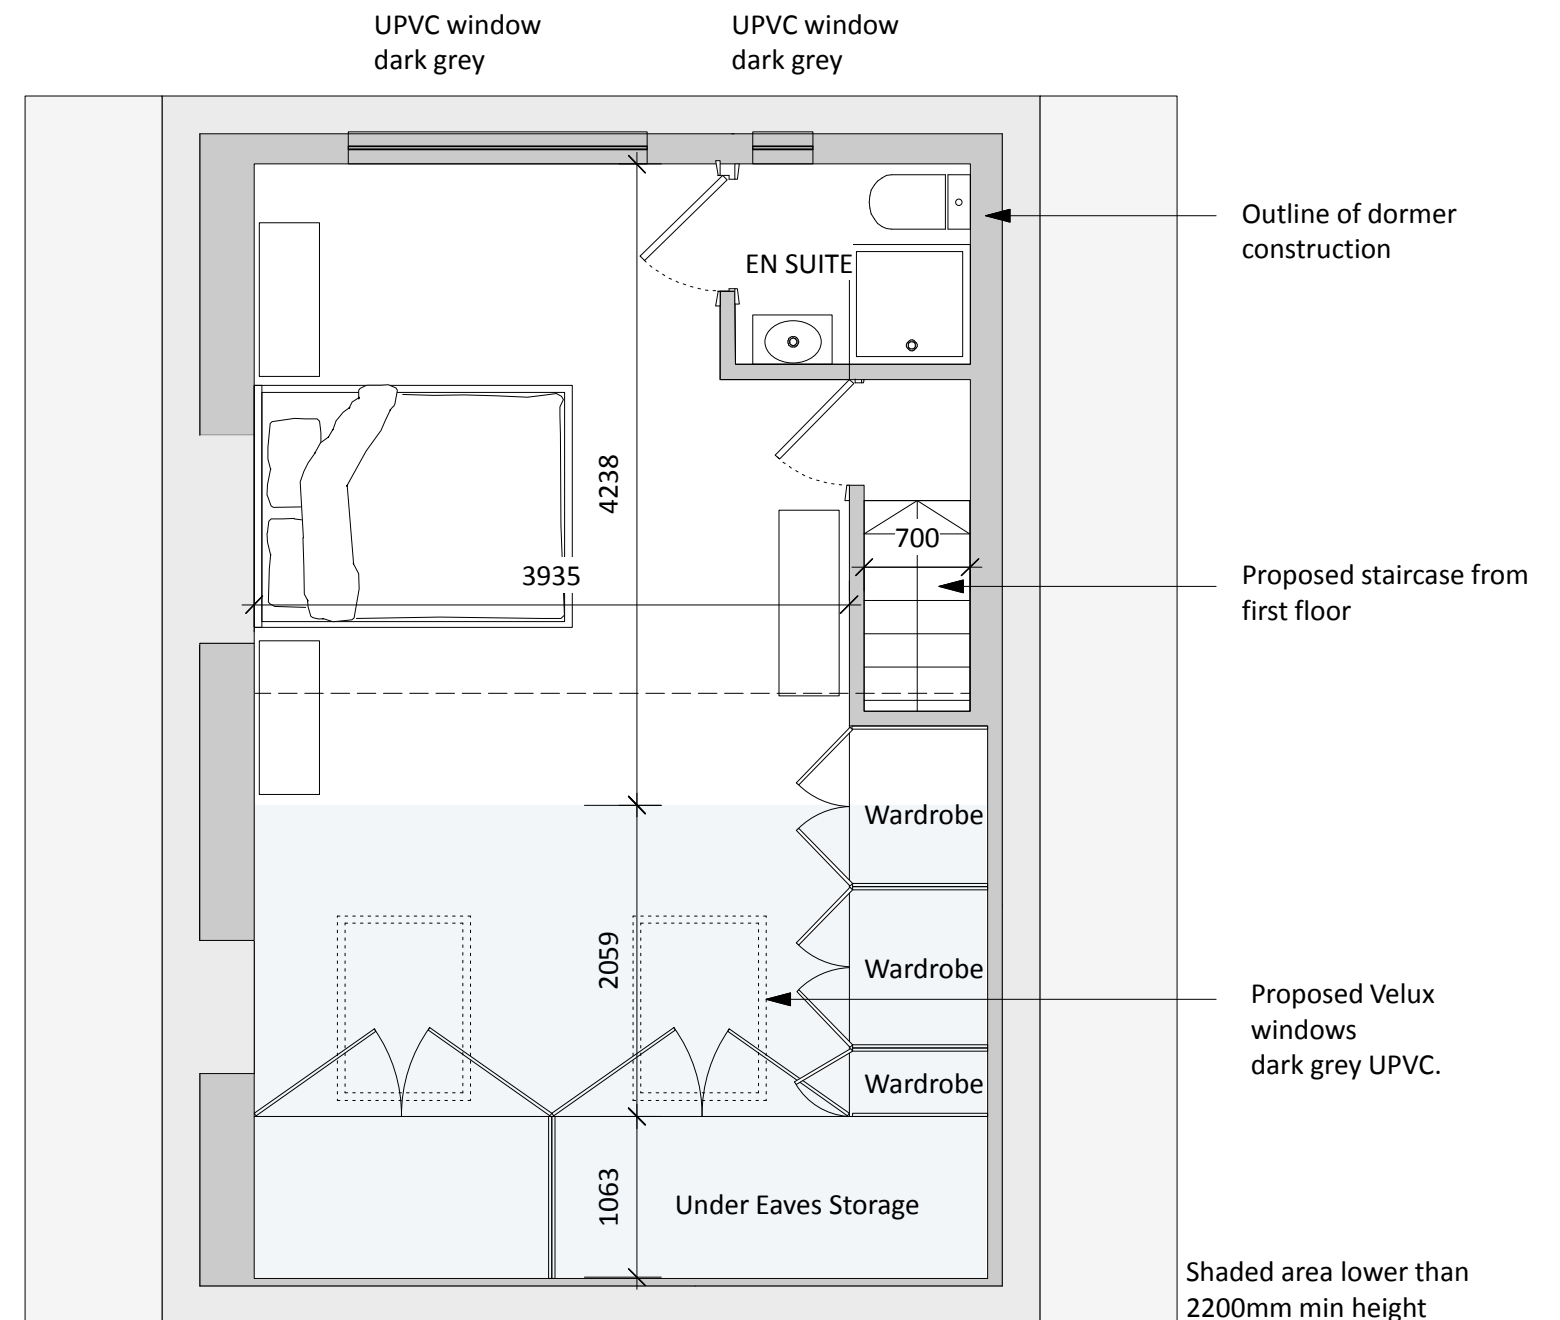


1:50 Proposed Second Floor Plan


7 Whalley Avenue, Whalley Range Proposed Loft Conversion

Scale @ A3



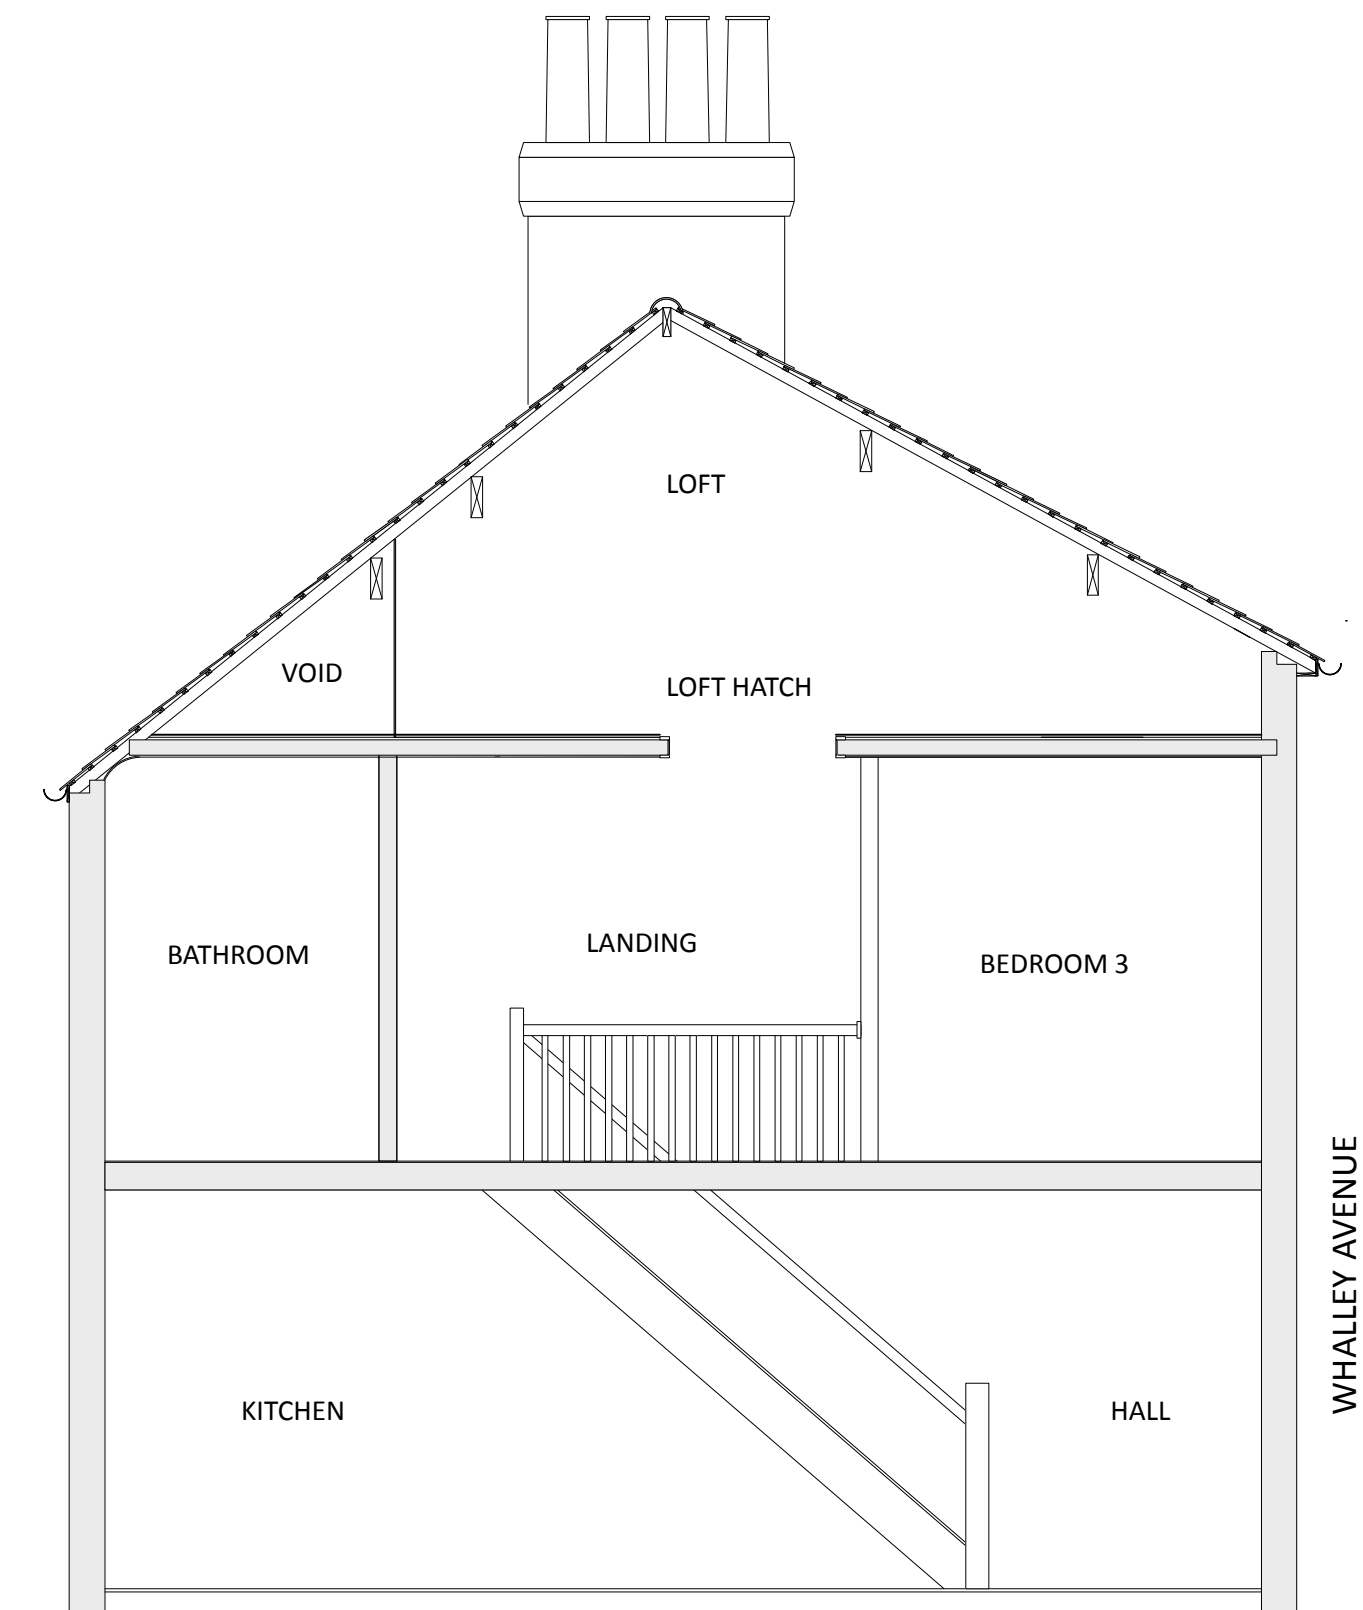


1:50 Existing SE Facing Section

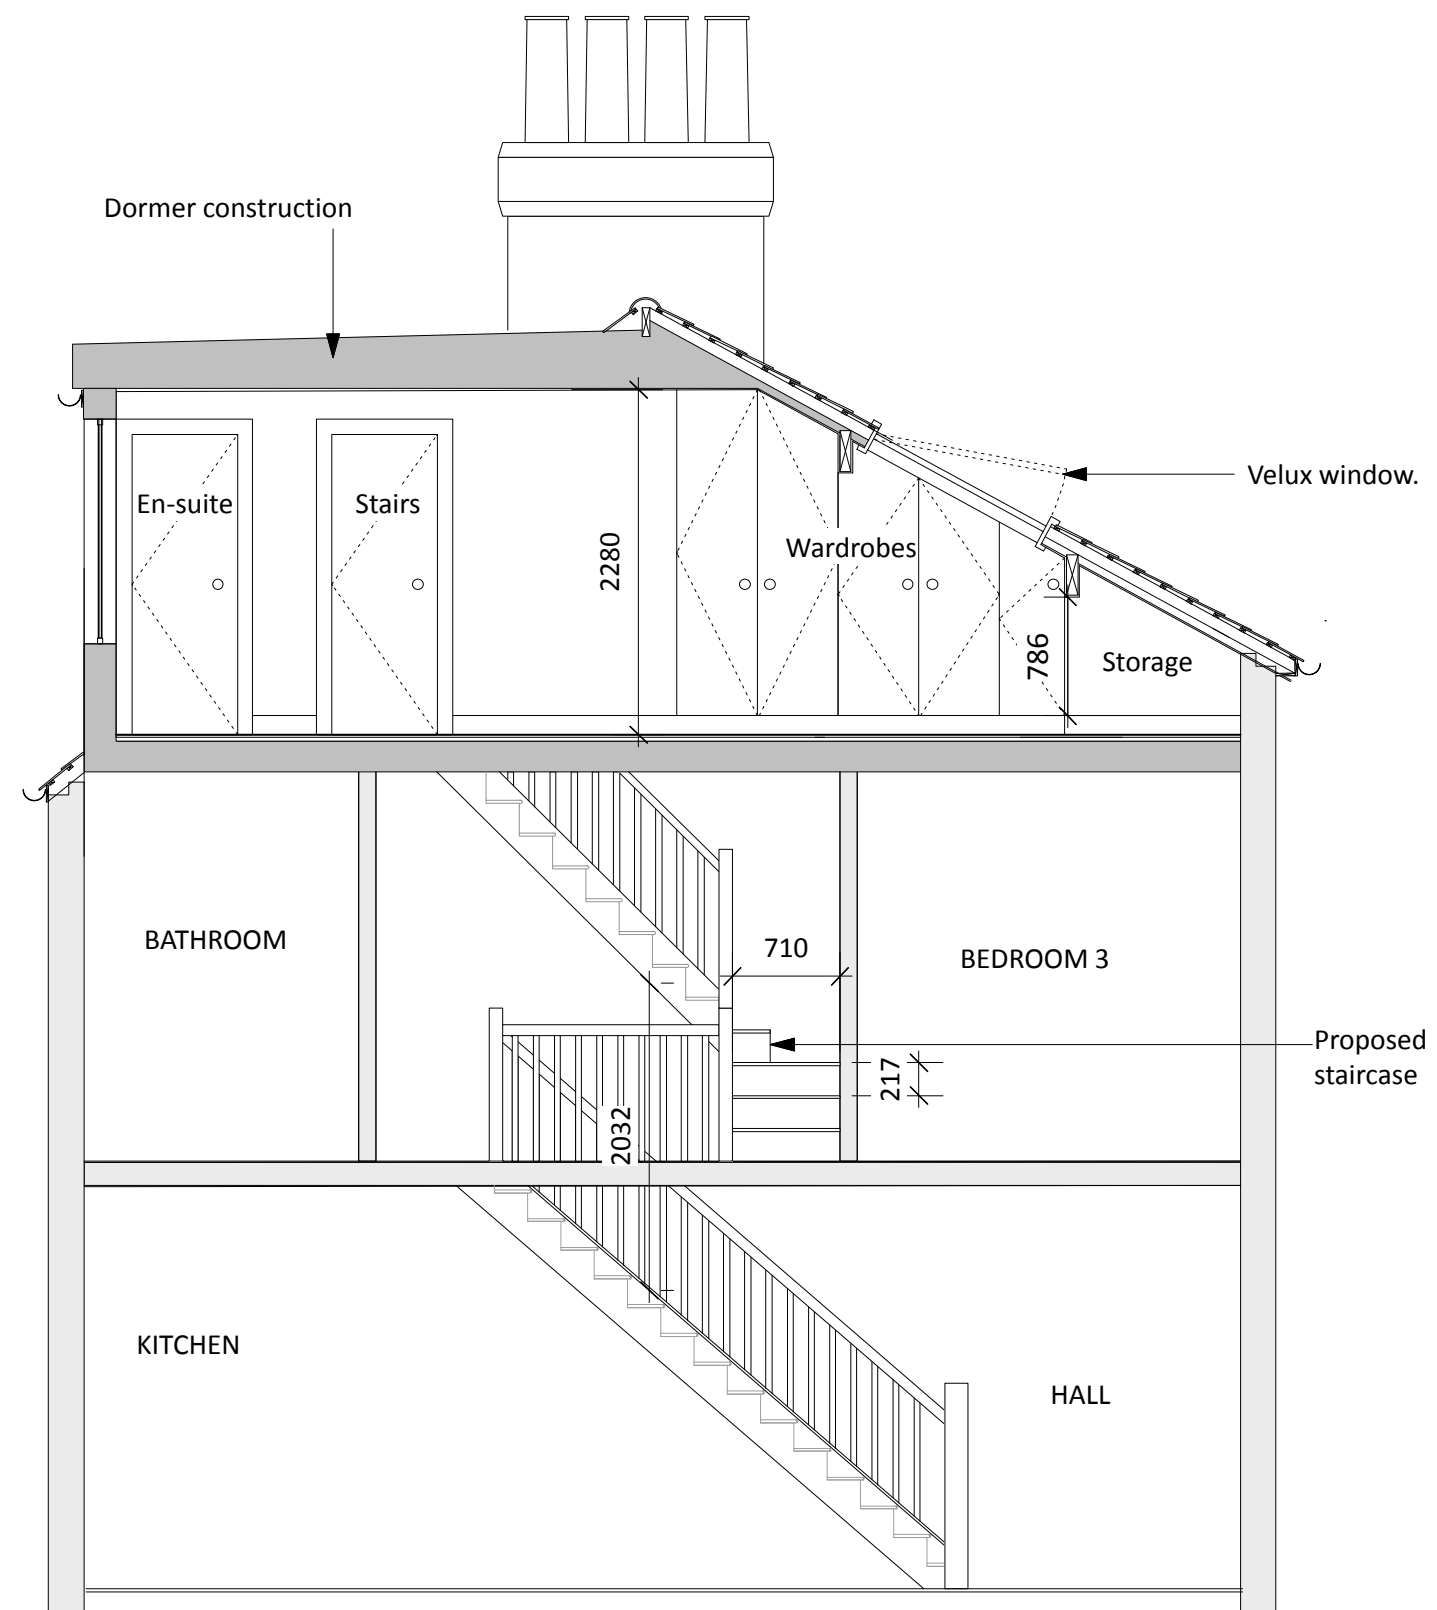


1:50 Proposed SE Facing Section


7 Whalley Avenue, Whalley Range Proposed Loft Conversion

Scale @ A3

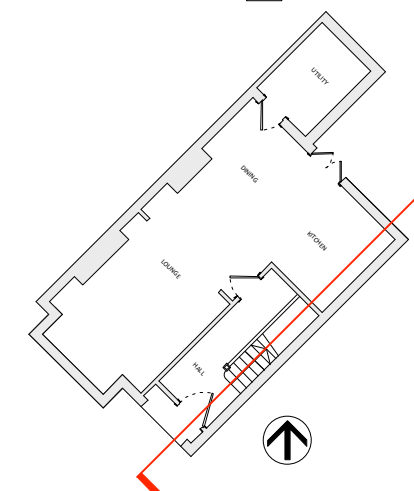

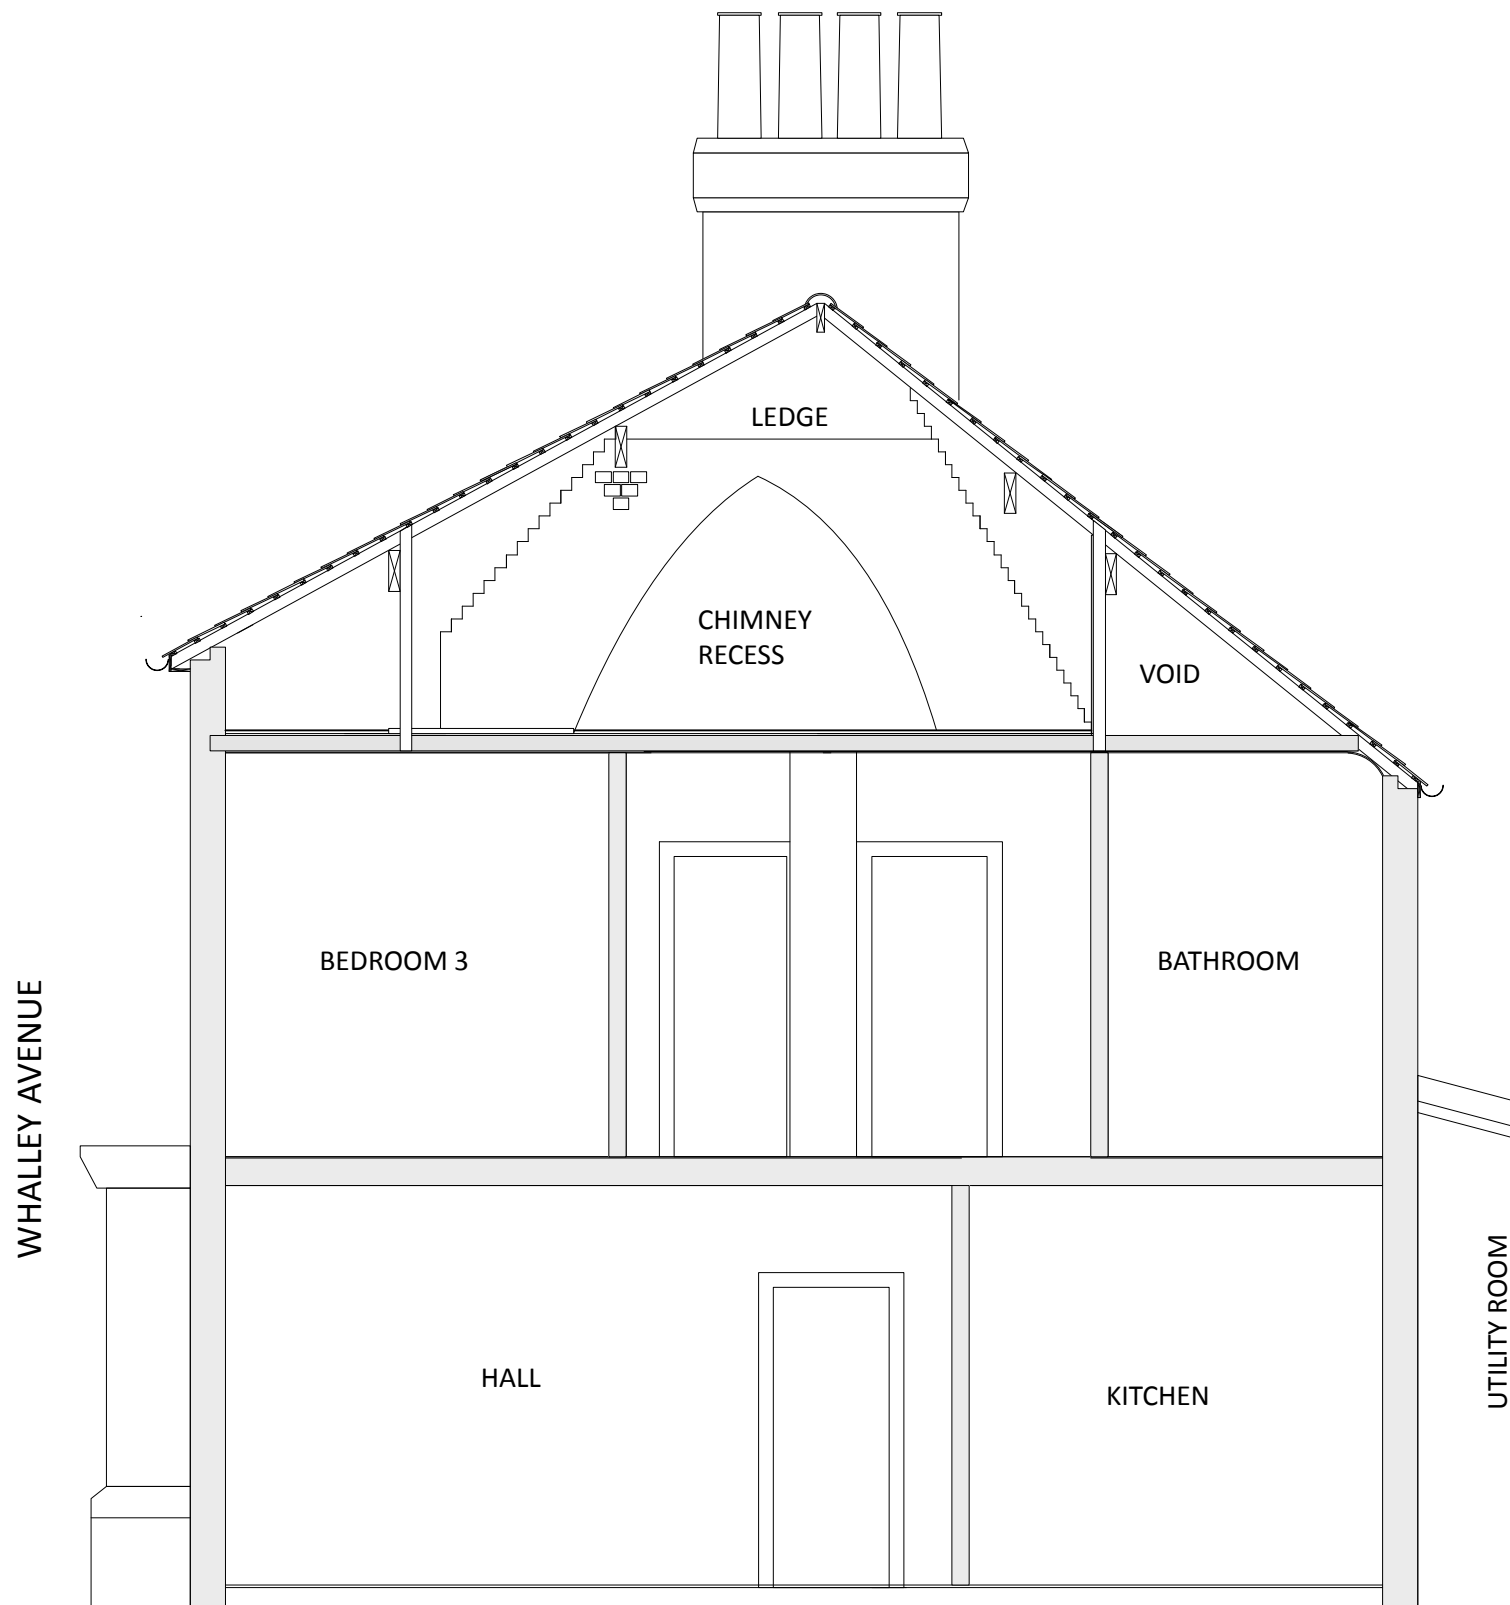

1:50 Existing NW Facing Section

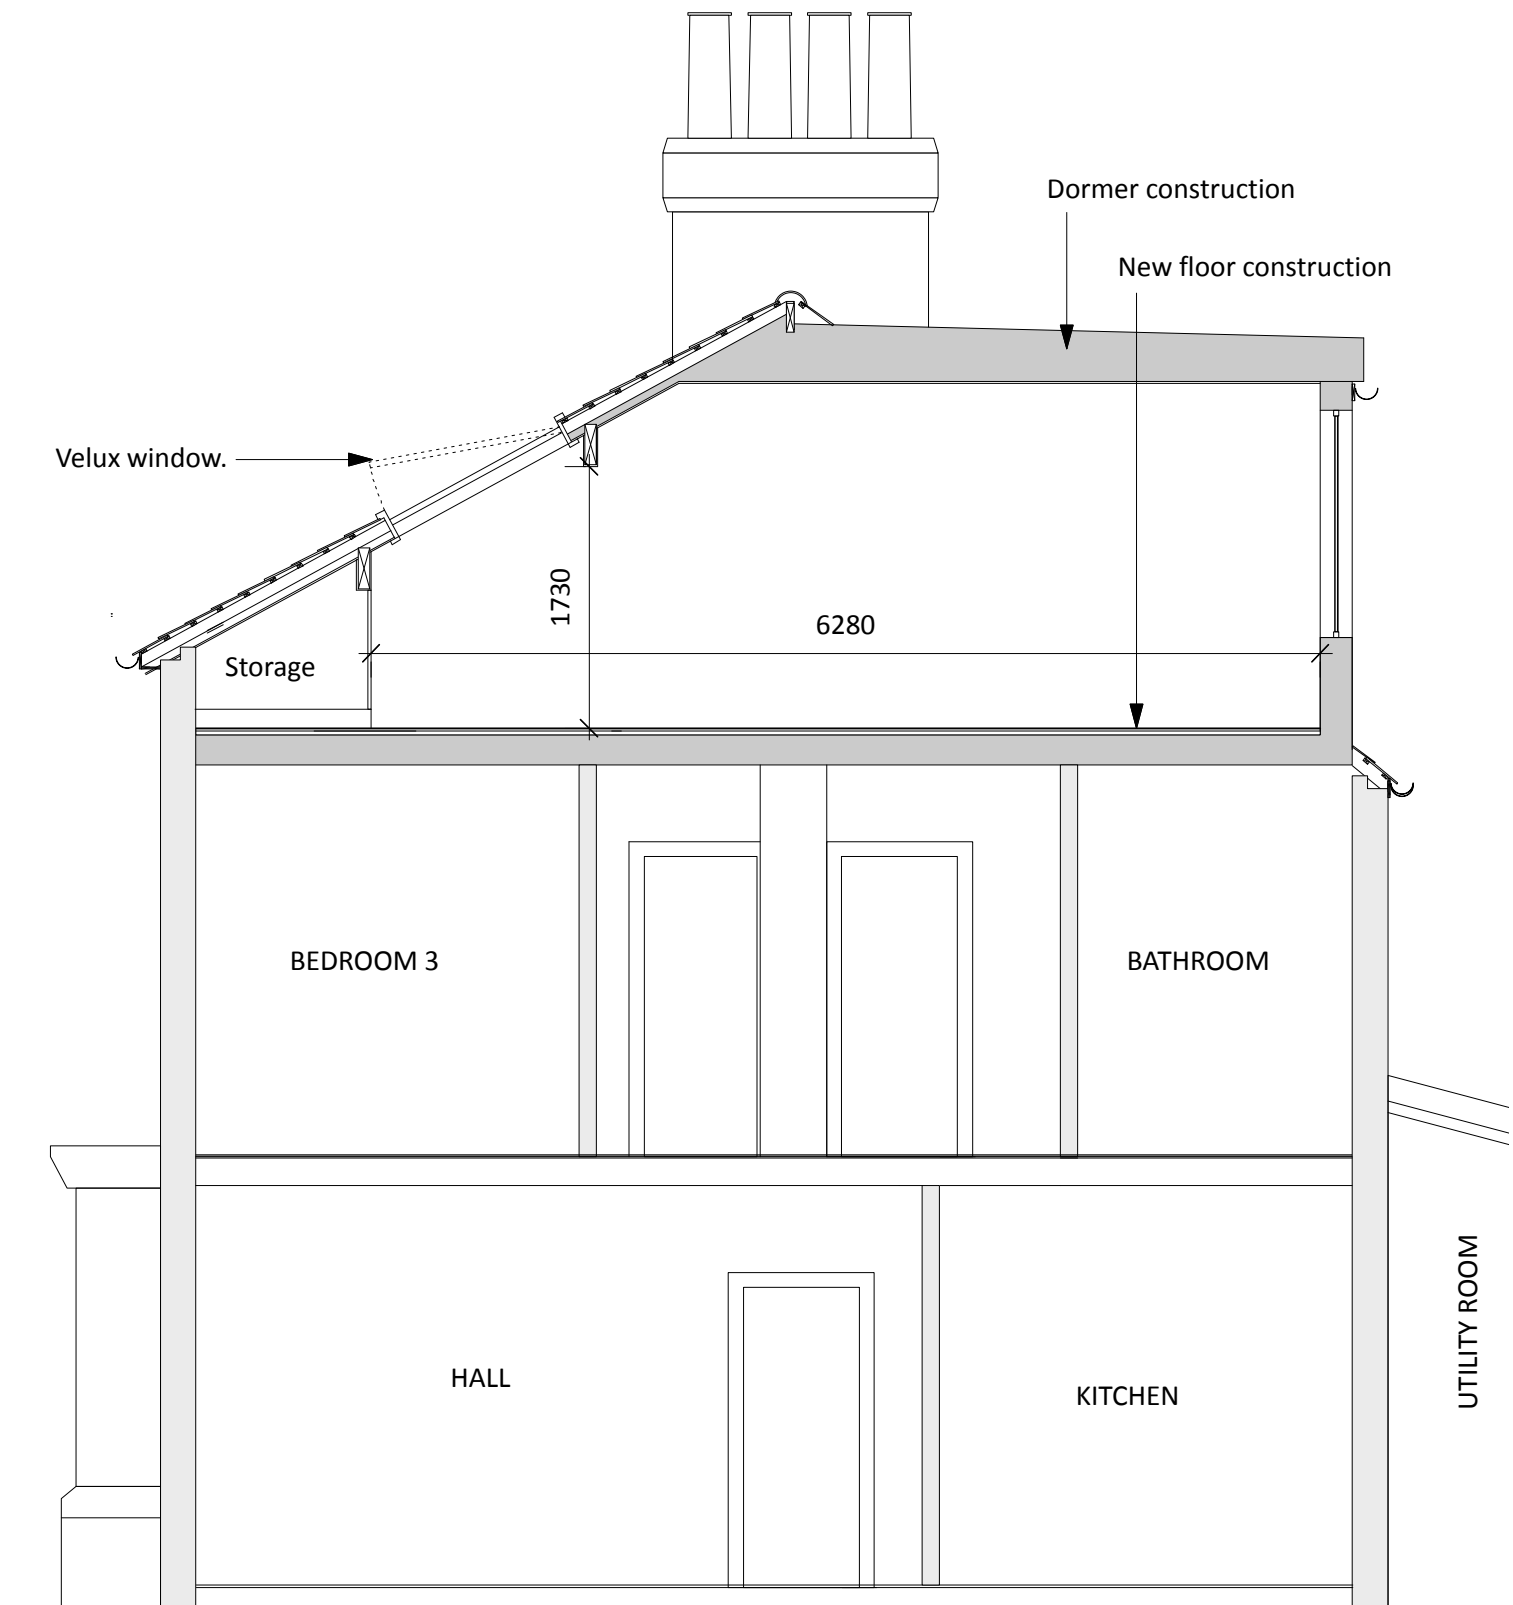

1:50 Proposed NW Facing Section

7 Whalley Avenue, Whalley Range Proposed Loft Conversion

Scale @ A3

