




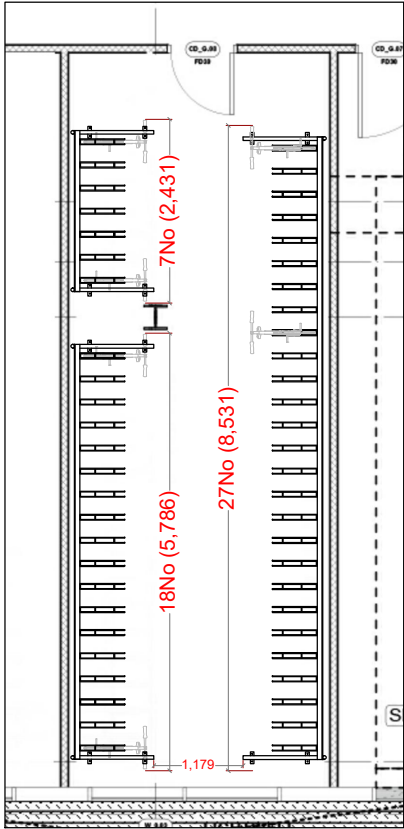


GROUND FLOOR CYCLE STORAGE

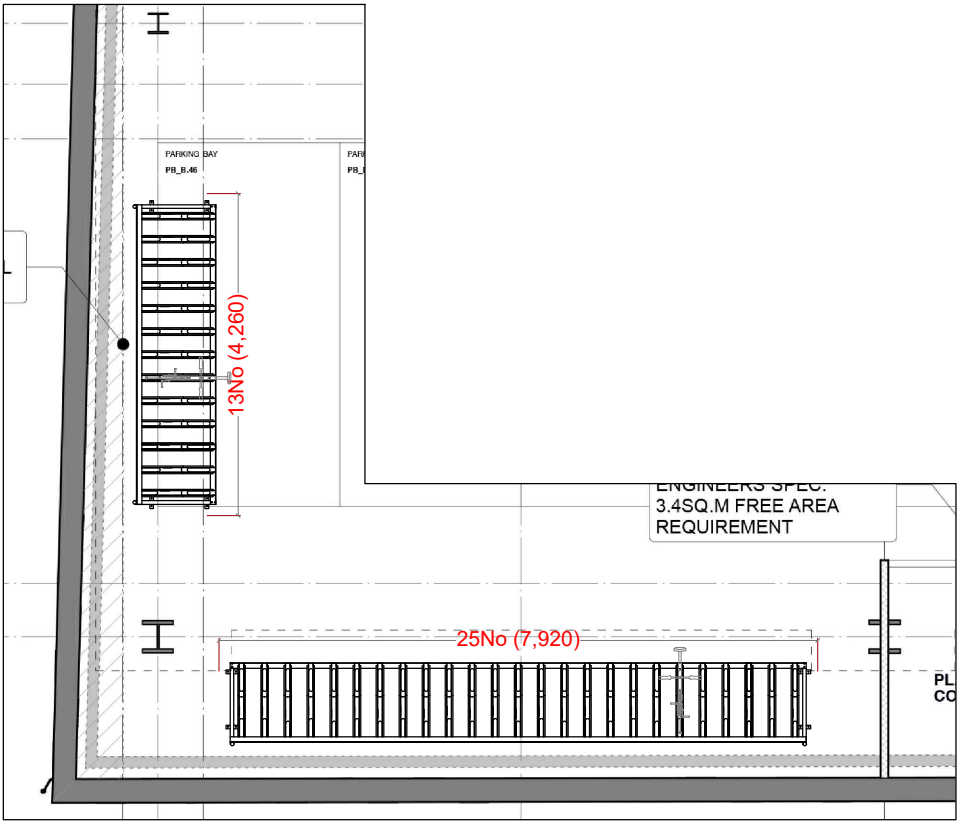

BASEMENT CYCLE STORAGE - 1

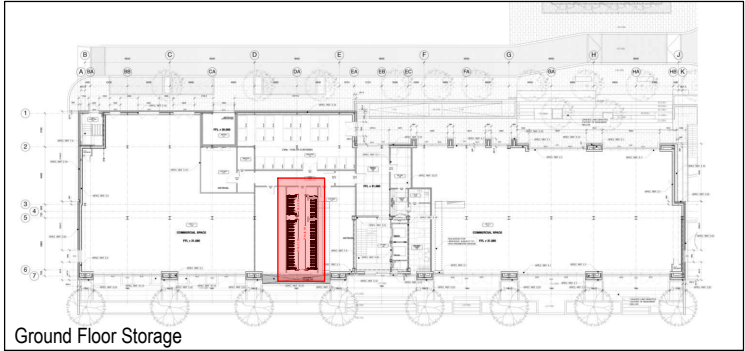

Ground Floor Storage

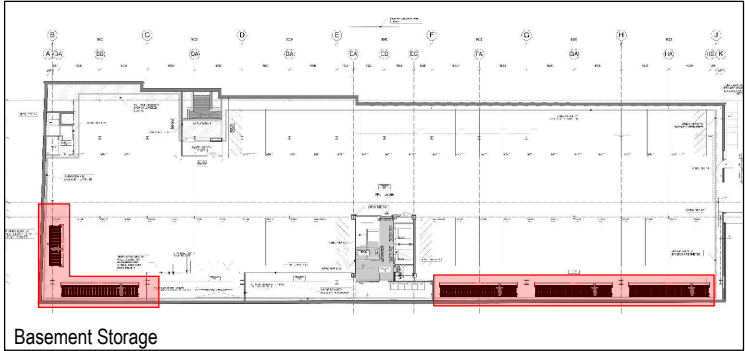

Basement Storage

Ground Floor Cycle Storage (52):

- 01 No. 27 Slot Apex Rack FS
- 01 No. 18 Slot Apex Rack FS
- 01 No. 07 Slot Apex Rack FS


Basement Cycle Storage -1 (38):

- 01 No. 25 Slot Semi-Verts Racks
- 01 No. 13 Slot Semi-Verts Racks

Basement Cycle Storage -2 (76):

- 02 No. 25 Slot Semi-Verts Racks
- 01 No. 26 Slot Semi-Verts Racks


TOTAL = 166 BIKE SPACES

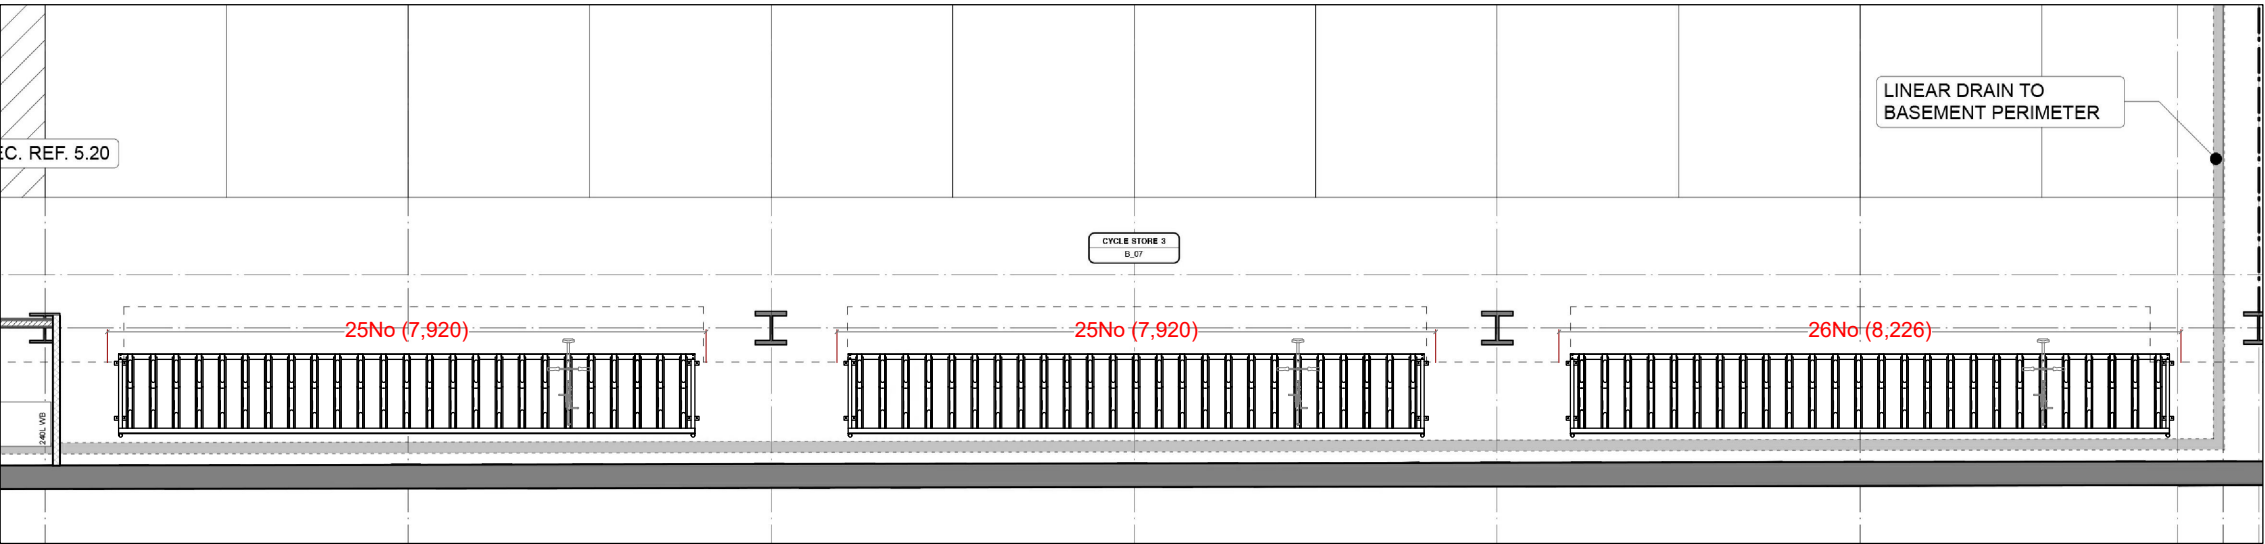

BASEMENT CYCLE STORAGE - 2



Apex Rack Free Standing
Min. Required Height:
2.10meters

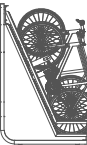

Semi-Verts Racks
Min. Height Required:
1900mm

			 Bellsure Streetsure	Project SKY GARDENS MANCHESTER	Customer DeTRAFFORD ESTATES GROUP	Material STEEL	Finish GALVANISED	Designed by	AA	Title SKY GARDENS CYCLE STORAGE			
				Checked by	AB								
C	26-02-2020	Layout Changed		Do not scale - All dimensions in millimetres - Do not manually alter CAD drawings					Scale	1:100 @ A3	Drawing No. BSS-P-08051-90-001		Rev C
B	06-01-2020	Layout Changed							Date:	29/05/2018			
A	29-05-2018	First issue							Date	Revision details			