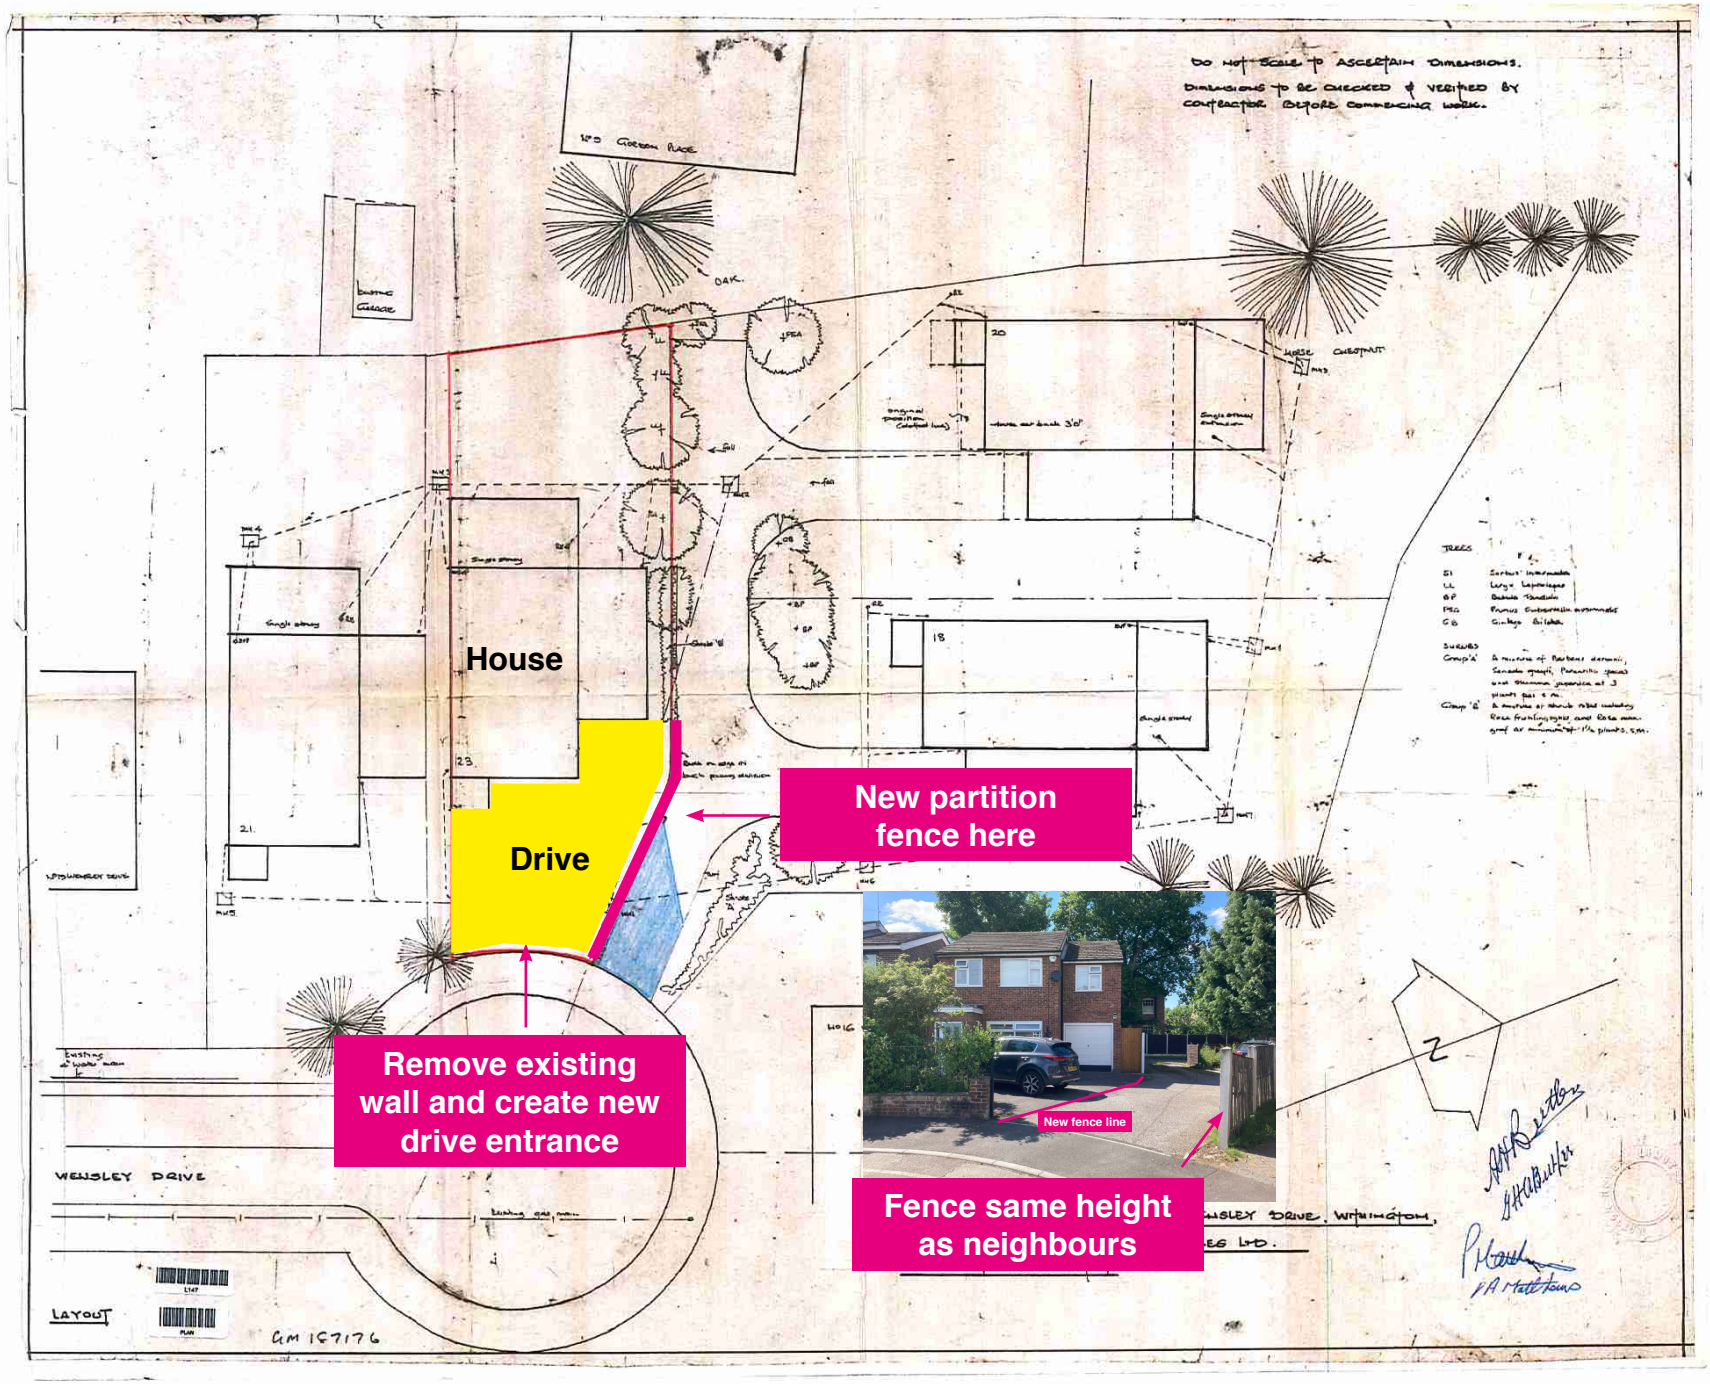

DO NOT SCALE TO ASCERTAIN DIMENSIONS.
DIMENSIONS TO BE CHECKED & VERIFIED BY CONTRACTOR BEFORE COMMENCING WORK.
House
Drive
New partition fence here
Remove existing wall and create new drive entrance
New fence line
Fence same height as neighbours
WENSLEY DRIVE
LAYOUT
GM 167176