

TBS Lava brick water cut to form air brick vents. grouped together in a 2x2 formation.

Secret fixed metal panels complete with vertical joints, polyester powder coated to RAL 7006 Beige Grey to match the windows. Fixings at Level 1/2 to be covered with a matching full height capping

Technal sliding door frame, polyester powder coated to RAL 7006 Beige Grey to match the windows.

Polyester powder coated window frame.

TBS Lava brick as agreed with MCC on previous sample design.

Metal drip flashing to full extent of opening, polyester powder coated to RAL 7006 Beige Grey to match the windows.



Elevation Detail of Facade Mock Up Panel @ Scale 1:50



Photograph of On Site Facade Mock Up Panel




GENERAL NOTES

1. ALL DIMENSIONS ARE IN MILLIMETRES UNLESS OTHERWISE STATED
2. ALL LEVELS ARE IN METRES UNLESS OTHERWISE STATED
3. DIMENSIONS ARE NOT TO BE SCALED FROM THE DRAWING
4. ALL WORK TO BE CARRIED OUT IN ACCORDANCE WITH THE CURRENT EDITION OF THE BUILDING REGULATIONS 1991 (INCLUDING AMENDMENTS) AND ALL RELEVANT BRITISH STANDARDS/CODES OF PRACTICE
5. CONTRACTOR IS RESPONSIBLE FOR THE CORRECT SETTING OUT OF THE WORKS ON SITE, ALL DIMENSIONS TO BE CHECKED PRIOR TO FABRICATION OF MATERIALS
6. THIS DRAWING IS TO BE READ IN CONJUNCTION WITH ALL RELEVANT DRAWINGS AND SPECIFICATIONS

REFERENCE DRAWINGS

- 001 - SITE LOCATION PLAN
- 100 - EXISTING & PROPOSED PLANS
- 200 - EXISTING & PROPOSED SECTIONS & ELEVATIONS
- 300 - CEILING PLANS
- 400 - M&E PLANS
- 500 - DETAILS
- 600 - FIRE PLANS
- 700 - TYPES OF WALLS PLANS
- 800 - ACOUSTIC PLANS
- 900 - STRIP OUT PLANS

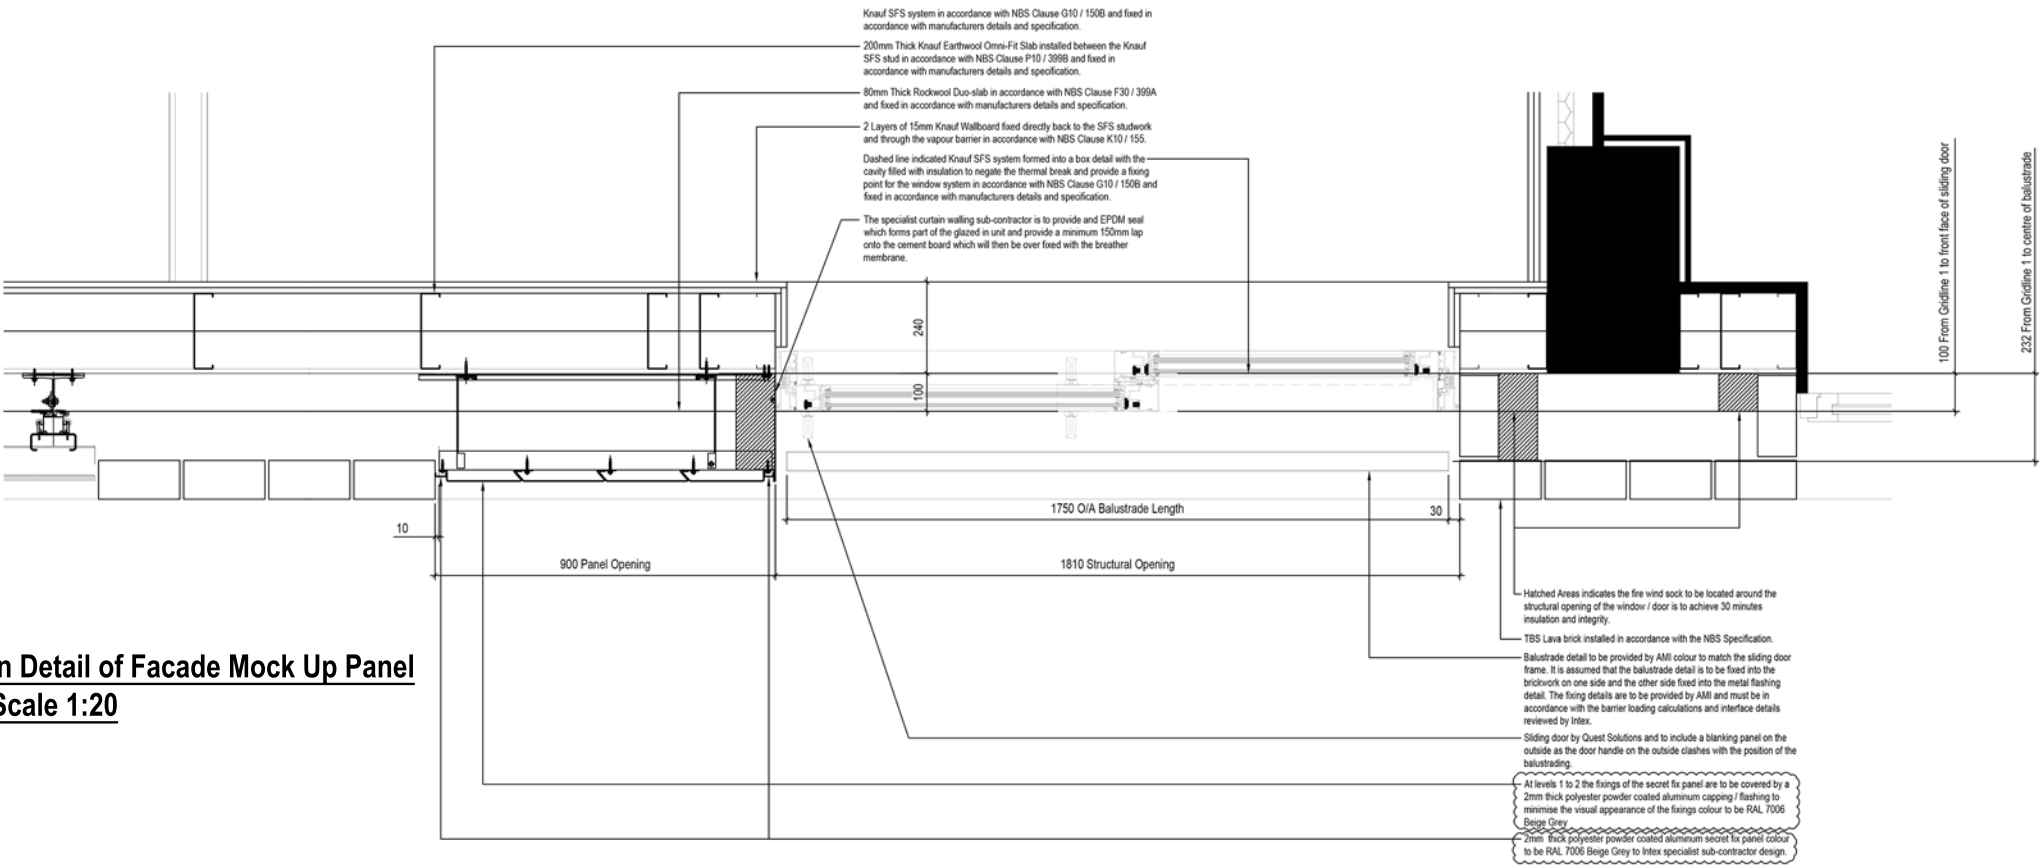

Plan Detail of Facade Mock Up Panel @ Scale 1:20

P2	PLANNING	06/08/21	JS	MB	PC
P1	PLANNING	19/04/21	LK	MB	PC
REV	DESCRIPTION	DATE	BY	CHK	APRV

CLIENT

ANCOATS GARDENS

FACADE MOCK UP PANEL DETAIL

PLANNING					
DRAWING STATUS					
DRAWN	L KARIM	CHECKED		M BUNTING	
APPROVED	P COX	DATE		APR 21	
1:50	006_SK500	P2			
SCALE	DRAWING NUMBER	REV			