


┌

┐

© This Drawing & Design is the copyright of INFINITY and should not be reproduced without written consent.


Contractors are to check all levels & dimensions on site prior to site works commencing & report discrepancies to the Designers.

DO NOT SCALE THIS DRAWING

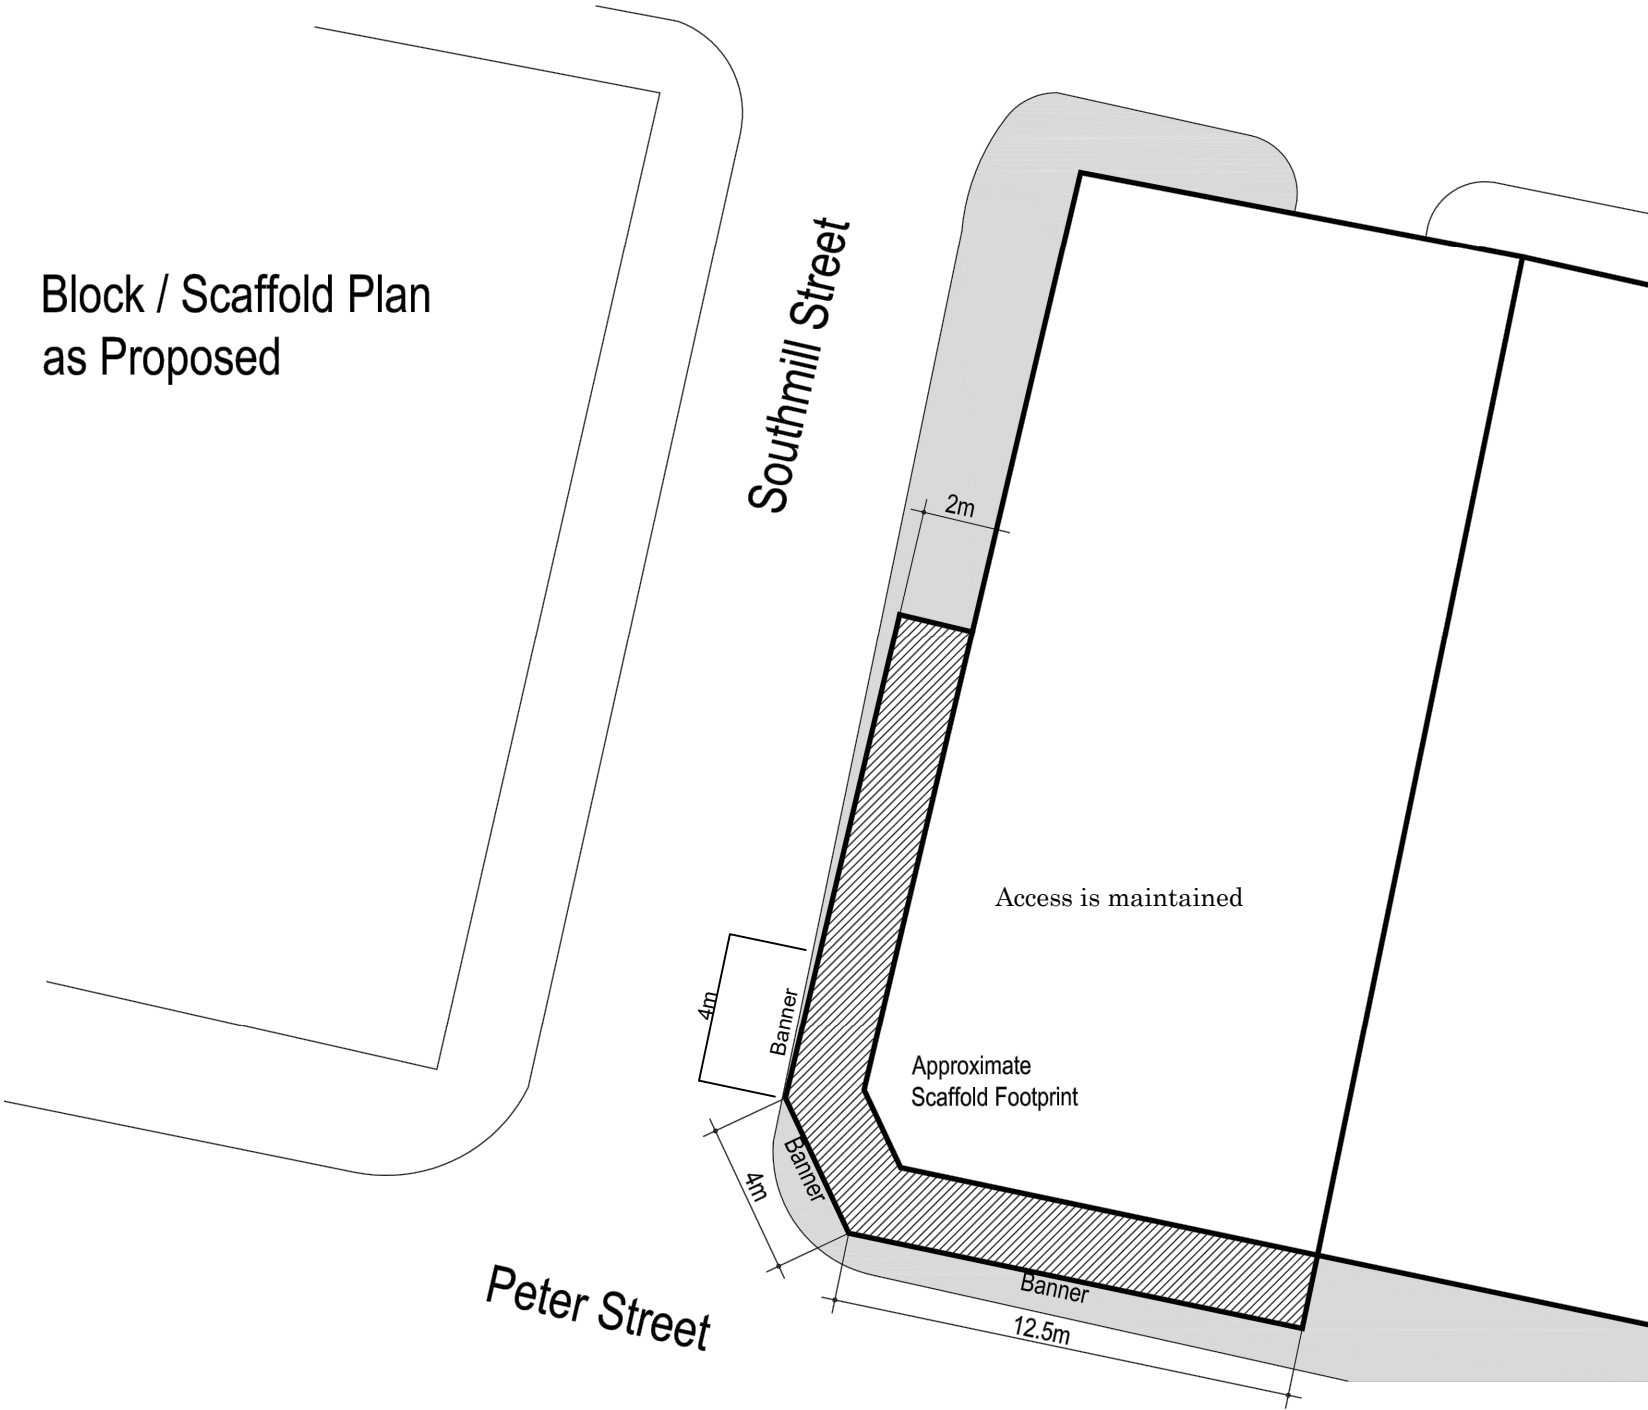

Proposed Scaffold Plan

Scale 1:200

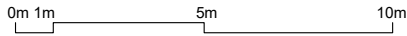

Scale Bar

└

	rev	description	by	date
Project:	4 Peter Street, Manchester. M2 5QR			
Title:	Scaffold Plan			
Client:	INFINITY			
Drawn By:	WRS	Checked By:	MW	on 27/09/20
Original Size:	A3	Project Number:	1017	
Drawing Number:	INF/1017/04			

