


Oak D30
 Softwood C16
 Roof Finish Cedar Shingles

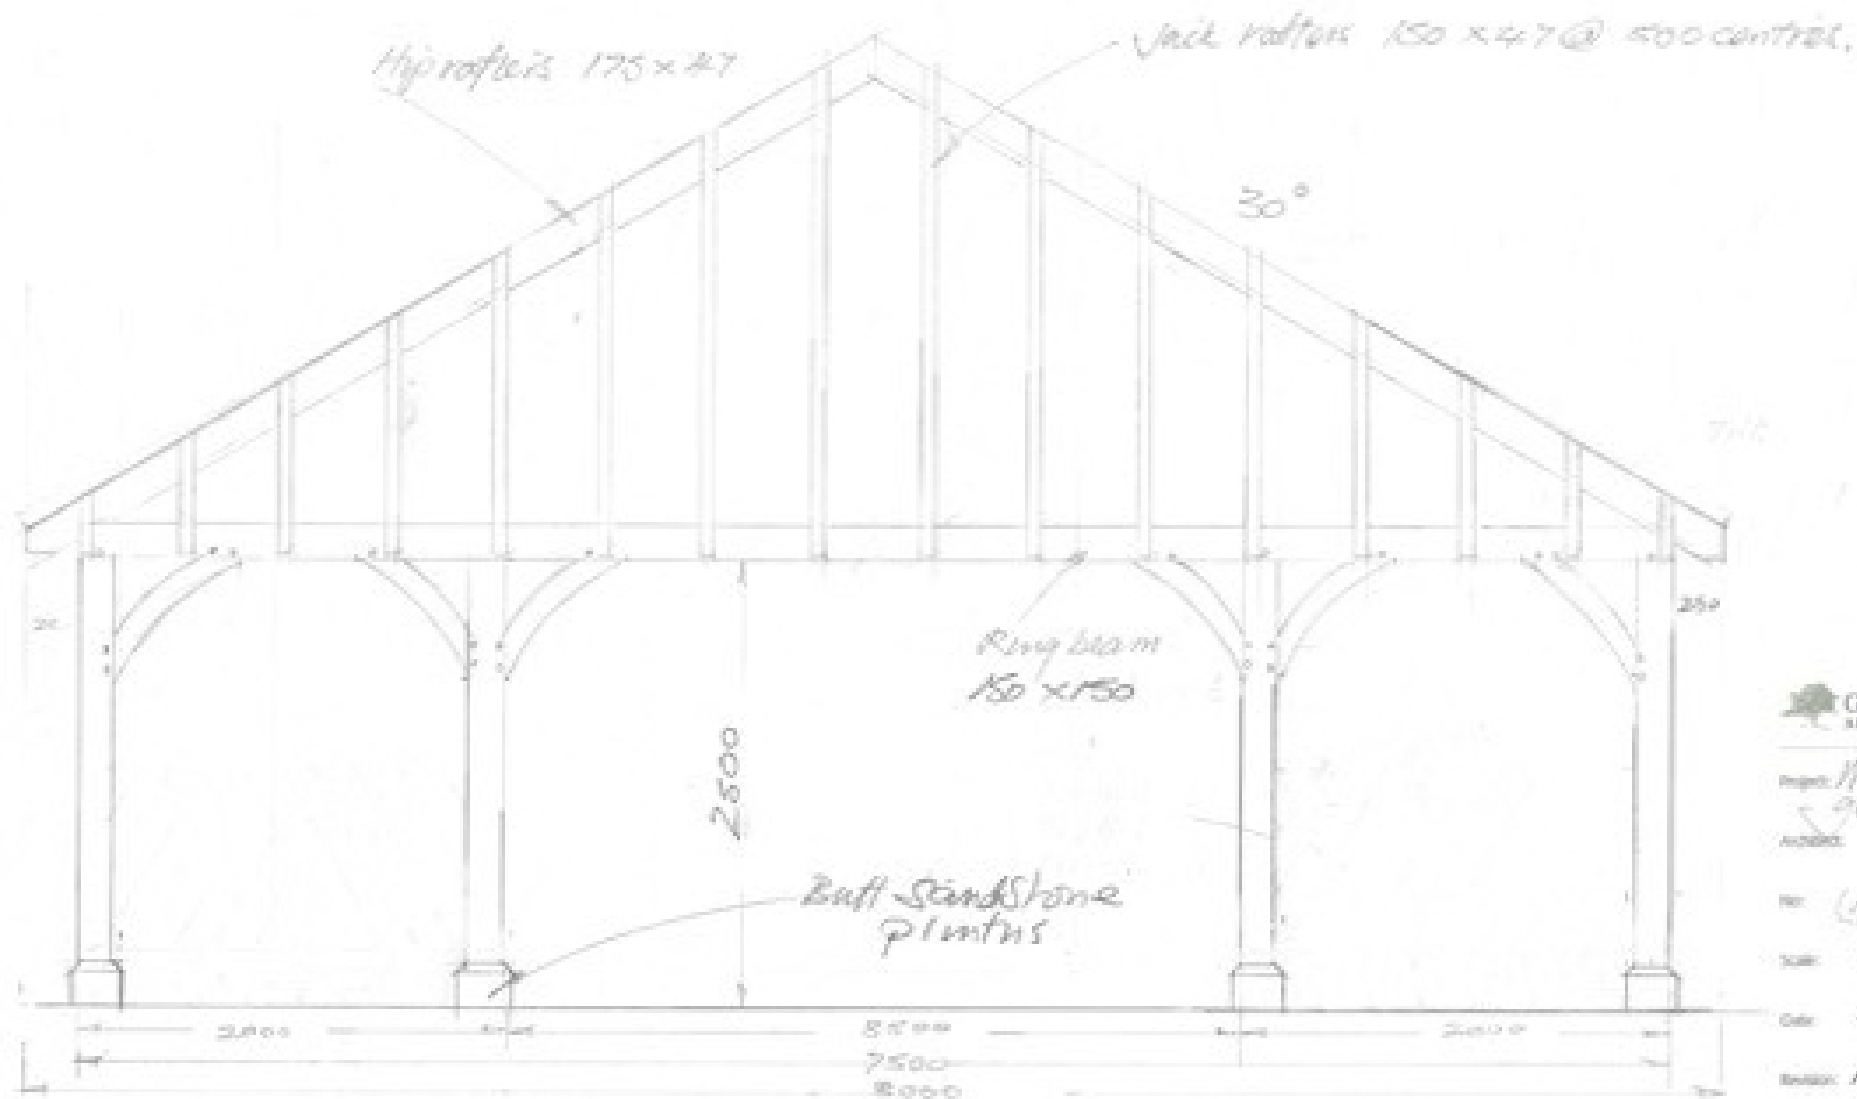

GREENWOOD OAK
 ARCHITECTURAL CARPENTRY

Project: *Wiltshire Community
 garden gazebo*
 Model: *C120*

no: *(1) elevations 4x*

scale: *1:25 @ A3*

Date: *5-4-21*

Notes: *Amendment to
 Base 20-7-21*

Greenwood Oak Ltd
 Tel: 01276 528586 / 01793 798832
 Email: info@greenwoodoak.co.uk