
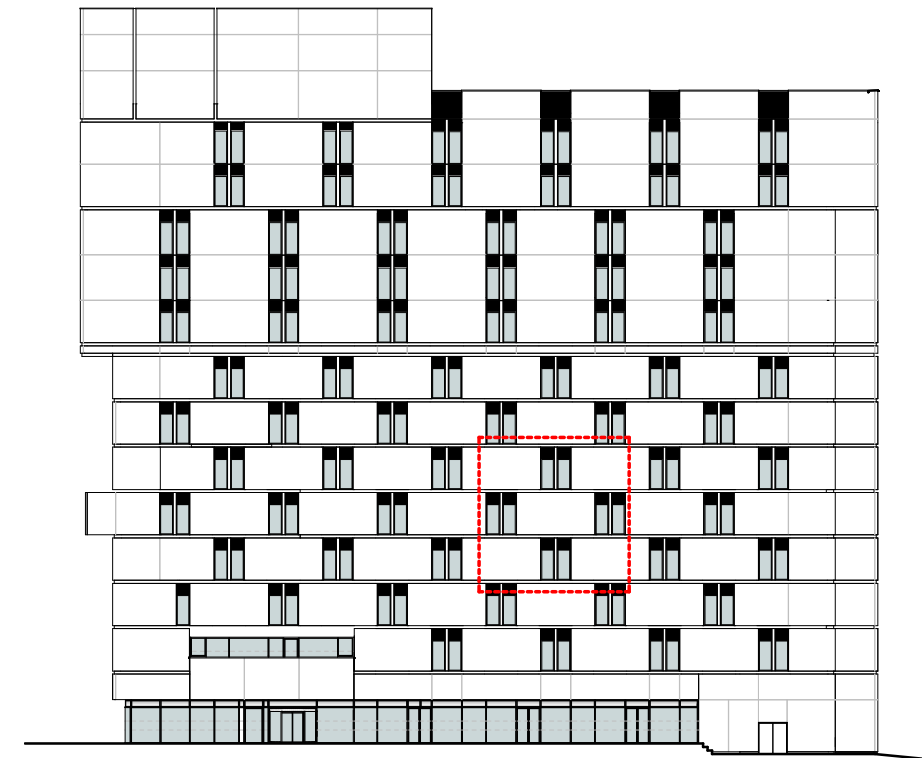
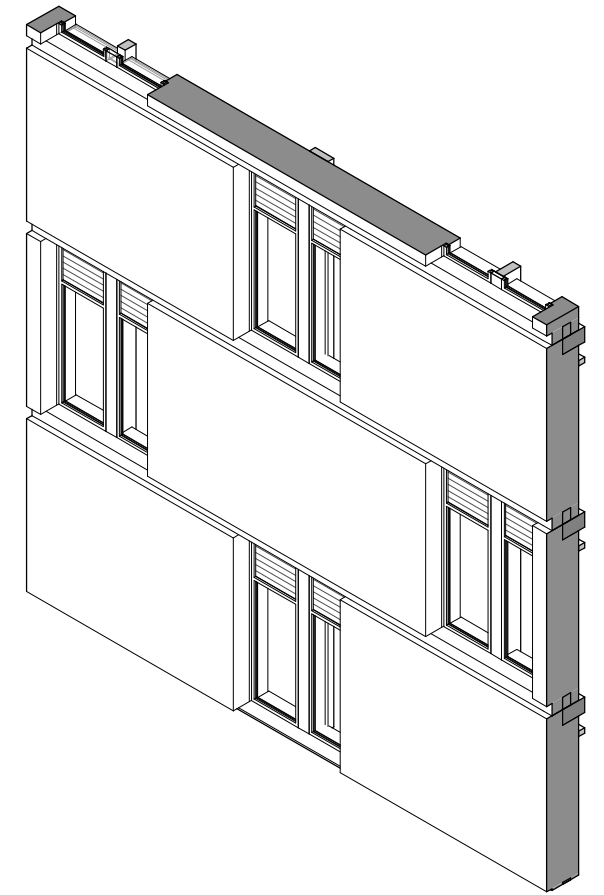


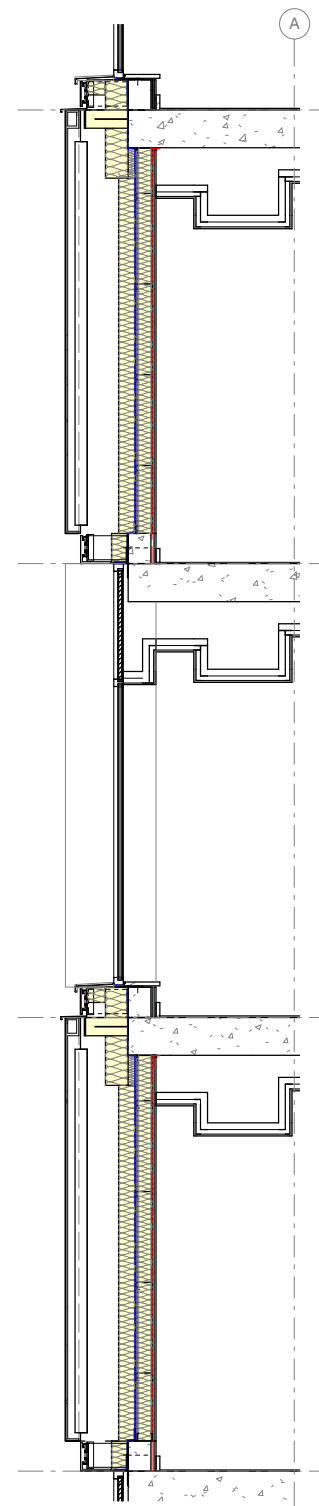

revision:	date:	note:
P2	2019.09.06	general update following coordination review
P3	2019.10.10	stage 4 information update
P4	2020.10.02	Title amended for better description. 3D image removed and additional sections added. Notes updated. ISSUED FOR SFS PURPOSES ONLY
P5	2020.12.07	Title, notes and views reverted as per P2 revision for planning submission.
P6	2021.01.14	general update
P7	2021.05.20	General update. Reveal joints added.

© stephenson STUDIO Ltd. do not scale from this drawing

Notes

- Flashings shown on 1:50 elevations, plans and sections. Not shown on 3D or 1:200 elevation key
- For flashing details in 3D refer to sample panel information

project

Adair Street

job no.

7396

title

Façade Assembly- NW Ele-Typical Bay Study

scale

As indicated @ A3

drawing no.

7396-SSL-ZZ-ZZ-DR-A-2121

stephenson hamilton risley

STUDIO

3 riverside mews
4 commercial street
manchester, M15 4RQ
www.shr.studio
email@shr.studio
0161 832 0244