

CLIENT  
Jonathan Oakes Photography



PROJECT  
Proposed works to -  
5, Hulme Street,  
Manchester, M1 5GL

DOCUMENT DATE  
3/08/21

REV#  
V.02

DOCUMENT PHASE  
Planning documents

DOCUMENT NAME  
Existing longitudinal section

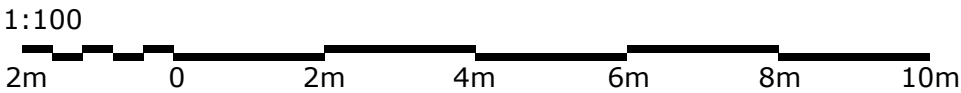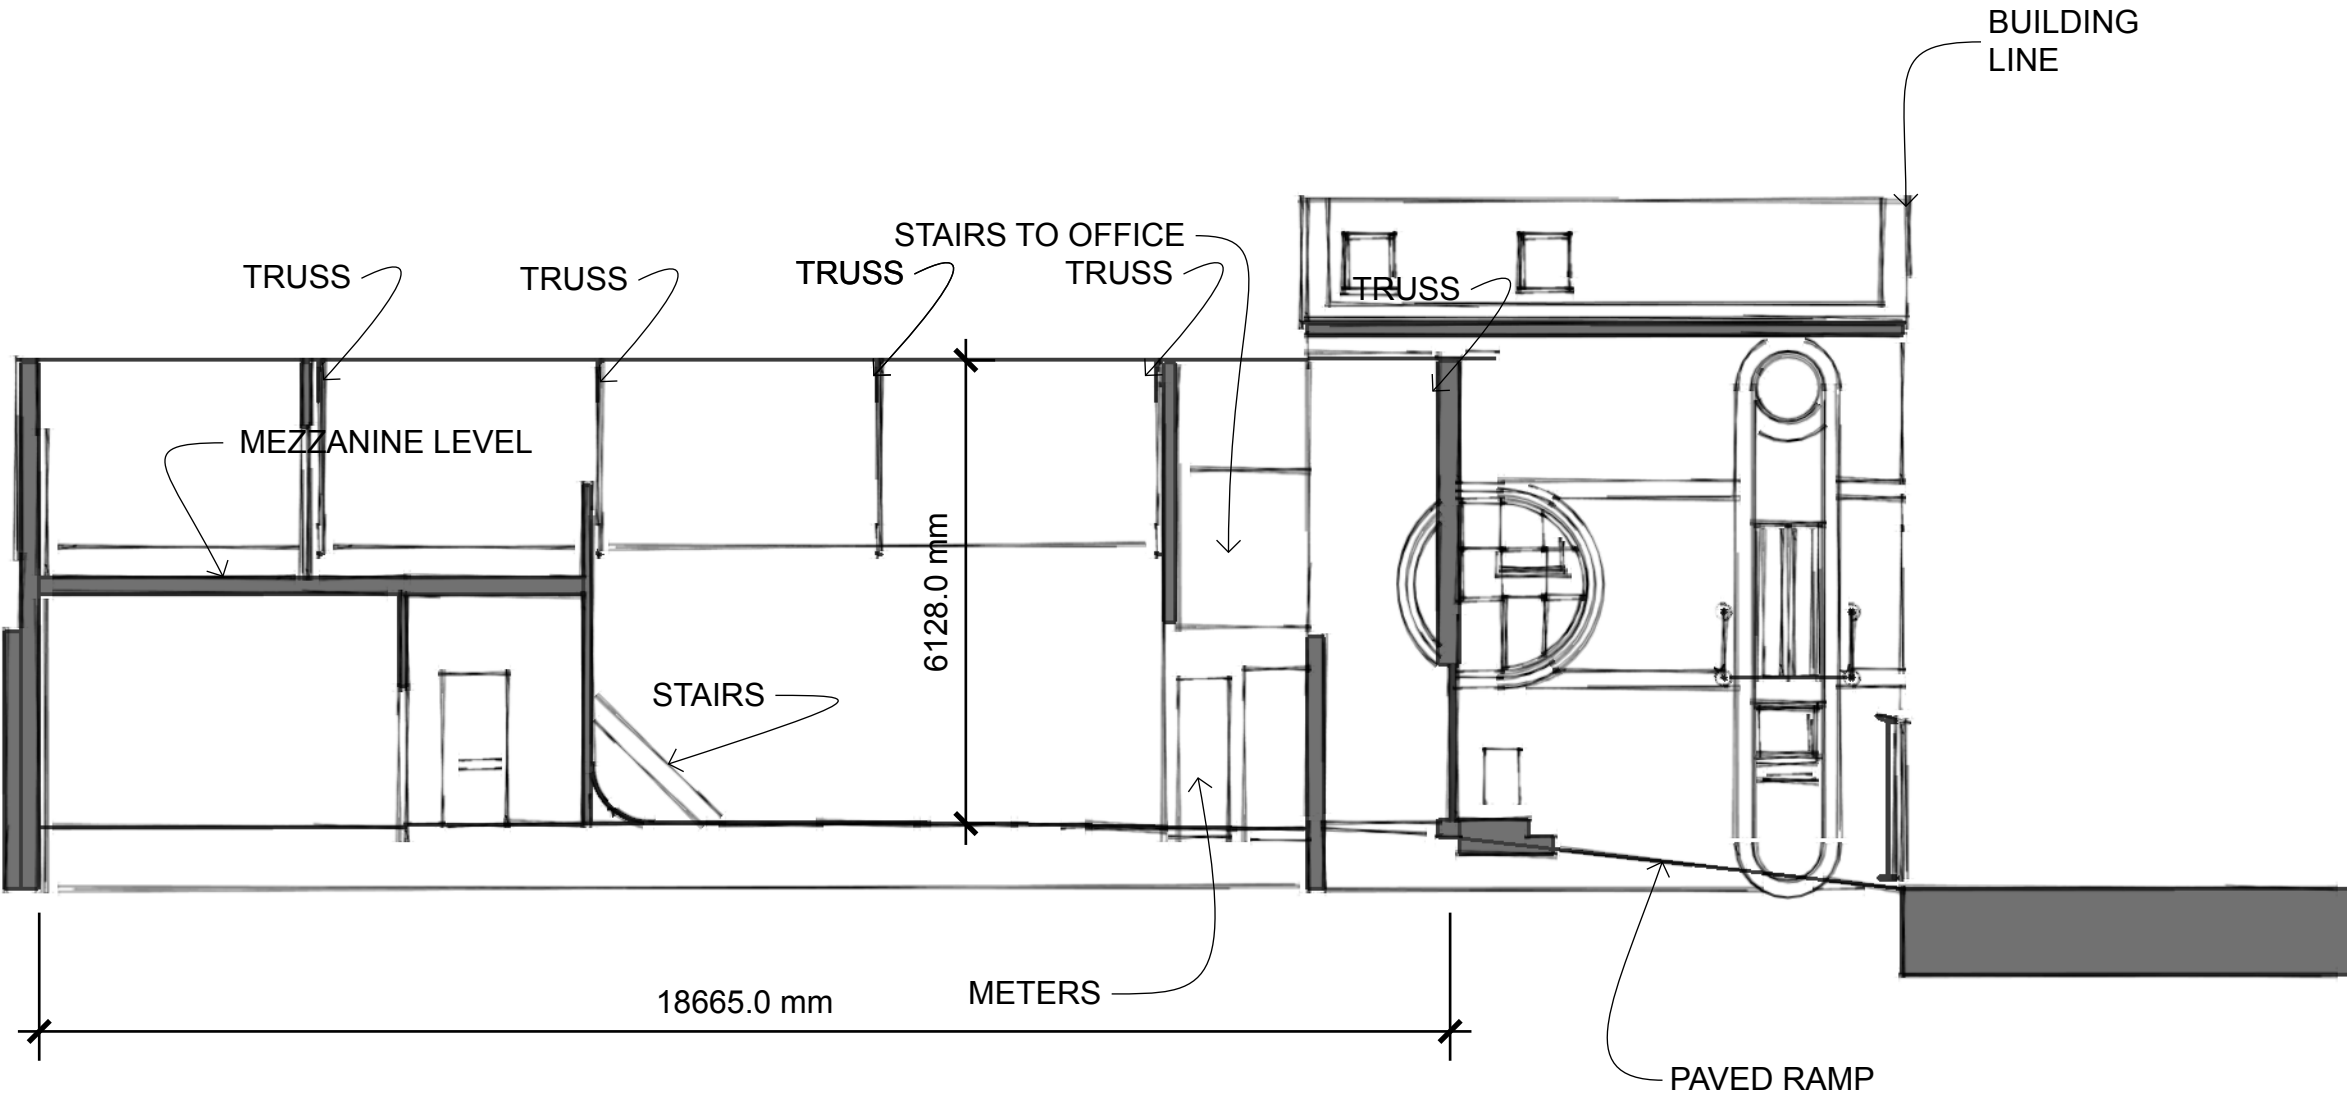

This information is confidential and the copyright of Consultancy 58. Consultancy 58 accepts no liability for use of this drawing by parties other than the party for whom it was prepared or for the purposes other than which is stated on the issue sheet. Consultancy 58 provide limited design services, not drawn by a registered architect.

Where dimensions are not given, drawings must be referred back to Consultancy 58. In the event of any conflict between the information contained on this drawing and in any other project document, drawings, specifications, schedules etc. the matter must be referred back to Consultancy 58 for clarification.

All dimensions and conditions are to be checked on site by the contractor prior to preparing designs, drawings, calculations, etc. or commencing any work. The contractor is responsible for checking that there is no conflict between site dimensions and drawn dimensions.

CLIENT  
Jonathan Oakes Photography


PROJECT  
Proposed works to -  
5, Hulme Street,  
Manchester, M1 5GL

DOCUMENT DATE  
3/08/21

REV#  
V.02

DOCUMENT PHASE  
Planning documents

DOCUMENT NAME  
Proposed longitudinal section

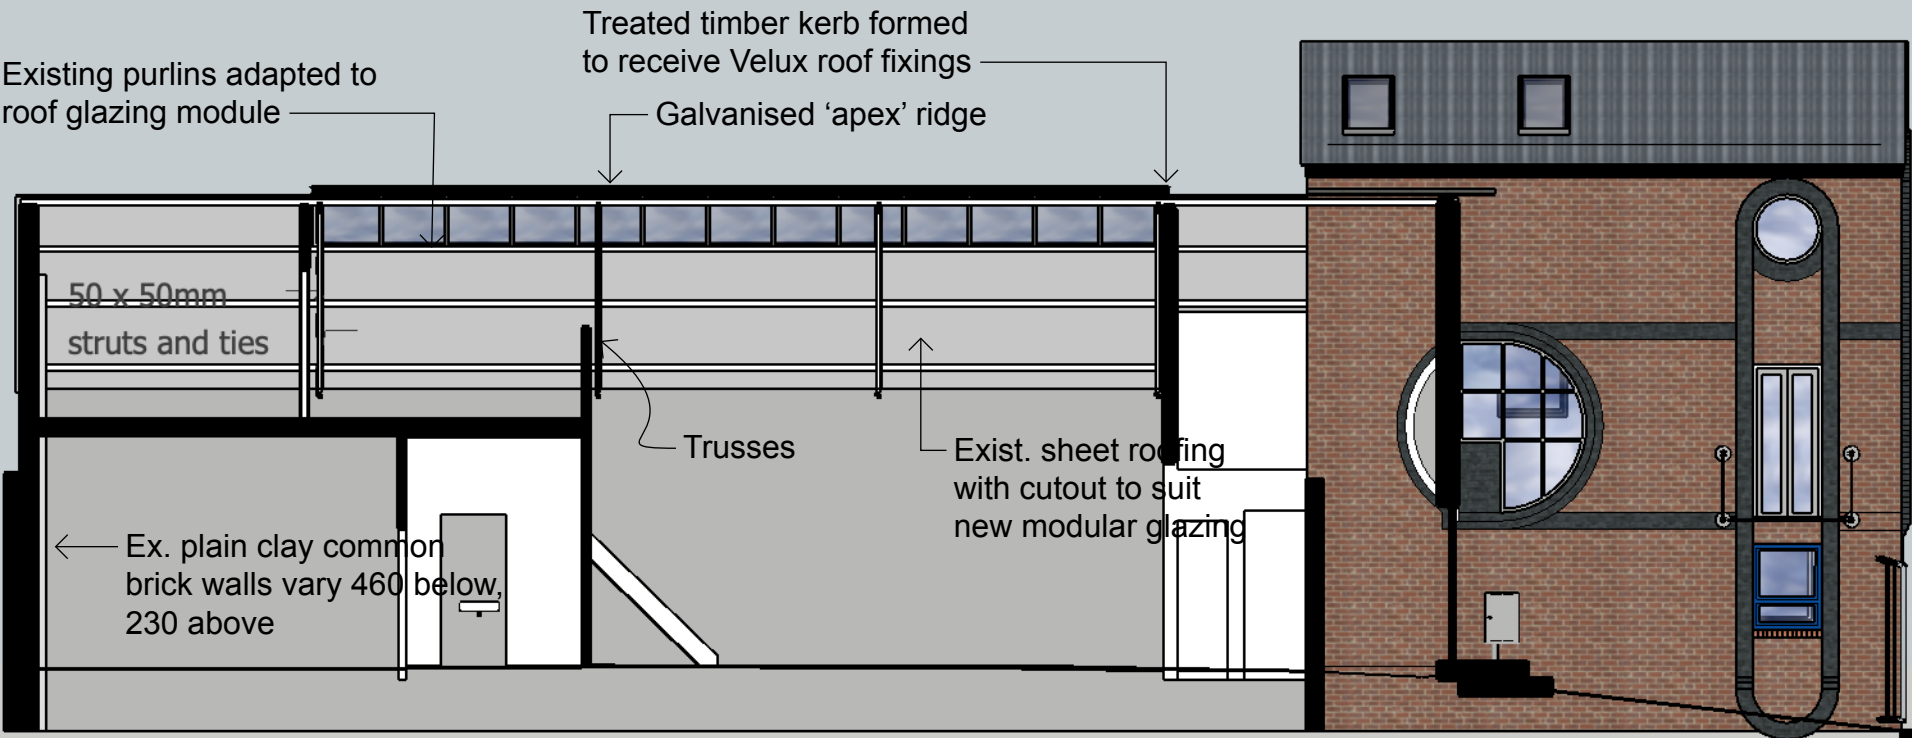

This information is confidential and the copyright of Consultancy 58. Consultancy 58 accepts no liability for use of this drawing by parties other than the party for whom it was prepared or for the purposes other than which is stated on the issue sheet. Consultancy 58 provide limited design services, not drawn by a registered architect.

Where dimensions are not given, drawings must be referred back to Consultancy 58. In the event of any conflict between the information contained on this drawing and in any other project document, drawings, specifications, schedules etc. the matter must be referred back to Consultancy 58 for clarification.

All dimensions and conditions are to be checked on site by the contractor prior to preparing designs, drawings, calculations, etc. or commencing any work. The contractor is responsible for checking that there is no conflict between site dimensions and drawn dimensions.

CLIENT  
Jonathan Oakes Photography

PROJECT  
Proposed works to -  
5, Hulme Street,  
Manchester, M1 5GL

DOCUMENT DATE  
3/08/21

REV#  
V.02

DOCUMENT PHASE  
Planning documents

DOCUMENT NAME  
Proposed lateral section

This information is confidential and the copyright of Consultancy 58. Consultancy 58 accepts no liability for use of this drawing by parties other than the party for whom it was prepared or for the purposes other than which is stated on the issue sheet. Consultancy 58 provide limited design services, not drawn by a registered architect.

Where dimensions are not given, drawings must be referred back to Consultancy 58. In the event of any conflict between the information contained on this drawing and in any other project document, drawings, specifications, schedules etc. the matter must be referred back to Consultancy 58 for clarification.

All dimensions and conditions are to be checked on site by the contractor prior to preparing designs, drawings, calculations, etc. or commencing any work. The contractor is responsible for checking that there is no conflict between site dimensions and drawn dimensions.

New Velux Commercial roof glazing system - VGP A74 units as drawing project no. 5216850

Top section of cladding removed to accommodate Velux

Ex. purlin positions adjusted and additional supports fitted where required to suit modular roof window system

68 x 90mm top chord  
Existing plastic coated metal sheet roof cladding  
60 x 80mm angle

50 x 50mm struts and ties

10mm bolted gussets

<50 x 63mm bottom chord

150mm diam. half round gutters on rafter brackets  
202 x 127mm RSC with 10mm top plate welded to truss

230mm solid, plain clay common brickwork in stretcher bond

0m

2m

4m

CLIENT  
Jonathan Oakes Photography

PROJECT  
Proposed works to -  
5, Hulme Street,  
Manchester, M1 5GL

DOCUMENT DATE  
3/08/21

REV#  
V.02

DOCUMENT PHASE  
Planning documents

DOCUMENT NAME  
Existing lateral section

This information is confidential and the copyright of Consultancy 58. Consultancy 58 accepts no liability for use of this drawing by parties other than the party for whom it was prepared or for the purposes other than which is stated on the issue sheet. Consultancy 58 provide limited design services, not drawn by a registered architect.

Where dimensions are not given, drawings must be referred back to Consultancy 58. In the event of any conflict between the information contained on this drawing and in any other project document, drawings, specifications, schedules etc. the matter must be referred back to Consultancy 58 for clarification.

All dimensions and conditions are to be checked on site by the contractor prior to preparing designs, drawings, calculations, etc. or commencing any work. The contractor is responsible for checking that there is no conflict between site dimensions and drawn dimensions.

