


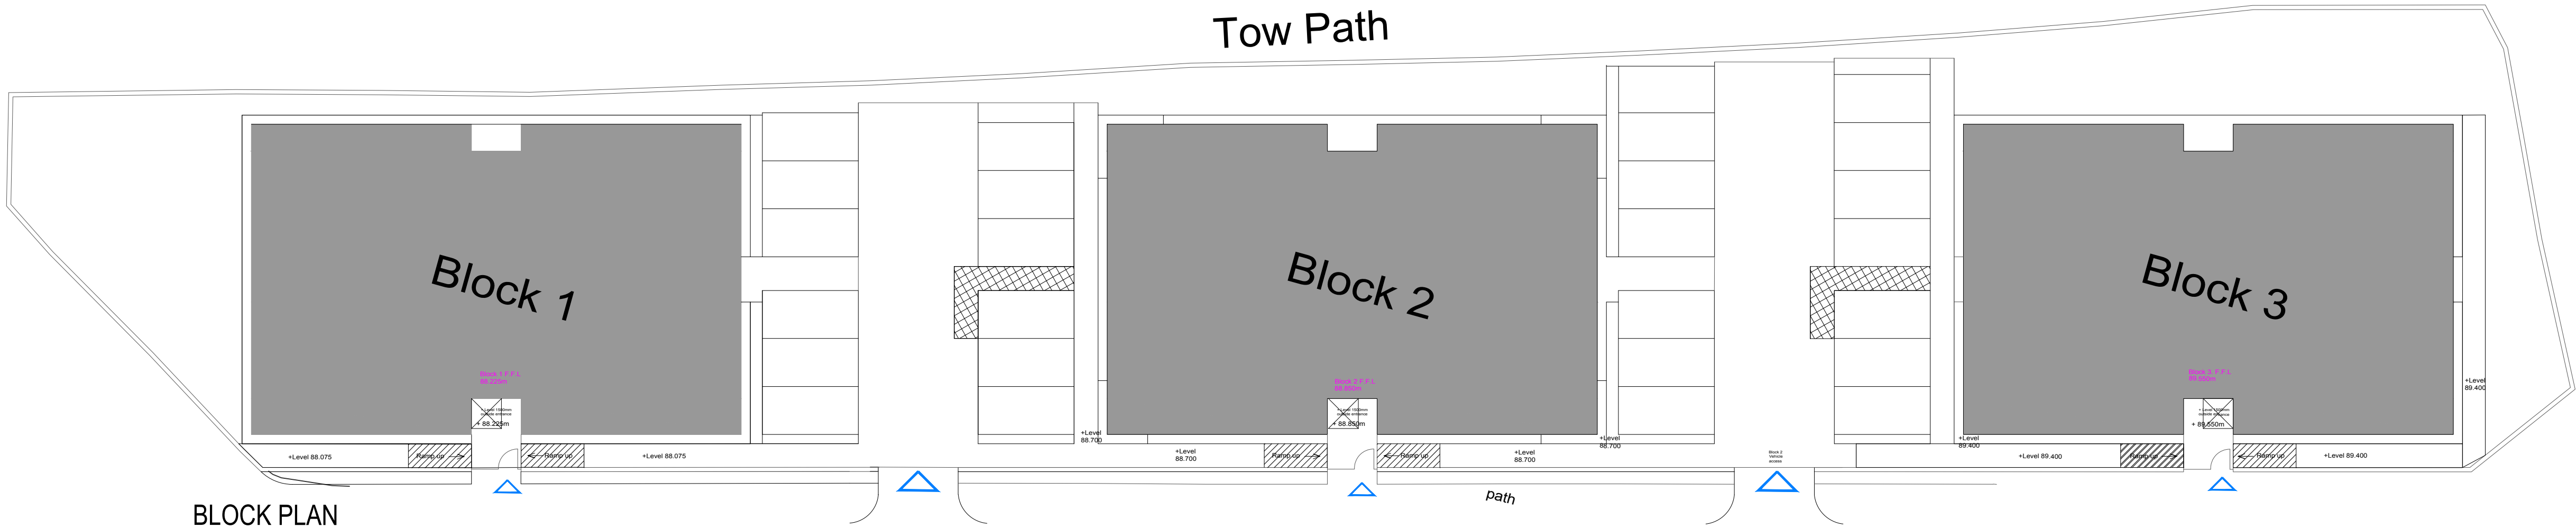


BLOCK PLAN



SILK STREET SOUTH SECTION THROUGH SITE



BLOCK 02 - WEST SIDE SECTION

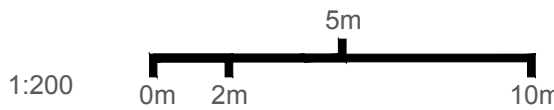

1:200