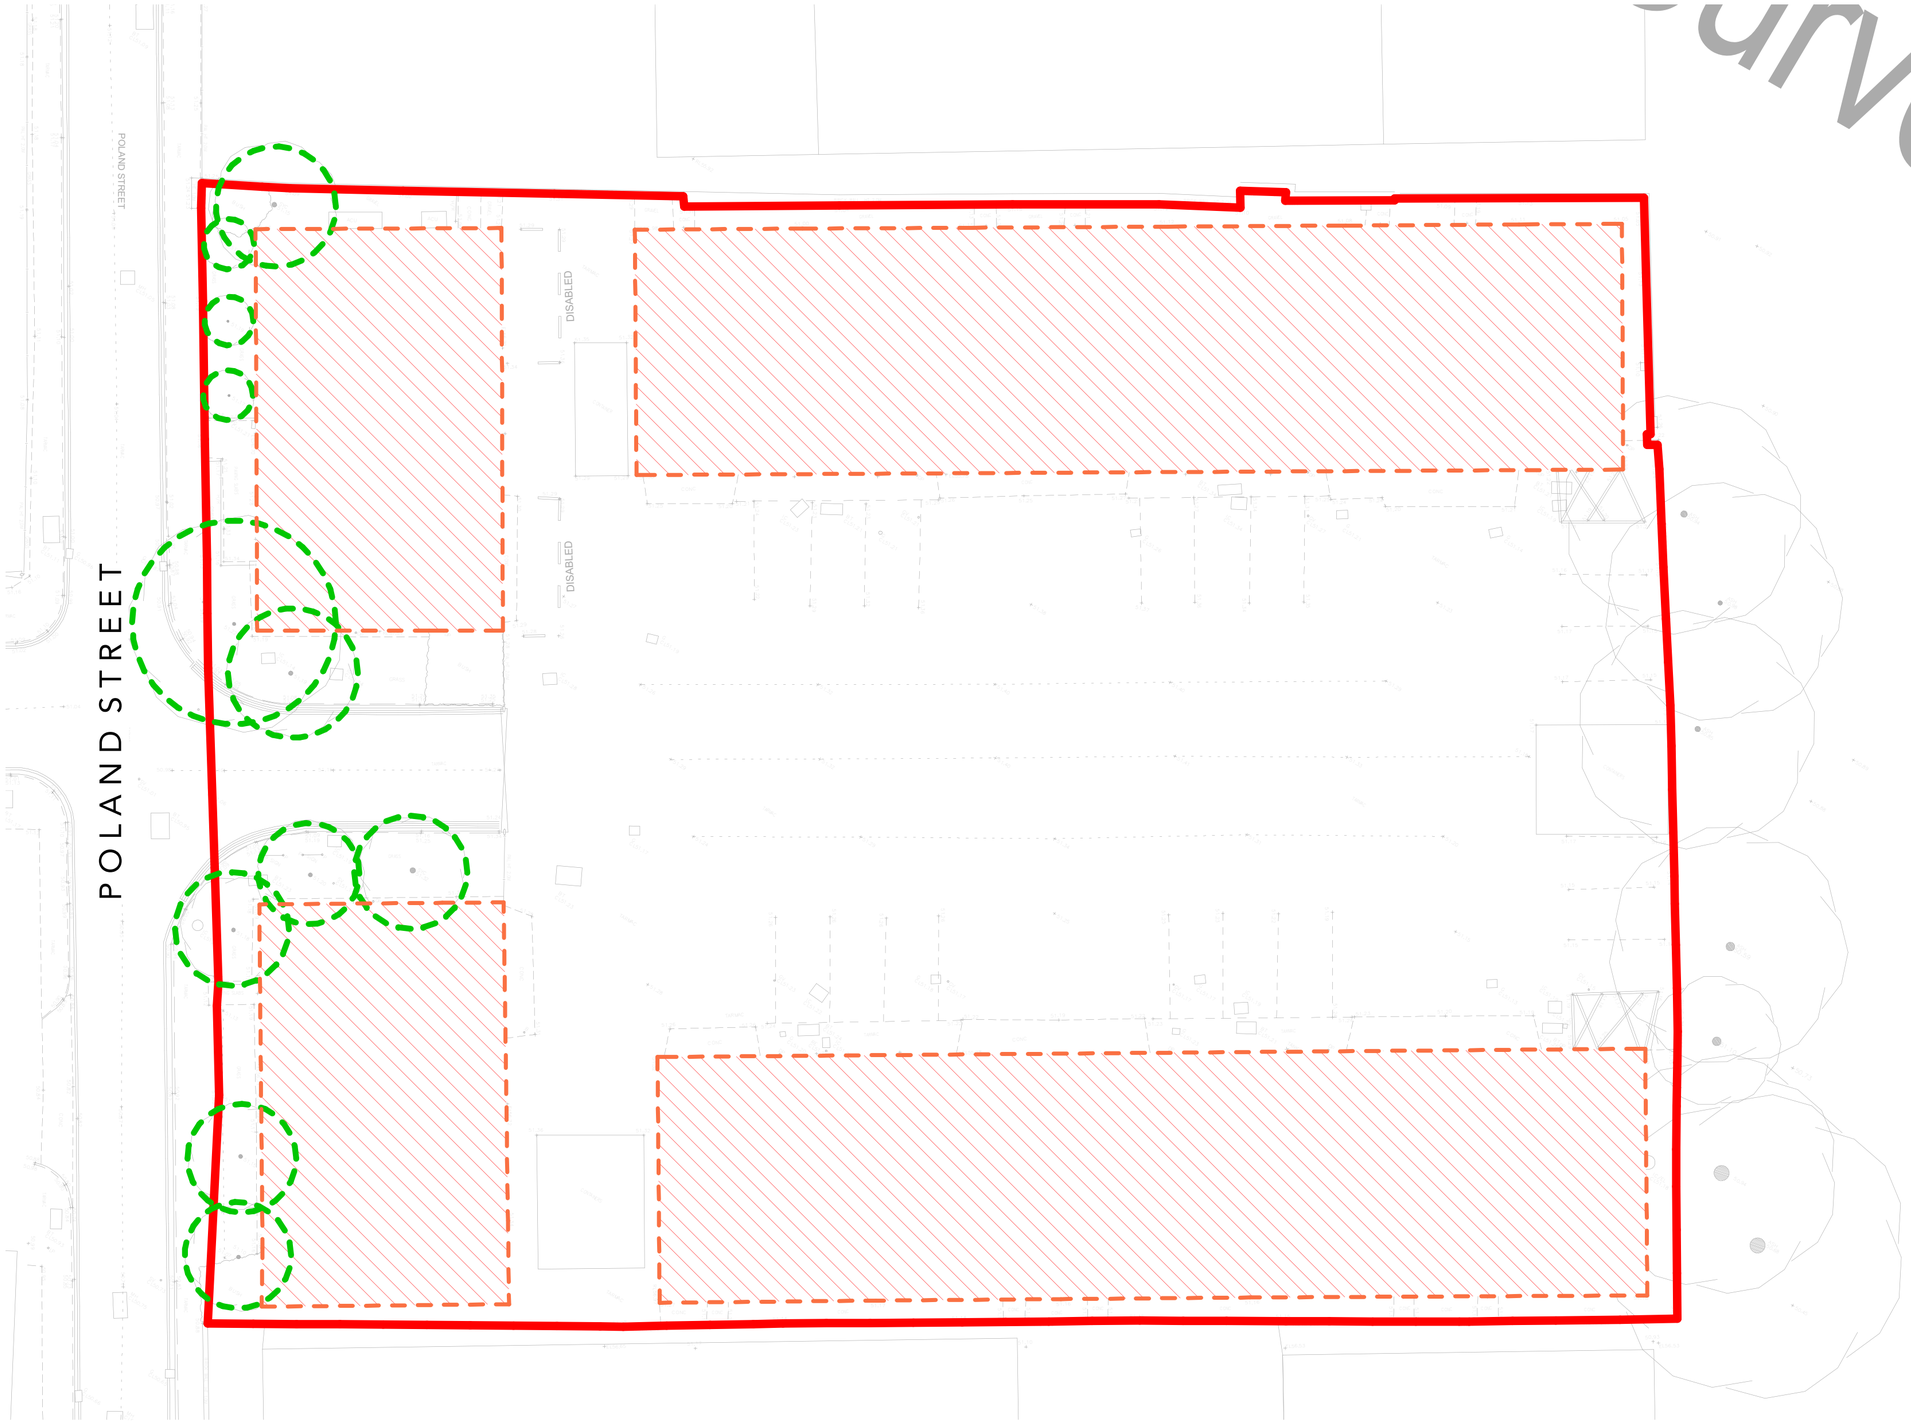

Note:
Do Not Scale from this drawing.
Dimensions are to be checked on site.
If in doubt please ask.

DEMOLITION LEGEND

- Site Boundary
- Approximately 8940m3 of existing buildings to be demolished
- Existing trees to be removed

Rev	Date	Intls	Details
P0	29/04/21	AMP	Planning

© The moral rights of the author are hereby asserted.
This drawing and design is the sole property of Buttress Ltd and must not be reproduced without permission.
Buttress Ltd is Registered in England and Wales: 5363573

Buttress

41 Bengal Street
Manchester
M4 6AF

T 0161 236 3303
E contact@buttress.net
W www.buttress.net

Project Title Ancoats Hub
Client Manchester Life
Location Poland Street Manchester

Drawing ref Demolition Plan

Existing Ground Floor - Demolition Plan

1 : 200

2 0 2 4 6 8 10 m
SCALE 1:200

Date 07/05/2021 14:32:07 **Scale** 1 : 200
Checker MB **Orig Paper Size** A2

Job No: 9032 **Status** PLANNING

Project:	Origin:	Zone:	Level:	Type:	Disc:	Number:	Rev:
9032-	BA-	XX-	00-	DR-	A-	(01)002-	P0