



This drawing is protected by copyright and the information contained therein is the property of William McCall.
The drawing must not be copied and the information contained therein may not be used or disclosed without written permission of and in the manner permitted by William McCall.

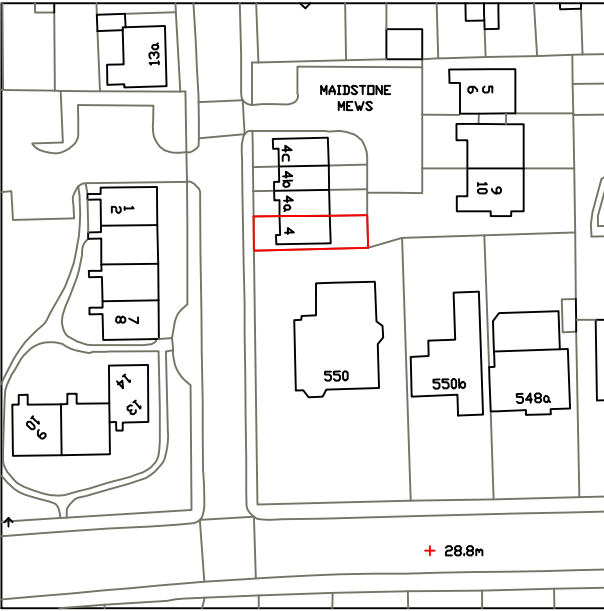

Location Plan (1:1250)
0 1 2 3 4 5 6 7 8 9 10M
Scale 1:200@ A3

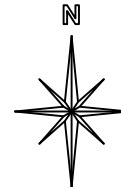

Stage :- **Lawful Development Drawing**

Project Title :- Proposed Single Storey Rear Extension

Drawing Title :- Site and Location Plans

Client :- Mr & Mrs Appleby

Drwg No :- 05 21 87	2 of 2	Date :- Jan 20	Rev :-
------------------------	--------	-------------------	--------

Scale :- 1:200 & 1:1250@A3	Drawn:- WMC	Checked :-
-------------------------------	----------------	------------

Site Address :- 4 Maidstone Avenue
Chorlton-Cum-Hardy
Manchester
M21 9WE

The Old Post Room
34 Chew Valley Road
Greenfield
Saddleworth
OL3 7DA
Tel: 01457 871202
www.william-mccall.com | enquiries@william-mccall.com



A3

MAIDSTONE
MEWS

MAIDSTONE AVENUE

13a

6

10

1

8

4c

4b

4a

4

