All frames viewed from outside unless otherwise stated. Do not scale from this drawing. If in doubt ~ ASK.

READ IN CONJUNCTION WITH DRAWINGS:
- 100 specification.
- 181 to 183 for door and cwall schedules.
- 201 to 204 plans.
- 381+ for details.
- 1001+ for location information,

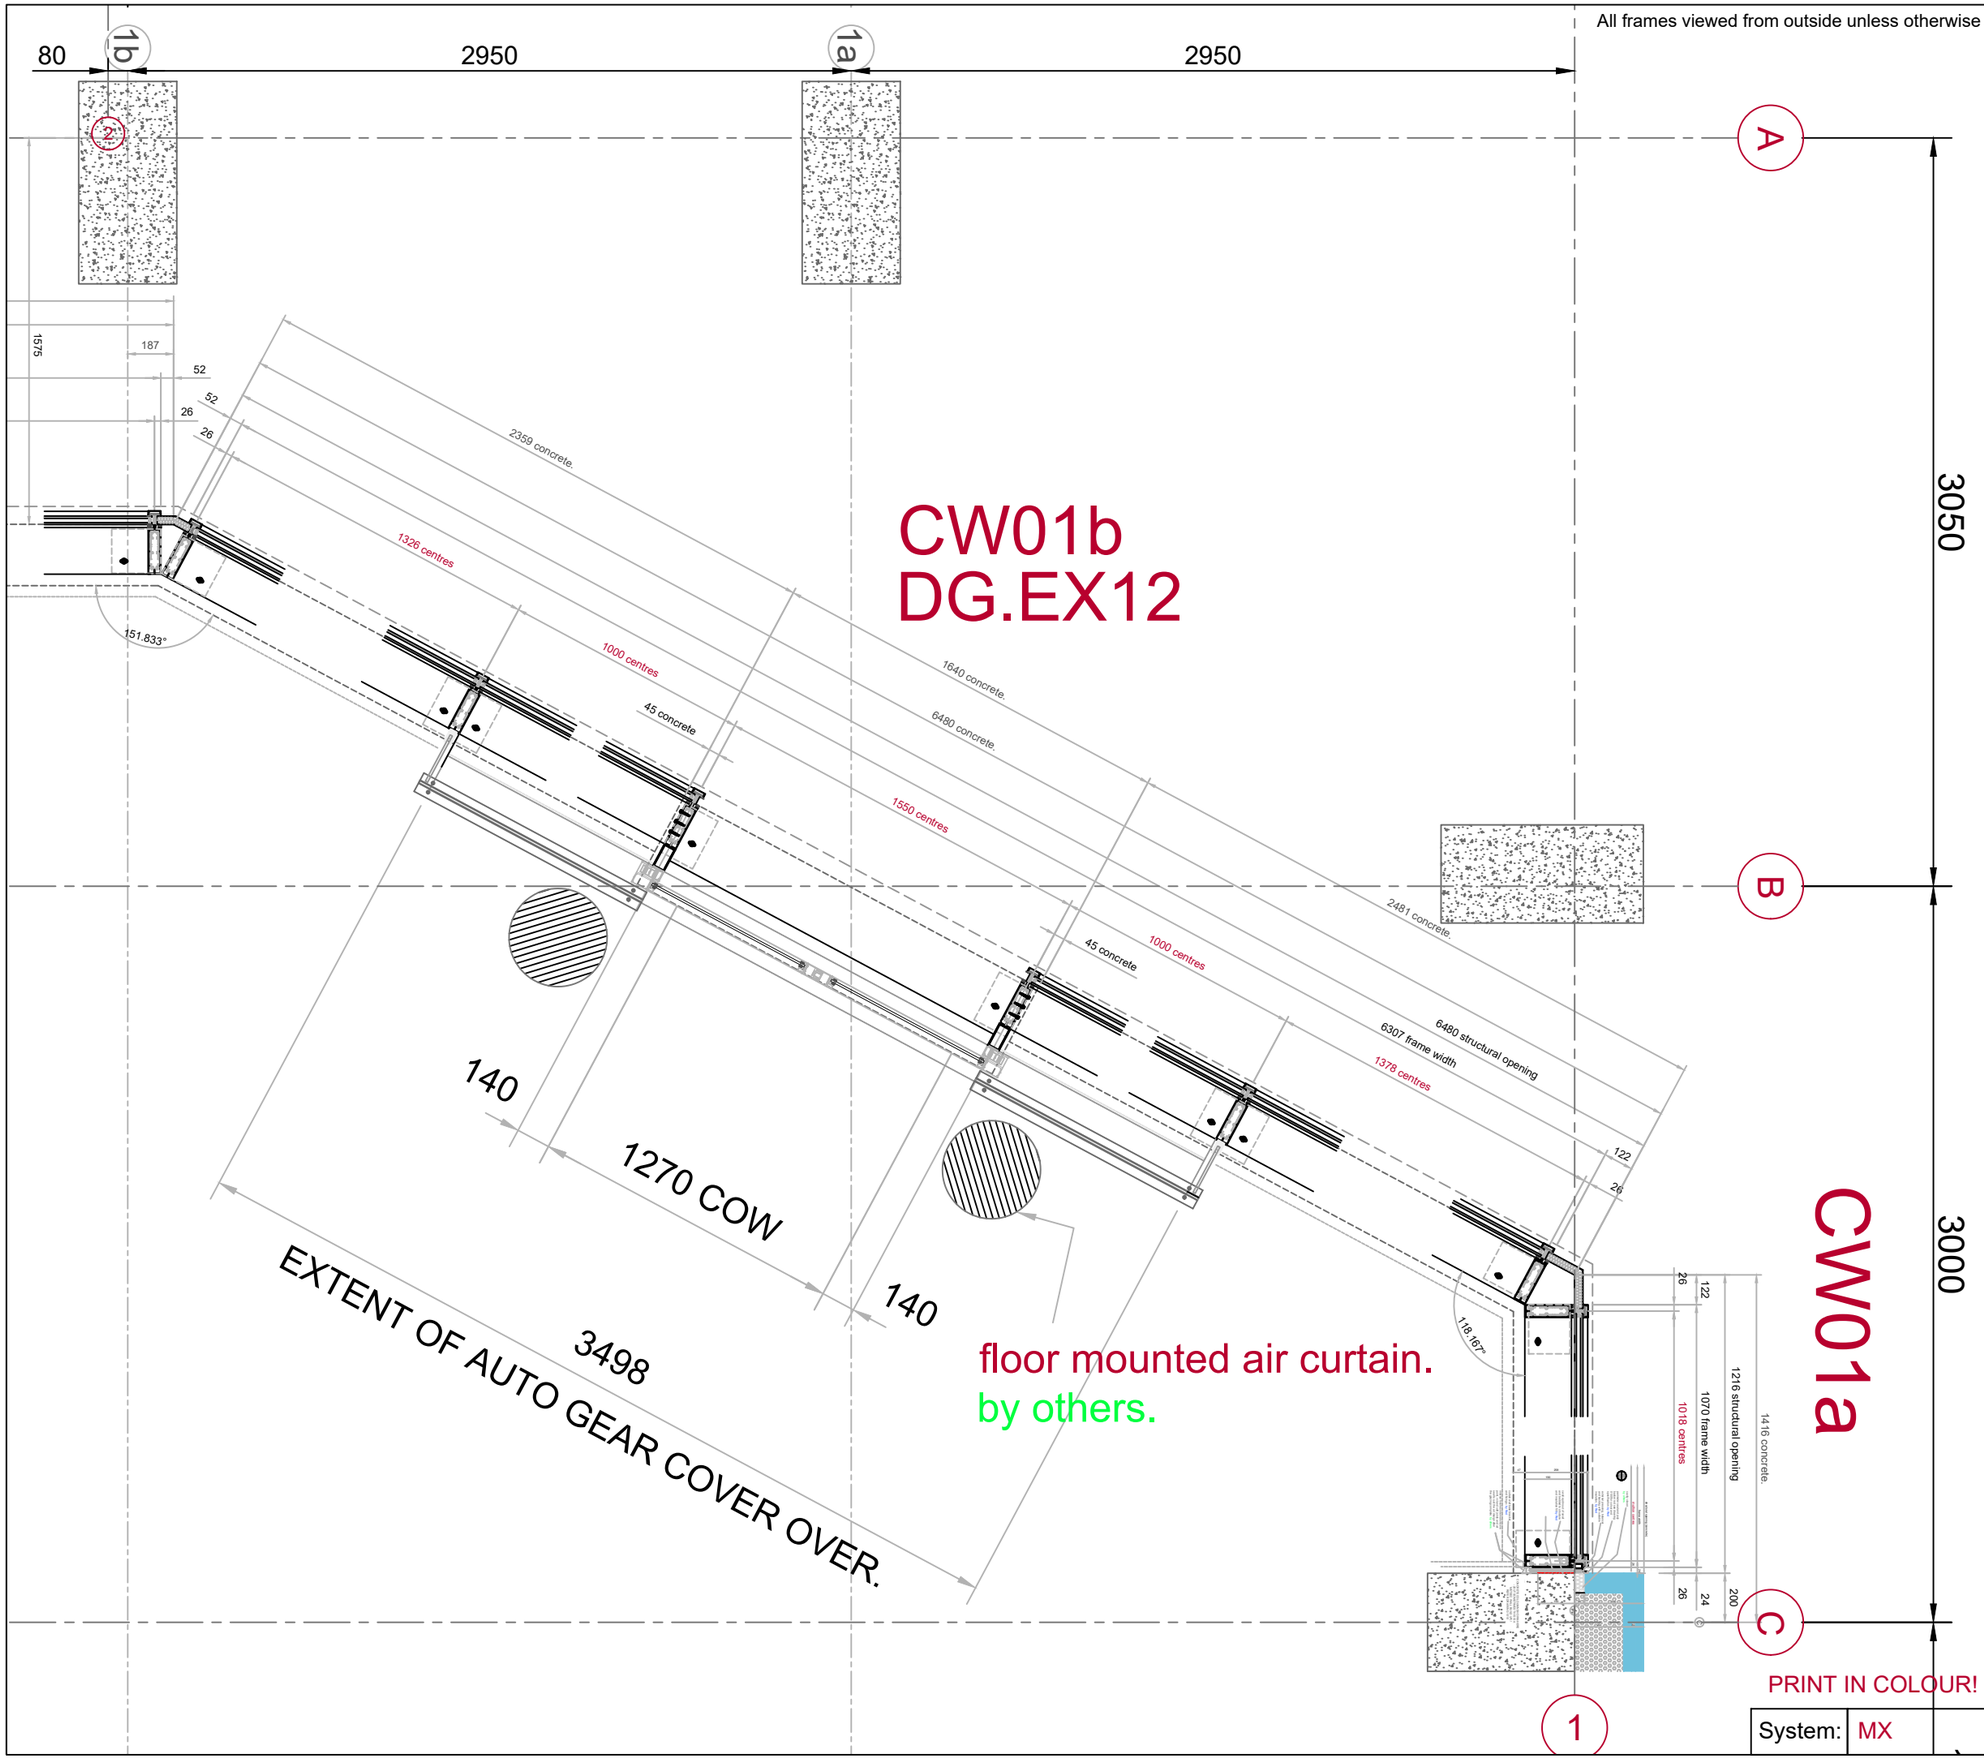

PRINT IN COLOUR!

System: MX

status: CONSTRUCTION

Rev	Description	Date
F	TO COMMENTS	21/09/20
E	BARRIER SCREENS ADDED	08/09/20
D	CONSTRUCTION	06/08/20
C	TO COMMENTS	07/06/20
B	FINAL APPROVAL ISSUE	28/02/20
A	APPROVAL ISSUE	28/12/18

RED Systems Ltd.,
Plot L, Buildwas Road,
Clayhill Inustrial Estate,
Neston, Wirral.
CH64 3RU
Tel: 0845 345 8772
www.red-systems .net

RED SYSTEMS Specialist Glazing structural | rooflights + atria | aluminium

Scale 1:25@A3

Drawn By PSP Design

Client
Russells Construction

Contract Number
400

St Peter's Square

Drawing Title
Schedule - CW01 Plan (Motel+Staycity)

Drawing No.
400-202

Revision
F

Status
-

This drawing is the property of Red Systems. It is a confidential document & must not be copied, used or it's contents divulged without the prior written consent.