




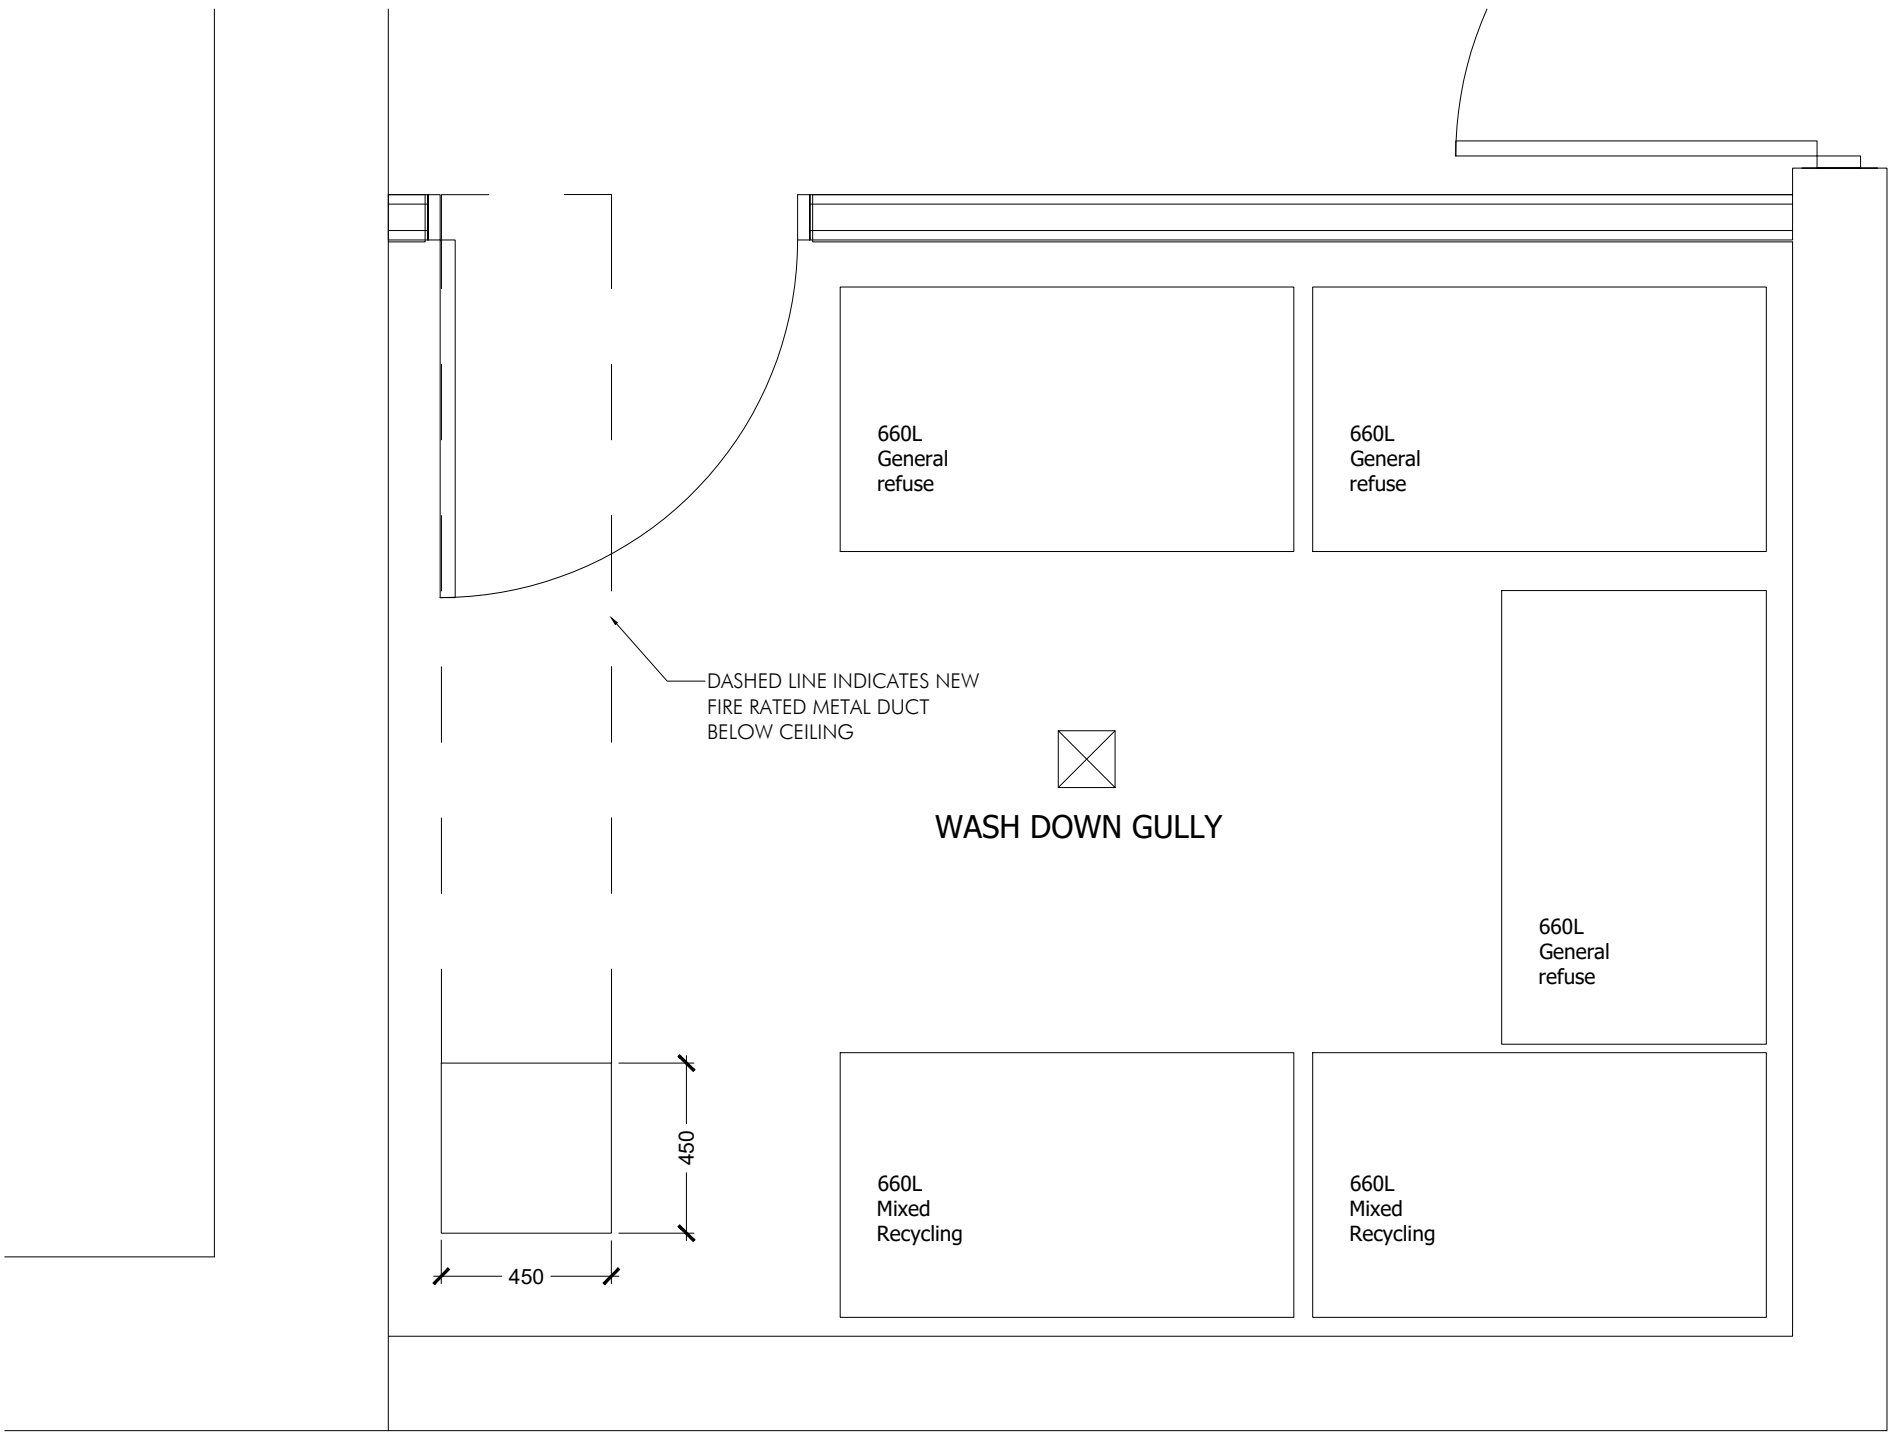


PROPOSED PLAN FIRST FLOOR BIN STORE
SCALE 1:20

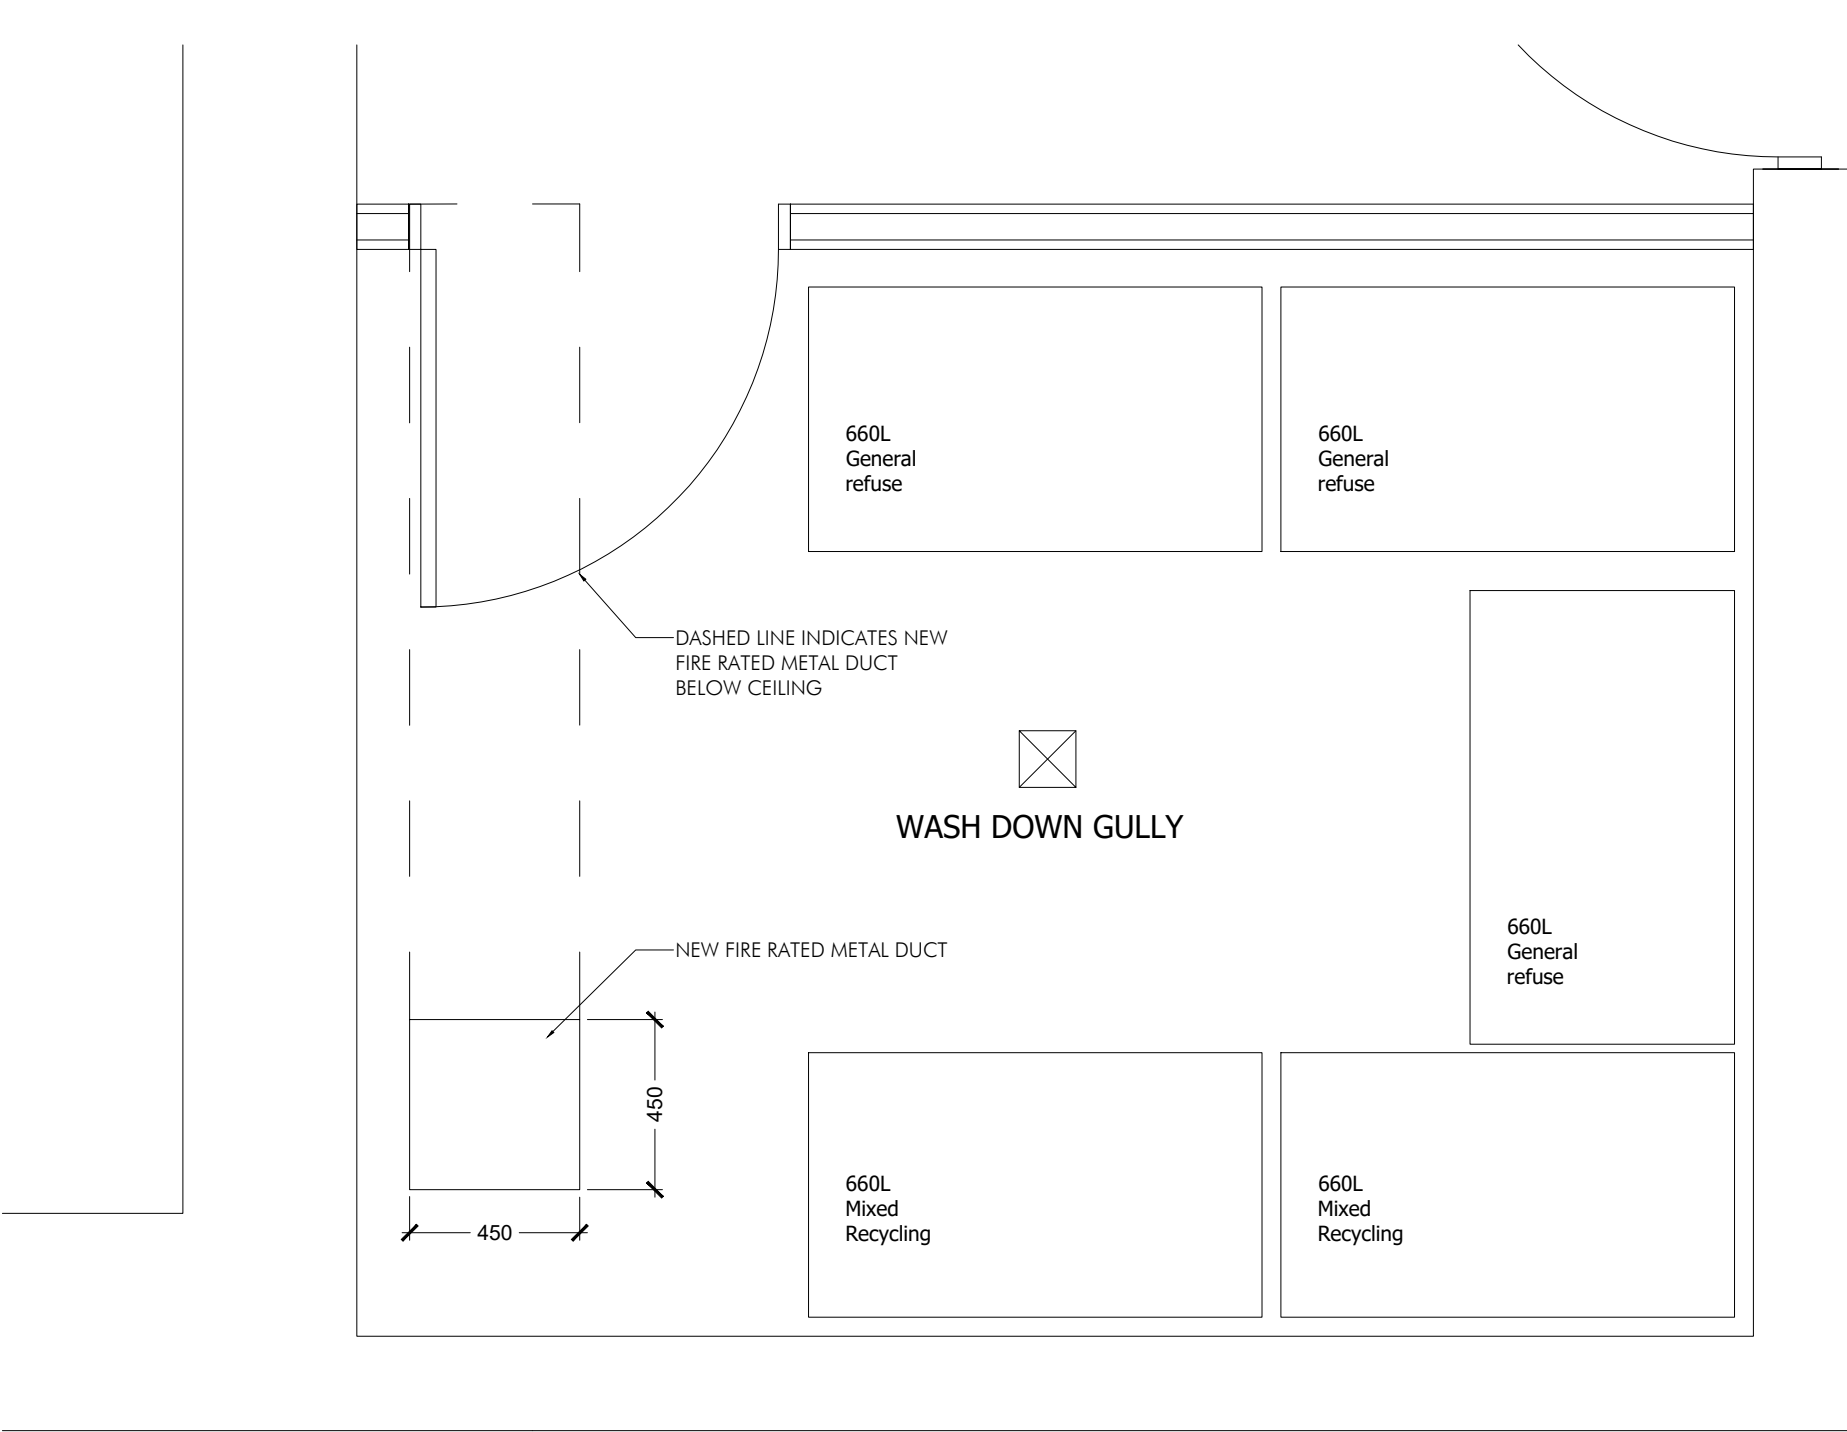

PROPOSED PLAN THIRD FLOOR BIN STORE
SCALE 1:20

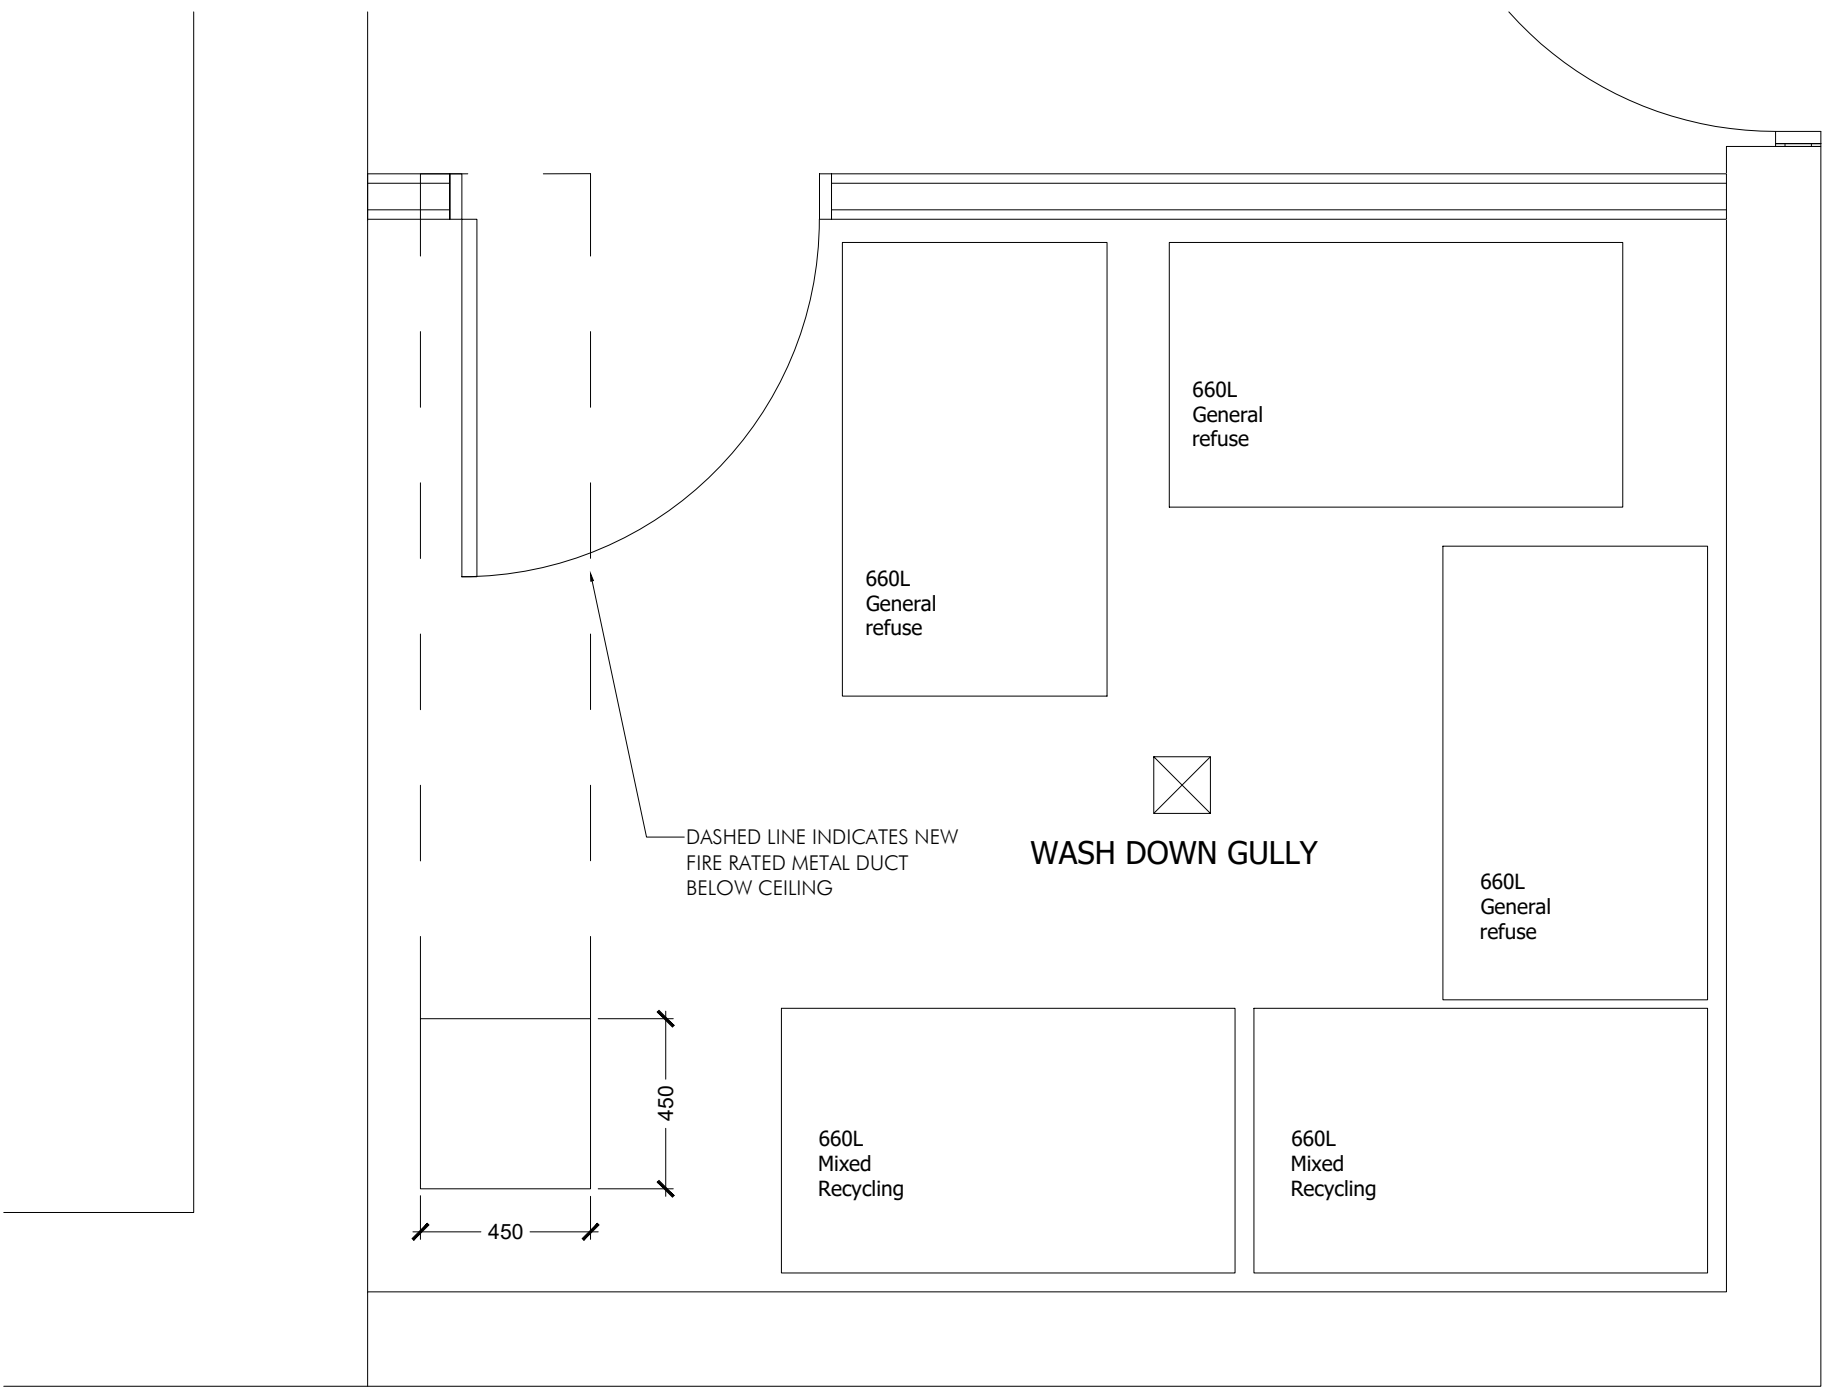

PROPOSED PLAN SECOND FLOOR BIN STORE
SCALE 1:20

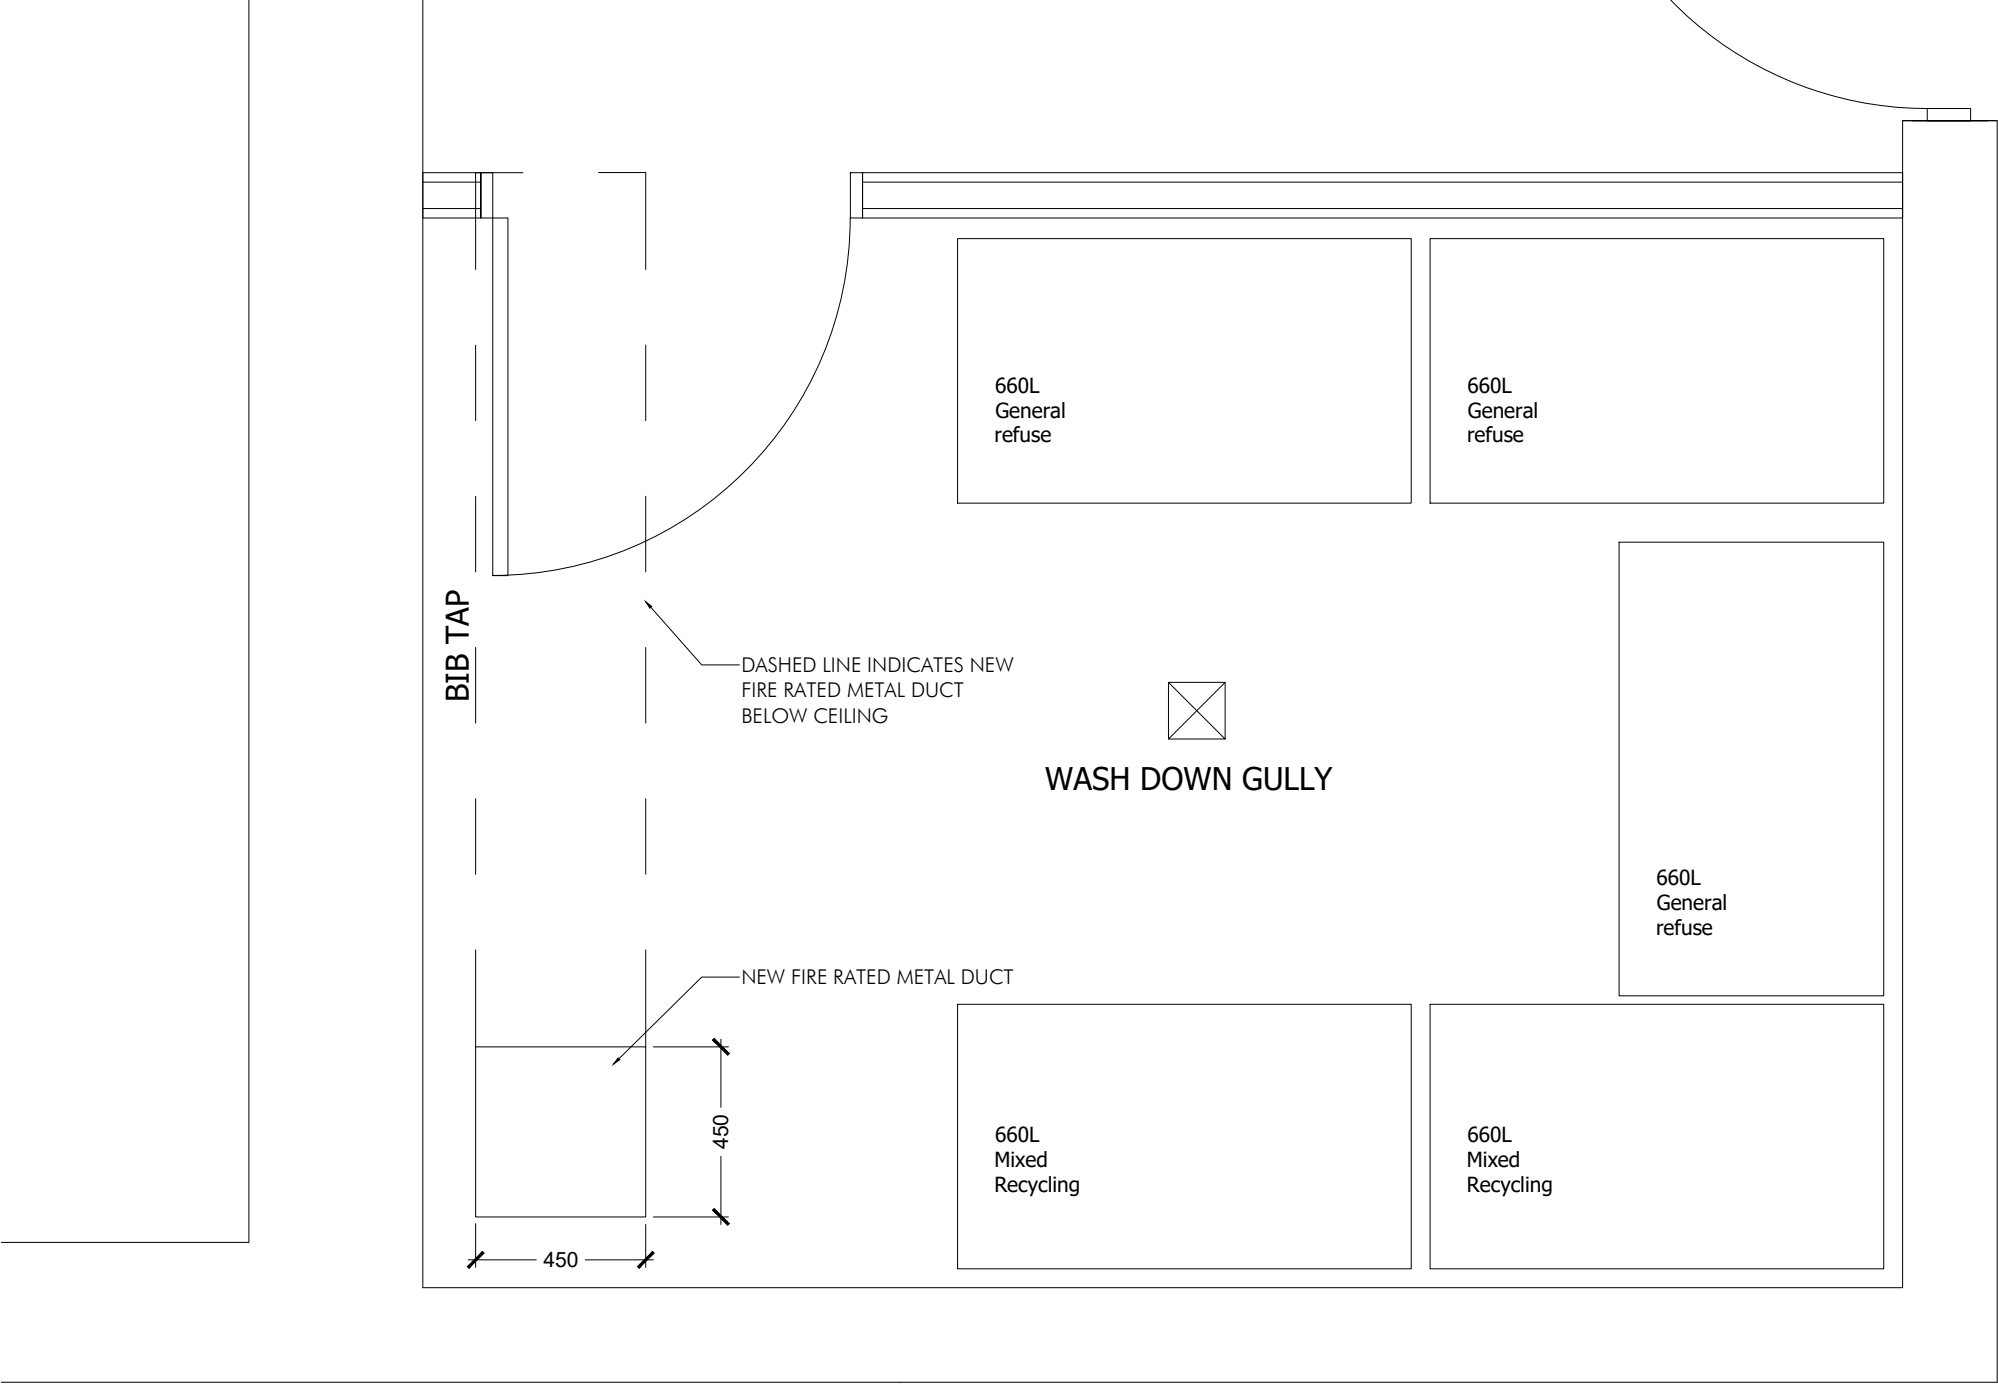

PROPOSED PLAN FOURTH FLOOR BIN STORE
SCALE 1:20


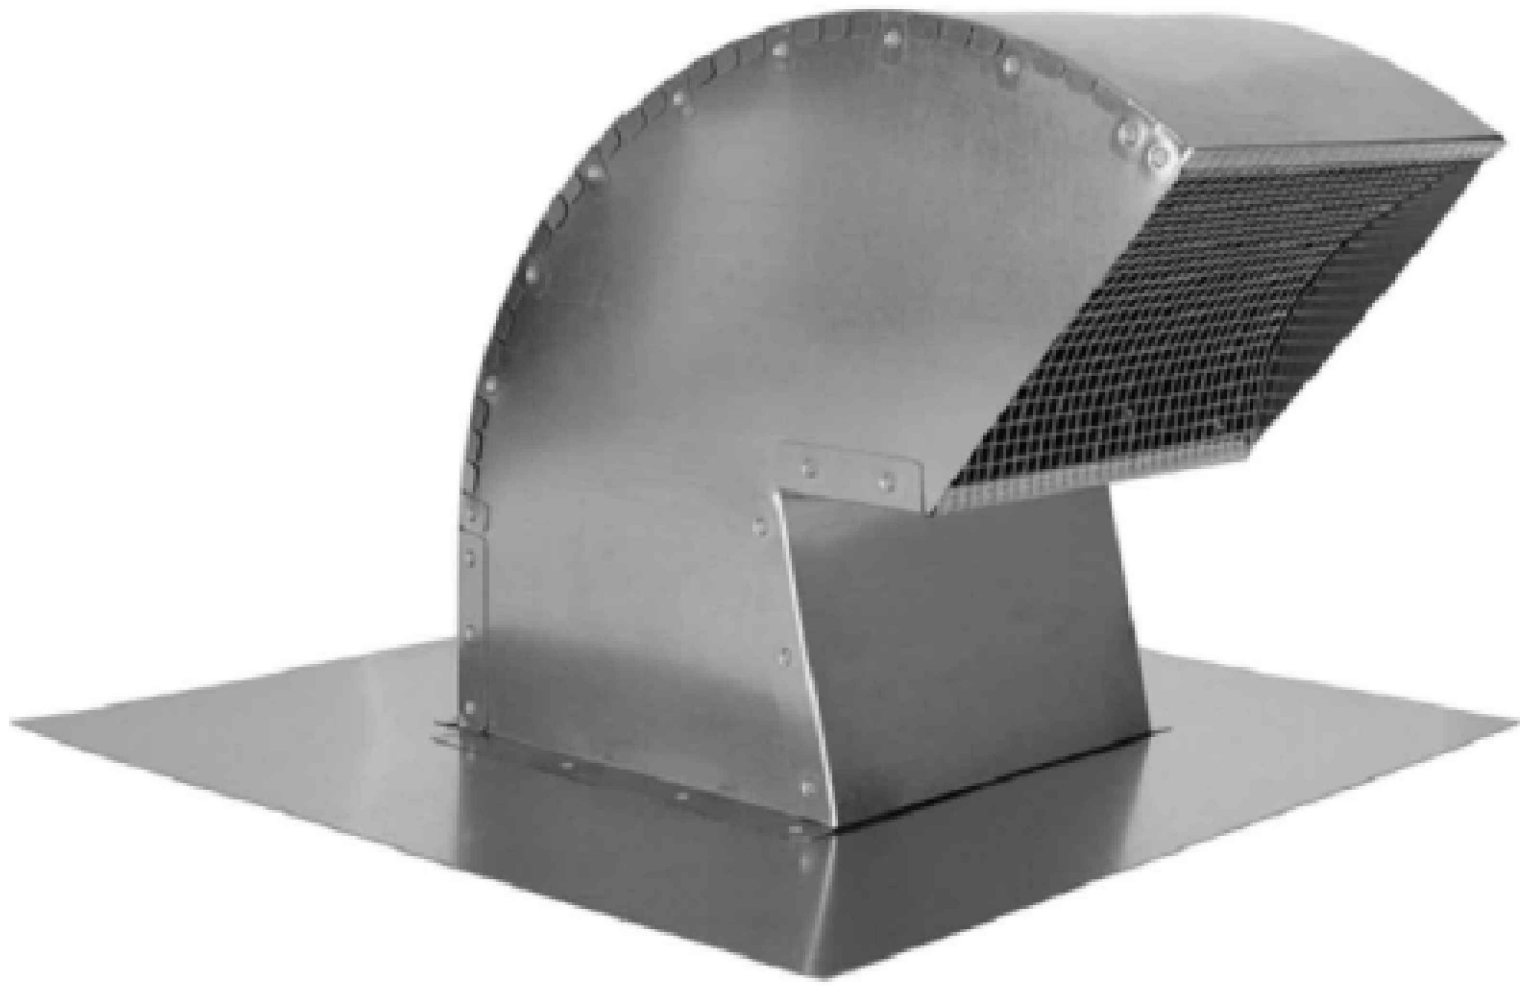


IMAGE SHOWING PROPOSED ROOF TERMINAL
FOR BIN STORE LOBBY VENTILATION SHAFT
IMAGE PROVIDED BY TACE

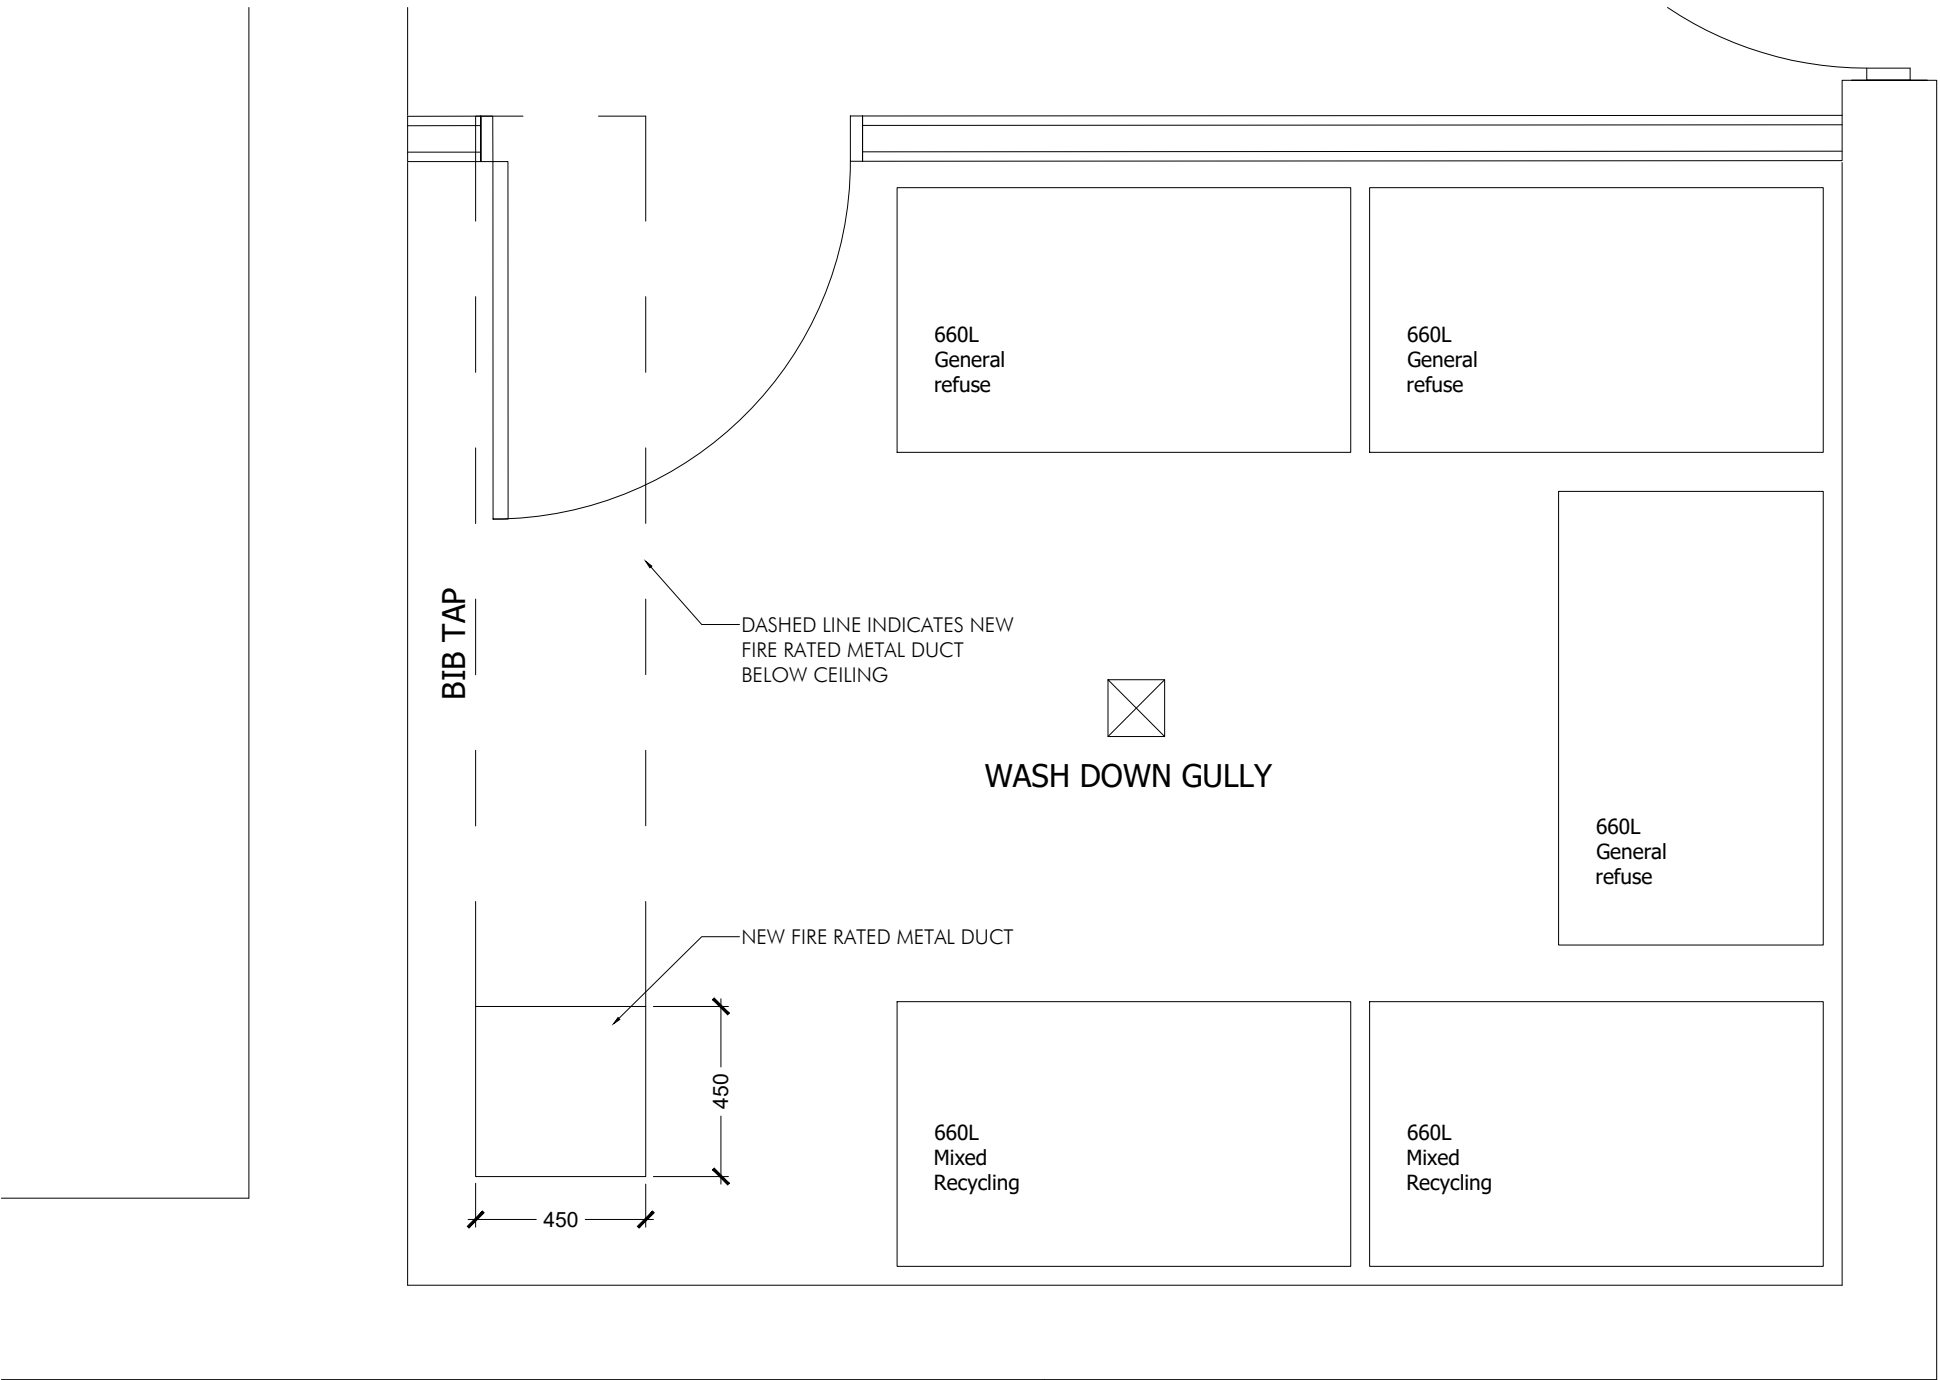

PROPOSED PLAN FIFTH FLOOR BIN STORE
SCALE 1:20

DMG DRAWN		DRAWN REVISION		24.05.21 DATE		VER	
PROJECT MEDLOCK VICTORIA MILL MILES PLATTING				 ALLISON PIKE ARCHITECTS & DESIGNERS			
TITLE BIN STORE VENTILATION SHAFT PROPOSED PLANS							
SCALE VAR@ A1							
JOB No MED02		DRAWING No AP502		REV -		7 Buxton Road West, Disley, Stockport, Cheshire, SK12 2AE. Website: www.allisonpike.com Telephone: 01663 763000 Facsimile: 01663 766772 Email: studio@allisonpike.com	
© Allison Pike Partnership Limited.							