


1. On no account may this drawing be scaled.
2. Any discrepancy to be reported to the Contract Administrator immediately
3. The Contractor must check all dimensions on site prior to placing work in hand and/or ordering any materials or work.
4. This drawing is copyright of property/sign ltd
via studio_neo

it may not be reproduced, or part reproduced without the express consent of property/sign

- ☐ PRELIMINARY FOR APPROVAL
- ☐ AGREED LAYOUT -SIGNED OFF
- ☒ PLANNING DRAWING
- ☐ BUILDING CONTROL DRAWING
- ☐ TENDER DRAWING
- ☐ CONTRACT DRAWING
- ☐ CONSTRUCTION DRAWING
- ☐ AS-BUILT DRAWING

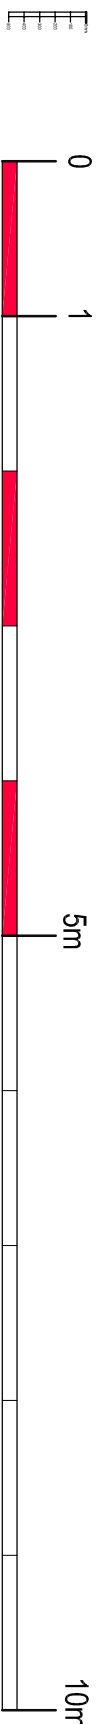

Drawing Title	PROPOSED RCFC
---------------	---------------

Scale	Date
1:50 @ A1	26.07.21
Drawing No.	Revision
2333/L2-04	
Revision Details	

Architects

3 Bridgewater Street
Lymington
Cheshire
WA13 0AB
t. +44(0)1925 752222
e. @studio_neo.co.uk
www.studio_neo.co.uk