

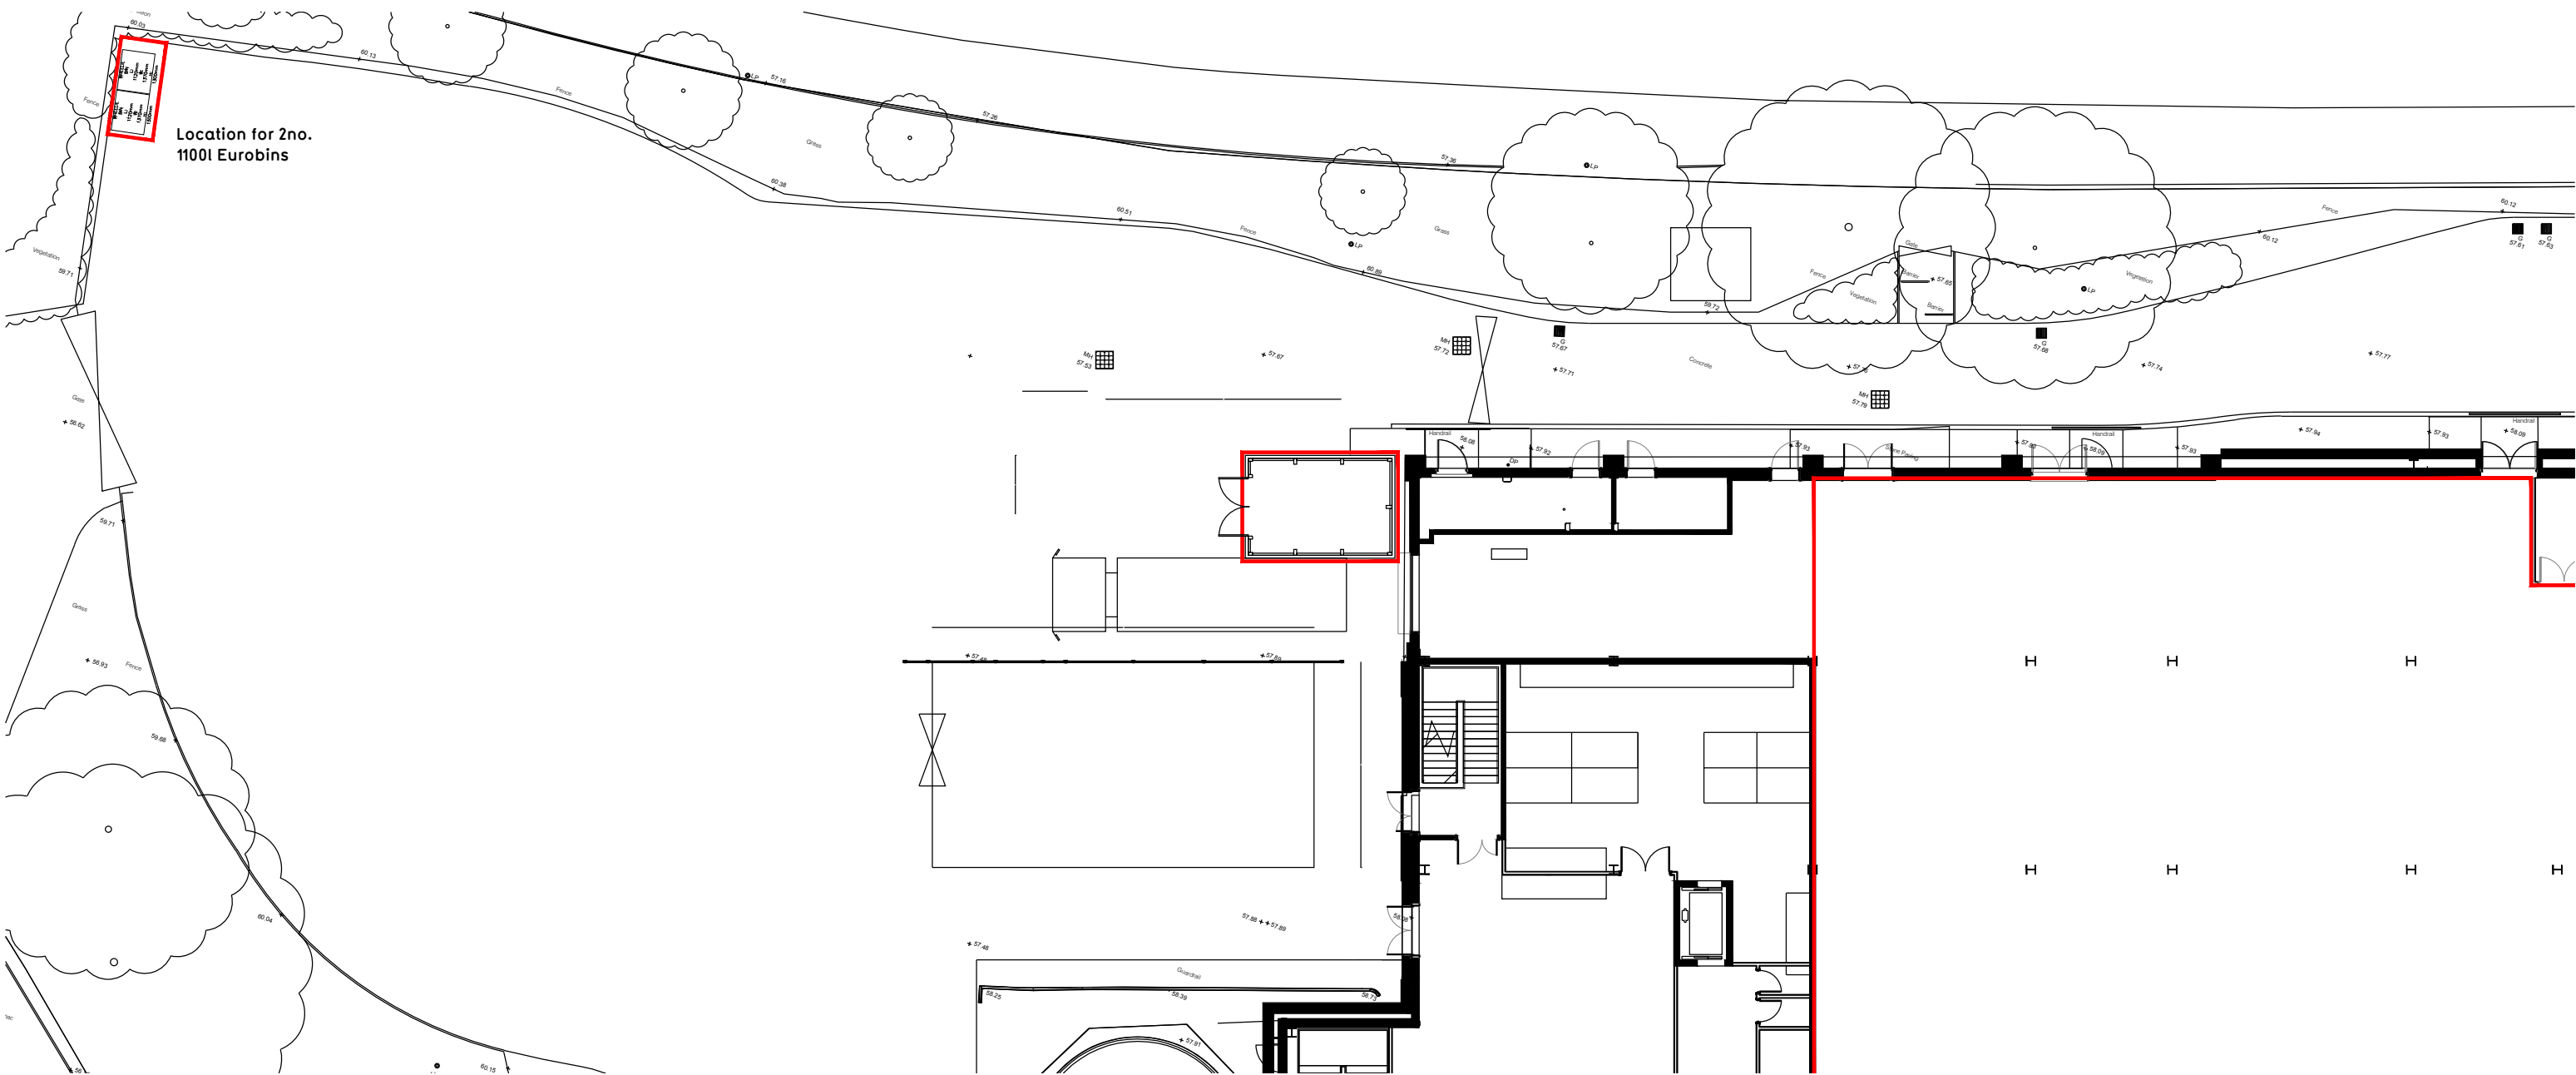


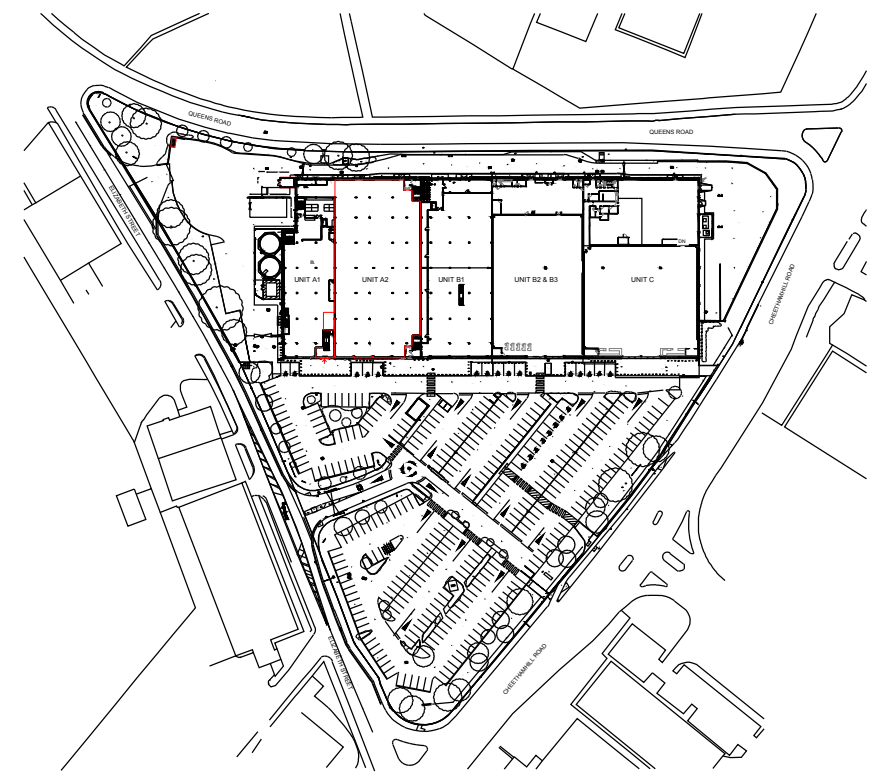

Bin Location Plan - 1:200

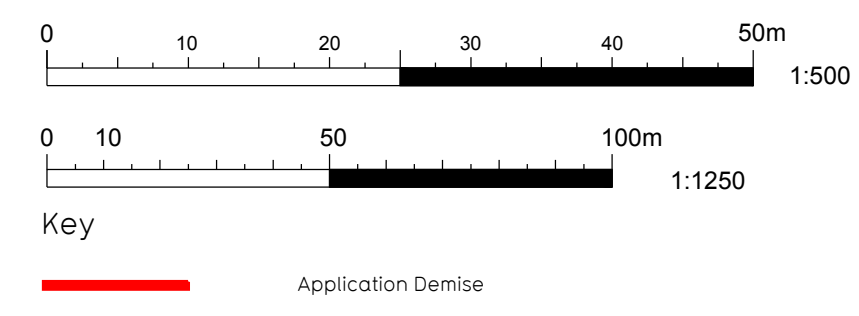

Site Location Plan - Scale 1:2500

Rev	Date	Description	Drawn/	Checked
PROJECT TITLE		DRAWING TITLE		
Manchester Cheetham Hill		Bin Storage Location Plan		
Manchester Fort Shopping Park, Manchester, M8 8EP				
DRAWN / CHECKED		DATE	SCALE	JOB No
SS/EK		28.04.21	A3 @ 1:500/1250	1132
DRAWING PURPOSE		DRAWING No		
TOWN PLANNING APPLICATION		106		
		Rev		



Pure Gym Ltd
Town Centre House
The Merrion Centre
Leeds
LS2 8LY

e: architecture@puregym.com
t: 0113 285 8787
w: www.puregym.com