


REVISION	DATE	DESCRIPTION
-	15.04.21	DRAFT ISSUE
-	06.05.21	PLANNING ISSUE

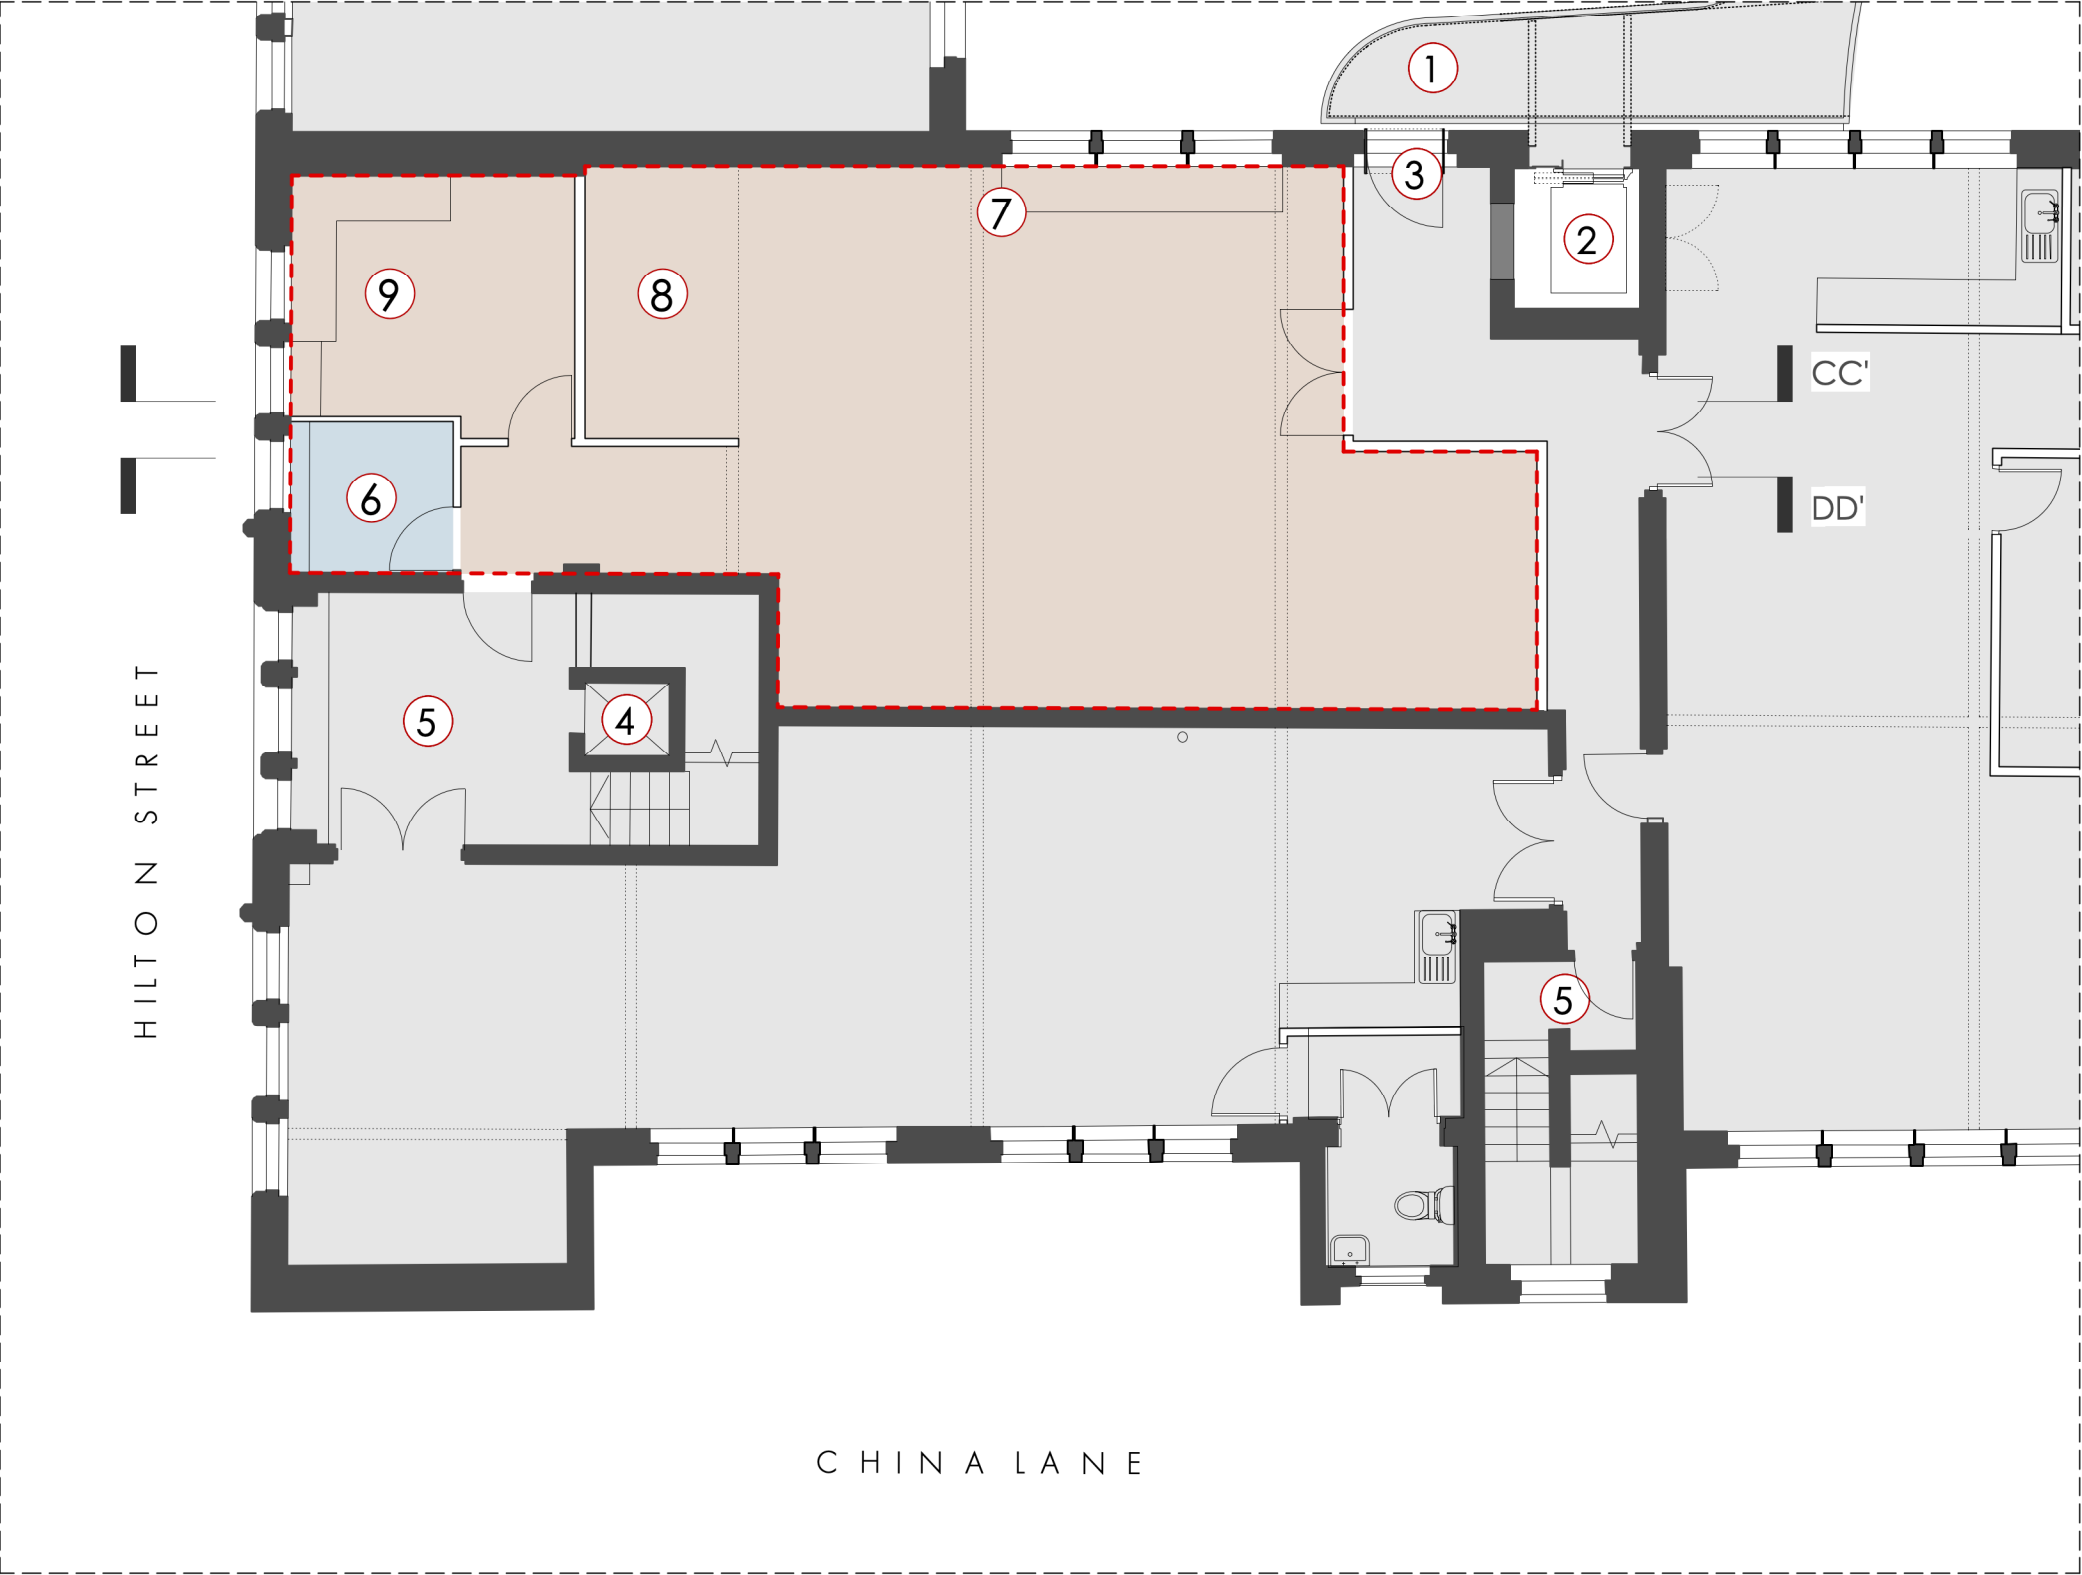

PLAN KEY

APPLICATION BOUNDARY LINE

AREA NOT SUBJECT OF THIS APPLICATION
SEE APPLICATIONS No.s **126286/LO/2020, 122935/LO/2019 & 123242/FO/2019**

OFFICE SPACE

TOILETS

EXISTING BRIDGE LINK

EXISTING LIFT

EXISTING ENTRANCE DOORS / ACCES TO BRIDGE LINK

EXISTING RISER IN REDUNDANT GOODS LIFT SHAFT


EXISTING ESCAPE STAIR

EXISTING TOILET CUBICLES

EXISTING BENCH

EXISTING MEZZANINE LEVEL ABOVE

EXISTING KITCHENETTE

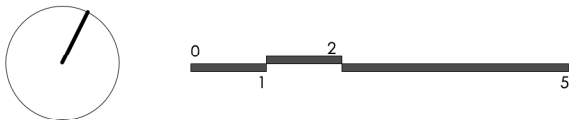

PLANNING

OMIArchitects

31 Blackfriars Road, Salford, Manchester, M3 7AQ
+44(0)161 832 3242 / info@omiarchitects.com / www.omiarchitects.com

PROJECT	FOURWAYS HOUSE				
DRAWING	FIFTH FLOOR - EXISTING PLAN				
DATE	APR' 21	DRAWN BY	KT	SCALE	1:100@A3
JOB NO.	1412	DWG.NO.	L 2230		

FOURWAYS HOUSE, FIFTH FLOOR
EXISTING PLAN

1.100 @ A3