drawing to scale @ A0

**EXISTING/ DEMOLITION: GROUND FLOOR PLAN**
SCALE 1:50

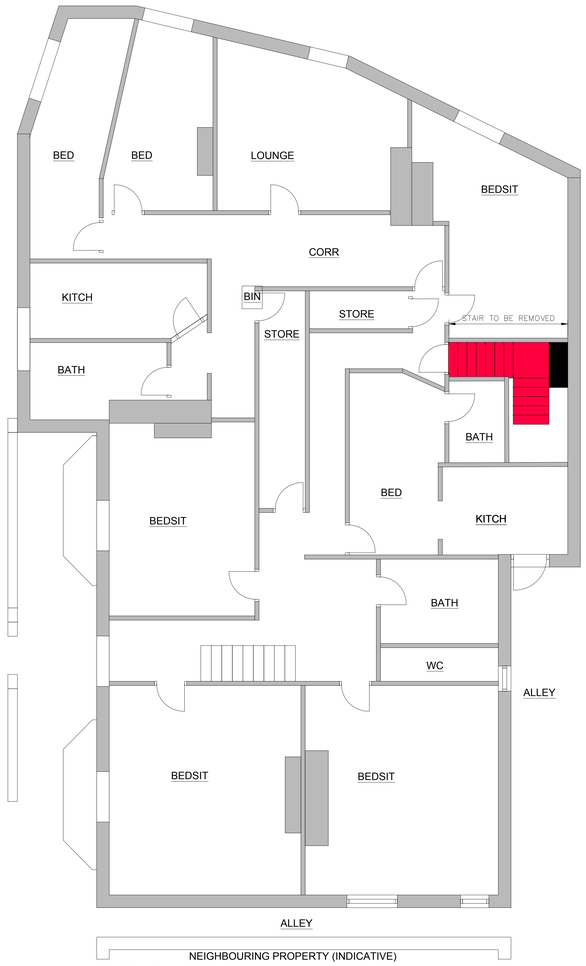


**EXISTING/ DEMOLITION: FIRST FLOOR PLAN**
SCALE 1:50

NOTE: THE PROPOSED WORK SCOPE DOES NOT AFFECT THE ROOF PLAN

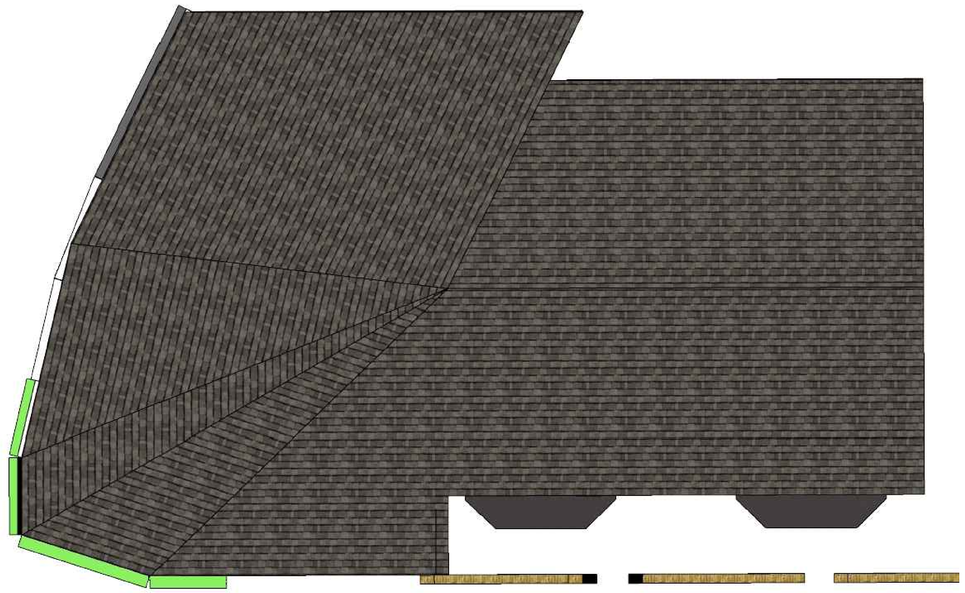

**EXISTING: ROOF PLAN**
SCALE 1:50

**EXISTING: SECTION A-A**
SCALE 1:50

**EXISTING: FRONT ELEVATION**
SCALE 1:50

NOTE: THE PROPOSED WORK SCOPE DOES NOT AFFECT THIS ELEVATION

**EXISTING: BACK ELEVATION**
SCALE 1:50

NOTE: THE PROPOSED WORK SCOPE DOES NOT AFFECT THIS ELEVATION

**EXISTING: SIDE ELEVATION**
SCALE 1:50

GENERAL NOTES:
- DO NOT SCALE FROM DRAWINGS
- DIMENSIONS TO BE CHECKED ON SITE
- DIMENSIONS IN MILLIMETERS & LEVELS IN METERS UNLESS NOTED OTHERWISE
- ALL WORKS MUST BE CARRIED OUT TO THE SATISFACTION OF LOCAL AUTHORITY BUILDING CONTROL OFFICER IN ACCORDANCE WITH CURRENT BUILDING REGULATIONS
- DRAWINGS PRODUCED FOR THE PURPOSE BUILDING REGULATIONS APPROVALS AND DO NOT CONSTITUTE FULL WORKING DRAWINGS.
- THIS DRAWING MAY NOT BE COPIED WITHOUT WRITTEN CONSENT

**KEY (GENERAL)**

- EXTENT OF EXISTING
- EXTENT OF NEW WORK AND/ OR ALTERATION
- EXTENT OF DEMOLITION AND/ OR ALTERATION
- SECTION / ELEVATION
- DETAIL (SEE DETAIL SHEET)
- DENOTES DOOR WITH VISION PANEL
- 1000* ALL DIMENSIONS WITH "*" SUFFIX ARE APPROXIMATE AND NEED TO BE SITE MEASURED

REVISIONS (C)

1. INDICATE WINDOWS REVISED

**ISSUED FOR PLANNING**

ARCHITECTURAL REFERENCE DRAWINGS

M19 3DL/A001 - SITE LOCATION PLAN (A4)
M19 3DL/A002 - EXIST/ DEMO GENERAL ARRANGEMENT (A0)
M19 3DL/A003 - PROPOSED GENERAL ARRANGEMENT (A0)

0 1000 2000 3000 4000 5000 mm
SCALE 1 : 50

FORENA BUSINESS GROUP

**PROJECT TITLE:**
NEW SHOP FRONT & R/S TO RE-CONFIGURED RETAIL UNIT

**DRAWING TITLE:**
**EXIST/ DEMO GENERAL ARRANGEMENT**

**ADDRESS:**
795-797 STOCKPORT ROAD, LEVENSHULME, MANCHESTER, M19 3DL

# M19 3DL /A 002

DATE: 17-02-2020 REV: C