


FOR PLANNING

NOTES

This drawing to be read in accordance with the specification/Bills of Quantities and related drawings.

No Dimensions to be scaled from this drawing. All stated dimensions to be verified on site and SMASHBOX to be notified of any discrepancies.

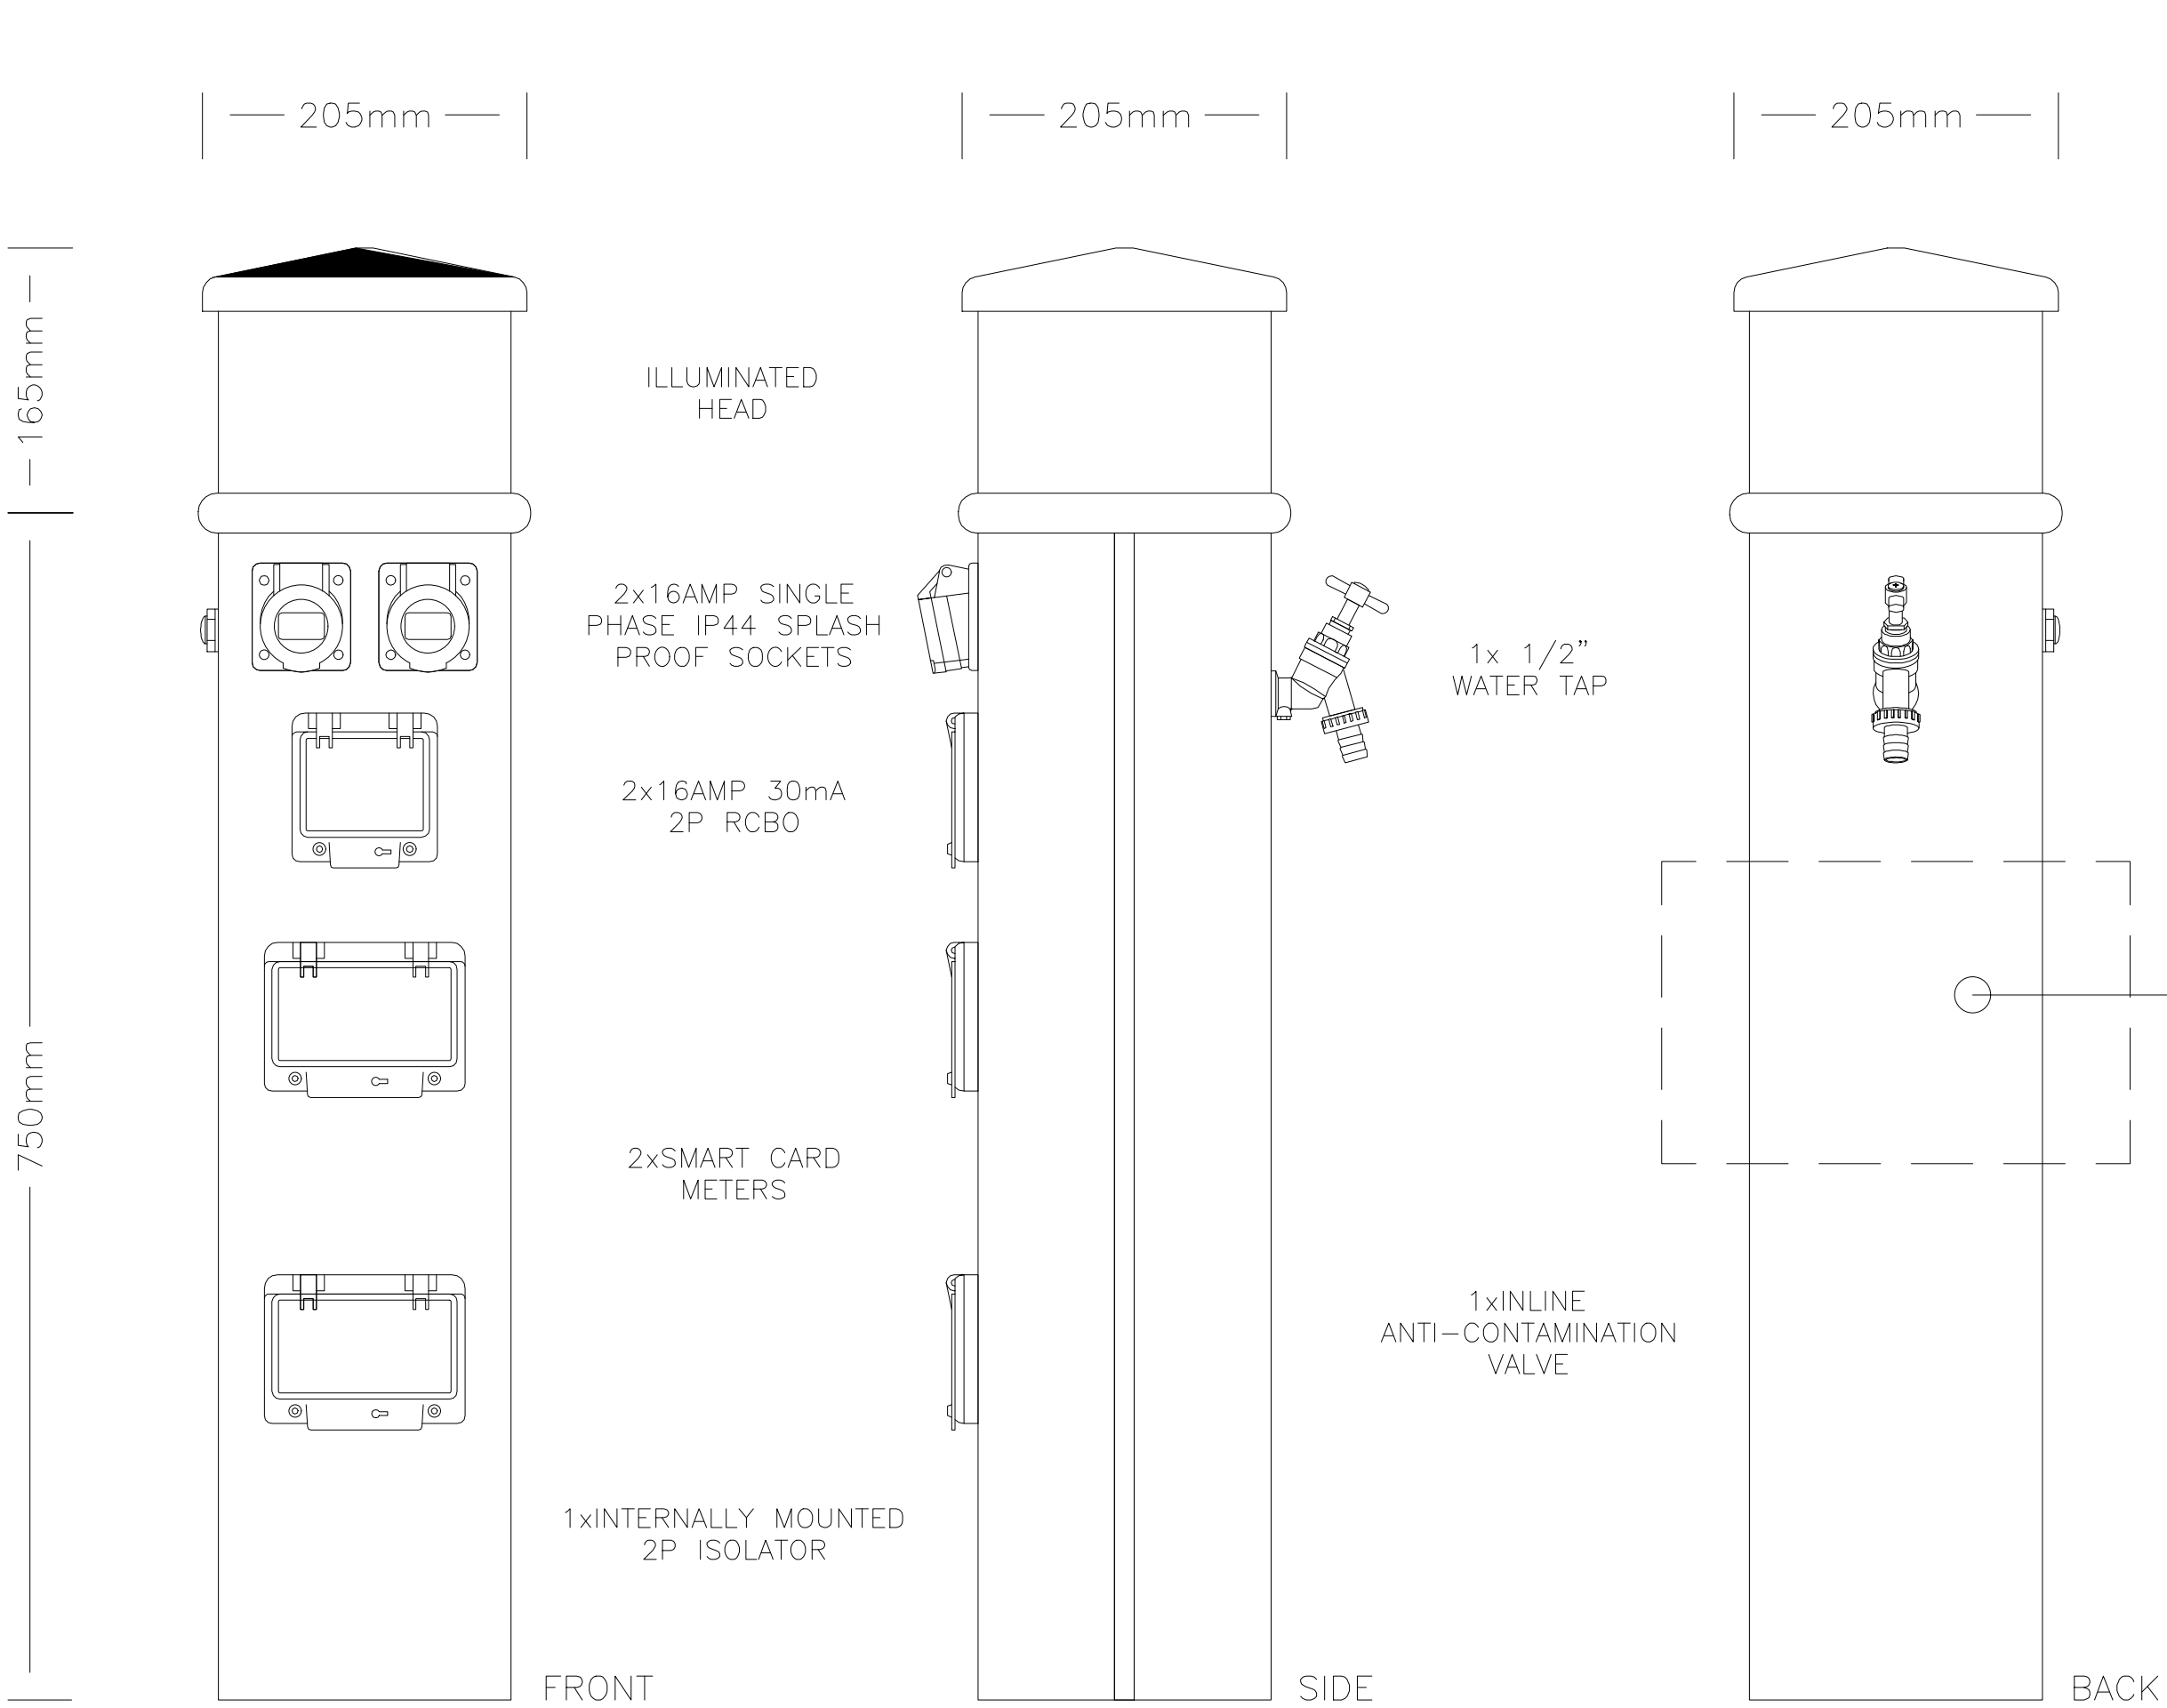


750mm CLASSIC SERVICE BOLLARD
2x16AMP SINGLE PHASE IP44 SPLASH PROOF SOCKETS
2xSMART CARD METERS
1x 1/2" WATER TAP
1xINLINE ANTI-CONTAMINATION VALVE
1xPHOTO-CELL CONTROLLED ILLUMINATION








SLATE BLACK FINISH

INDICATIVE SIGNAGE
(MOUNTED TO SERVICE PILLAR)

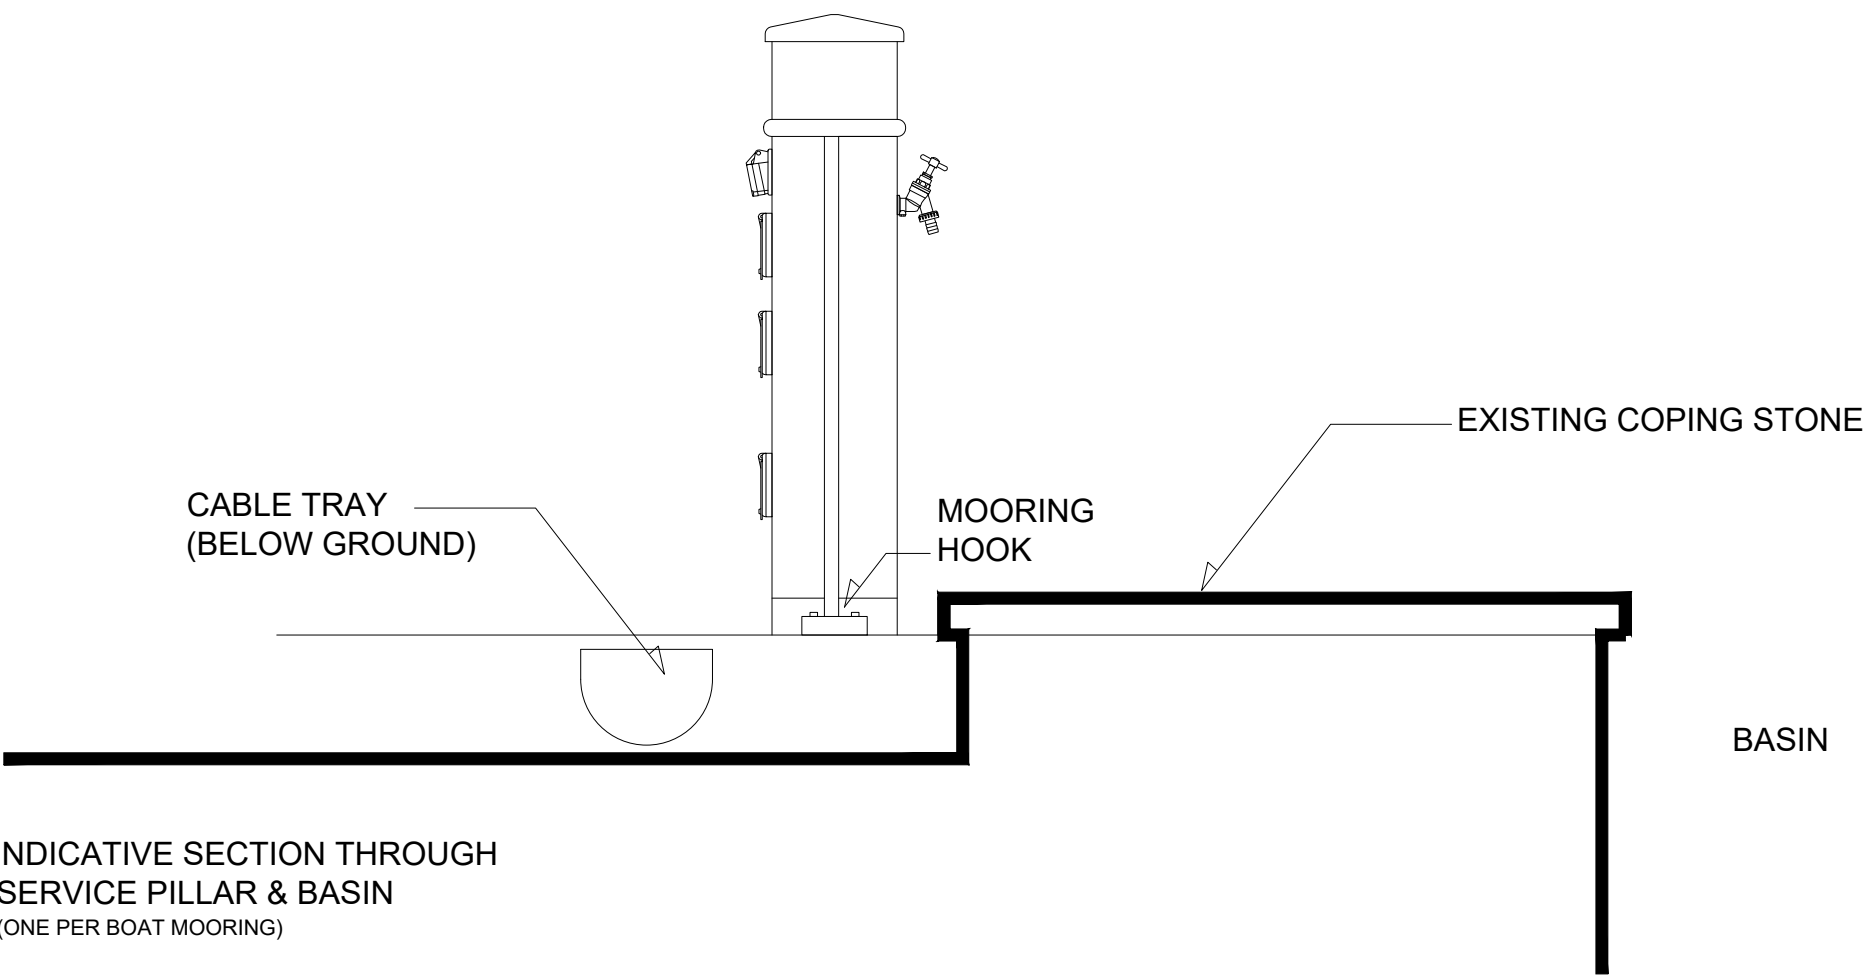


INDICATIVE SERVICE PILLAR
(ONE PER BOAT MOORING)

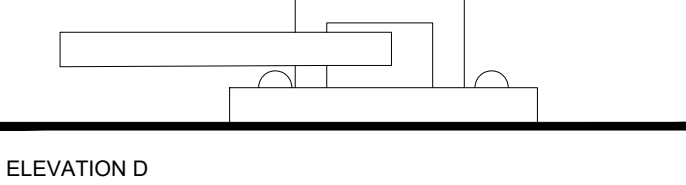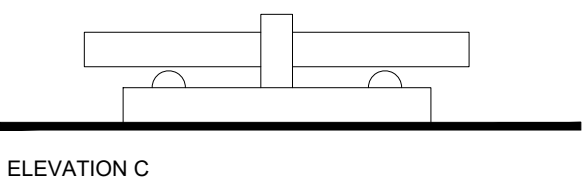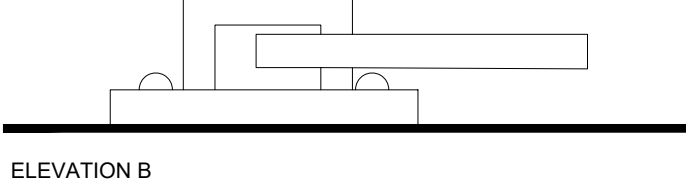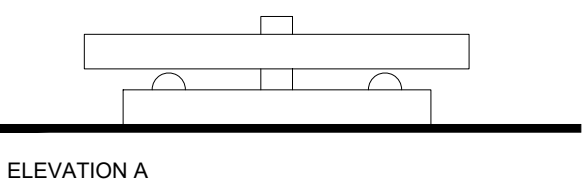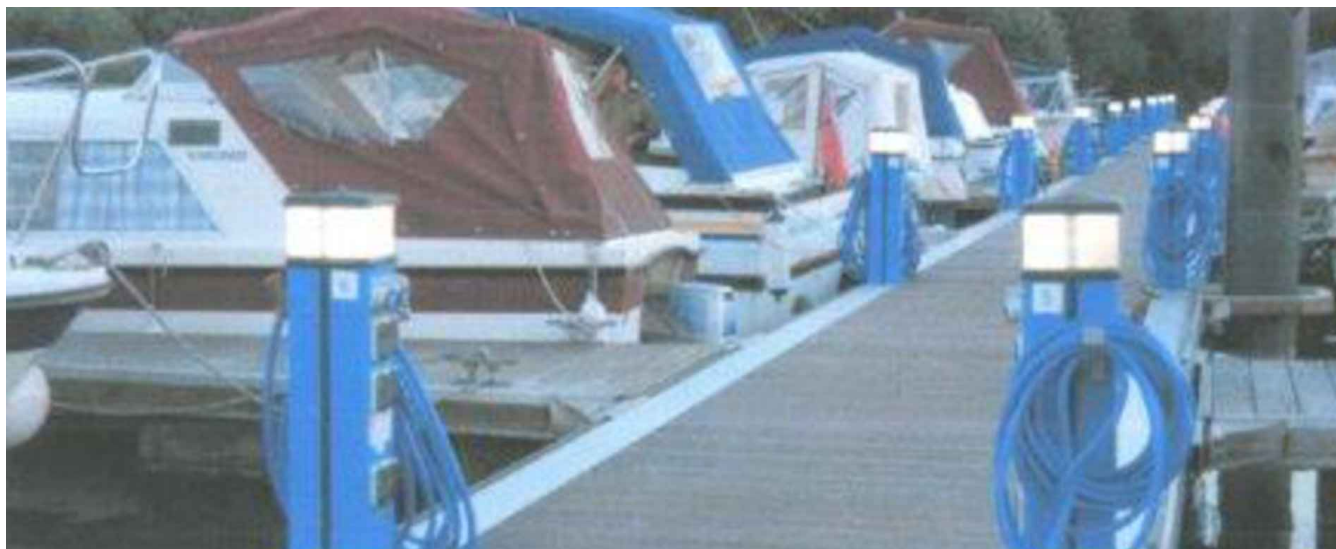


INDICATIVE MOORING HOOP
APPROX. 66mm DIAMETER 1:1
(TWO PER BOAT, FIXINGS TO ENGINEER'S DESIGN & SPECIFICATION)

INDICATIVE MOORING HOOP
APPROX. 66mm DIAMETER
(TWO PER BOAT, FIXINGS TO ENGINEER'S DESIGN & SPECIFICATION)

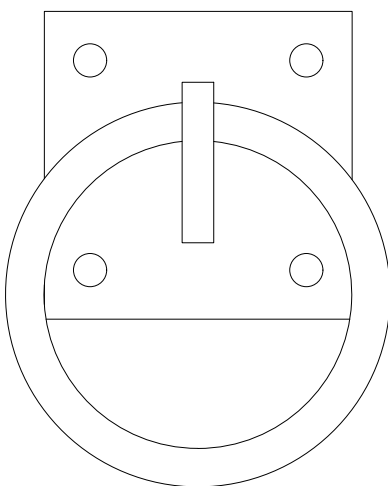

INDICATIVE MOORING HOOP
APPROX. 66mm DIAMETER
(TWO PER BOAT, FIXINGS TO ENGINEER'S DESIGN & SPECIFICATION)
PLAN 1:1

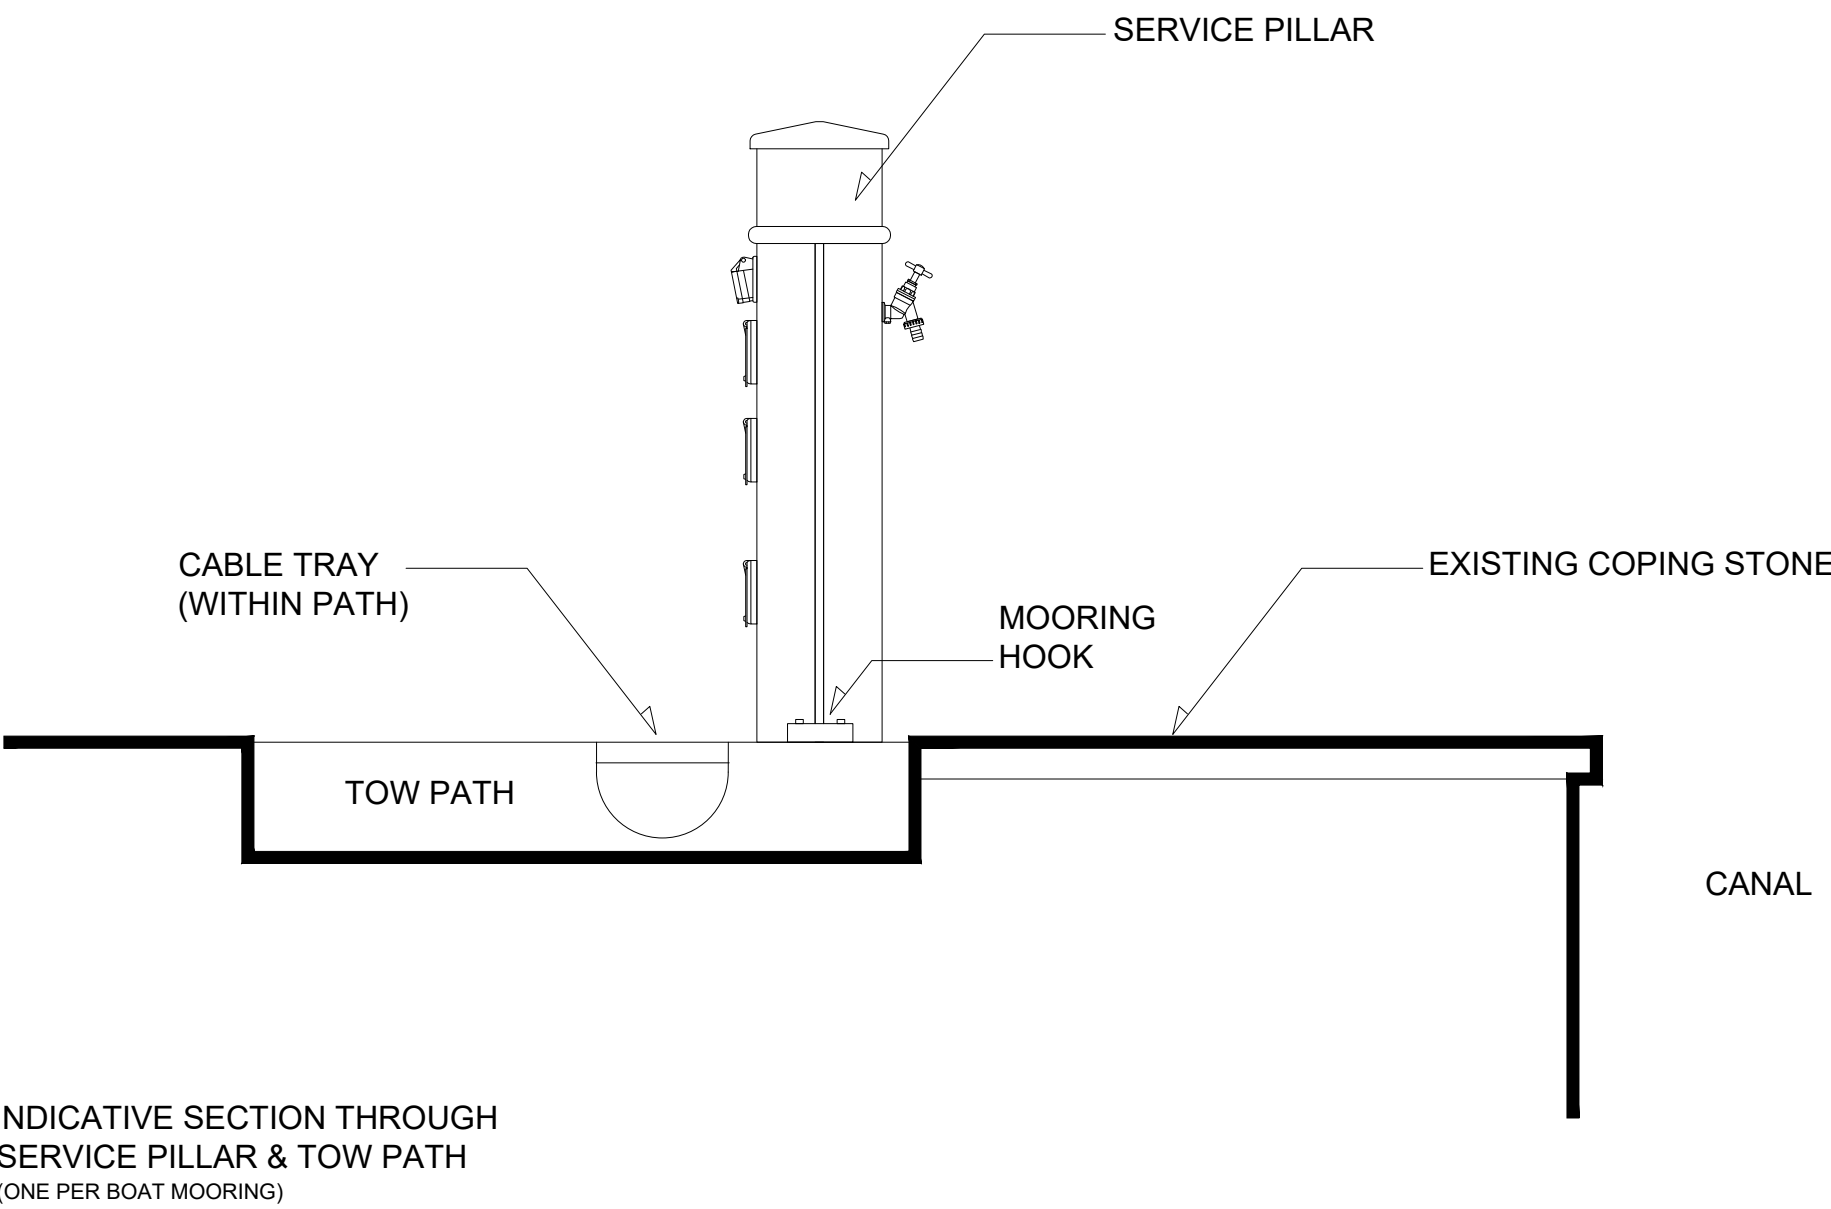

FOR PLANNING

Project
**POTATO WHARF
BRIDGEWATER CANAL**

Title
**DETAIL OF SERVICE PILLAR,
INDICATIVE SIGNAGE &
MOORING HOOPS**

Scale RTD @ A1	Date AUGUST 2019
Drawn SB	Checked -
Drawing Number 6612_PL04	Revision B

SMASHBOX

97 Alderley Road | Wilmslow | Cheshire | SK9 1PT
T. 01625 466 557 E. hello@smashboxarchitecture.com
www.smashboxarchitecture.com