
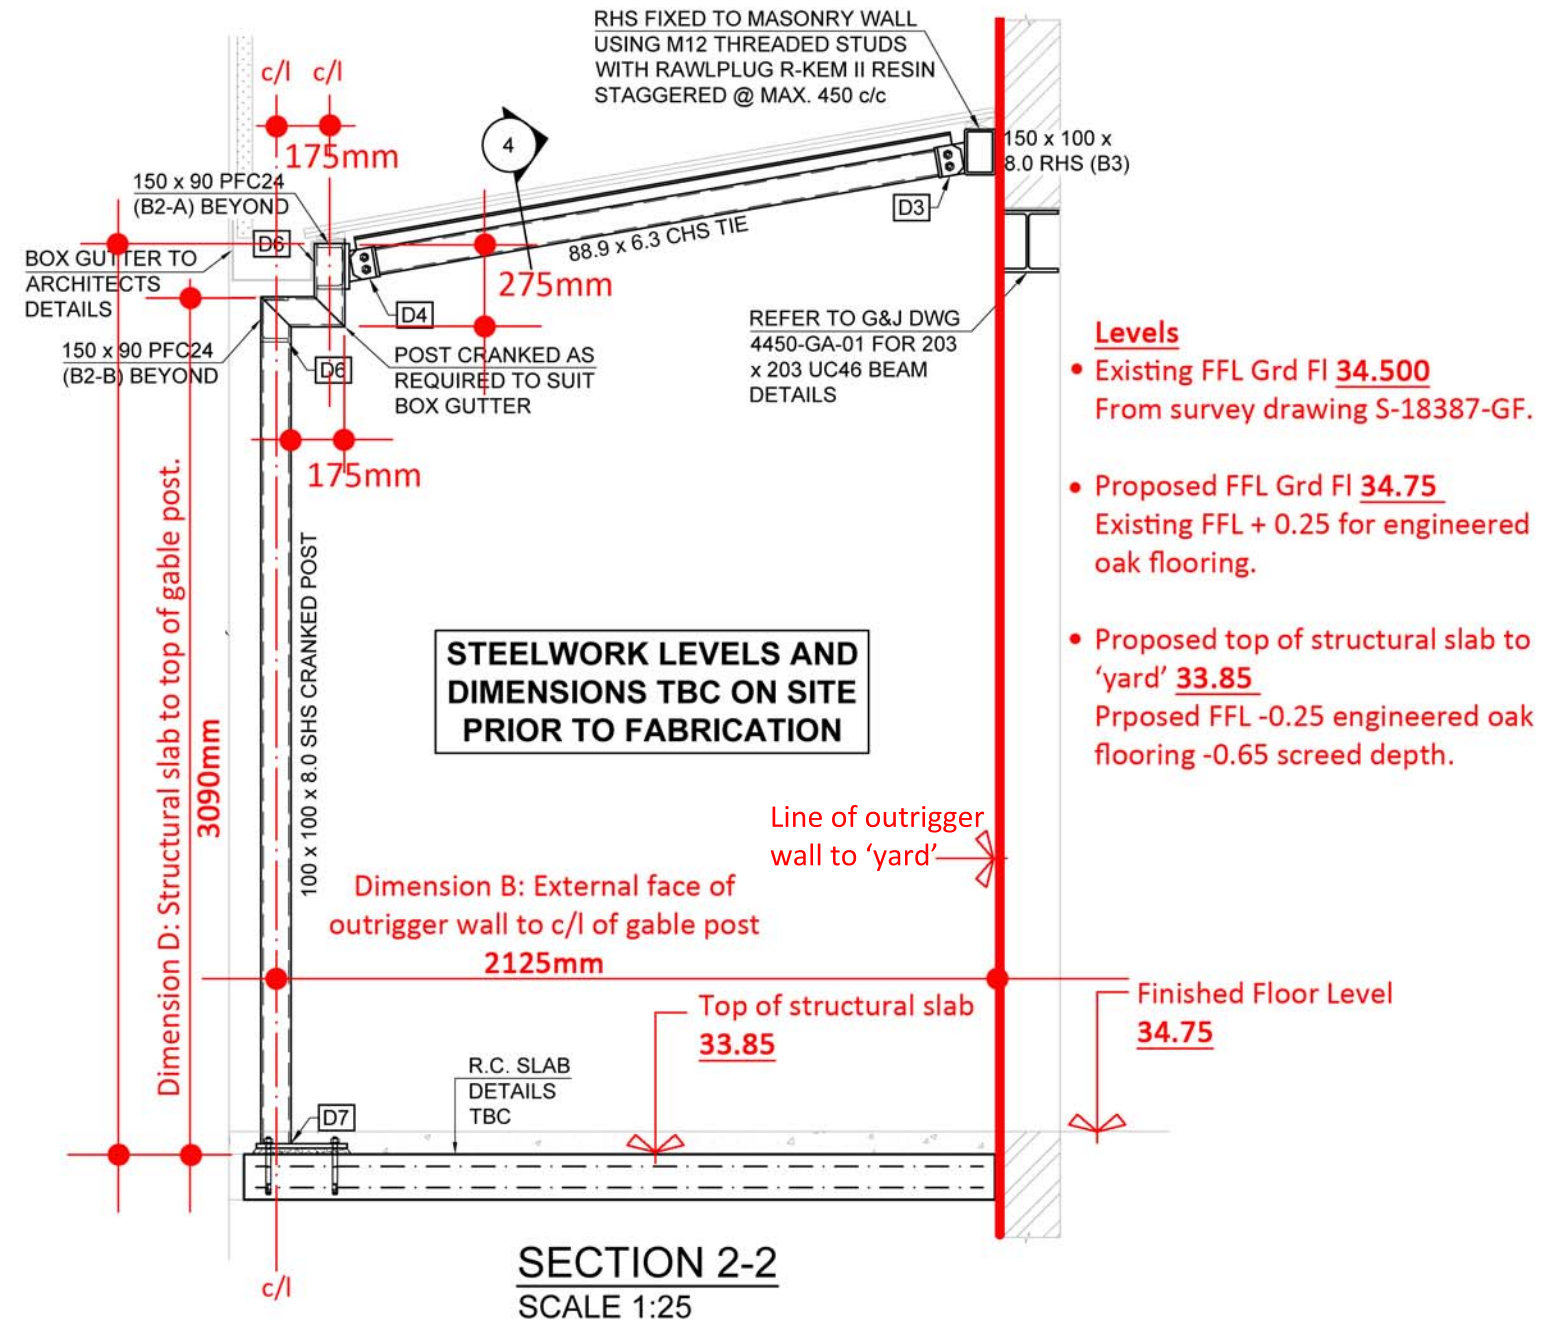


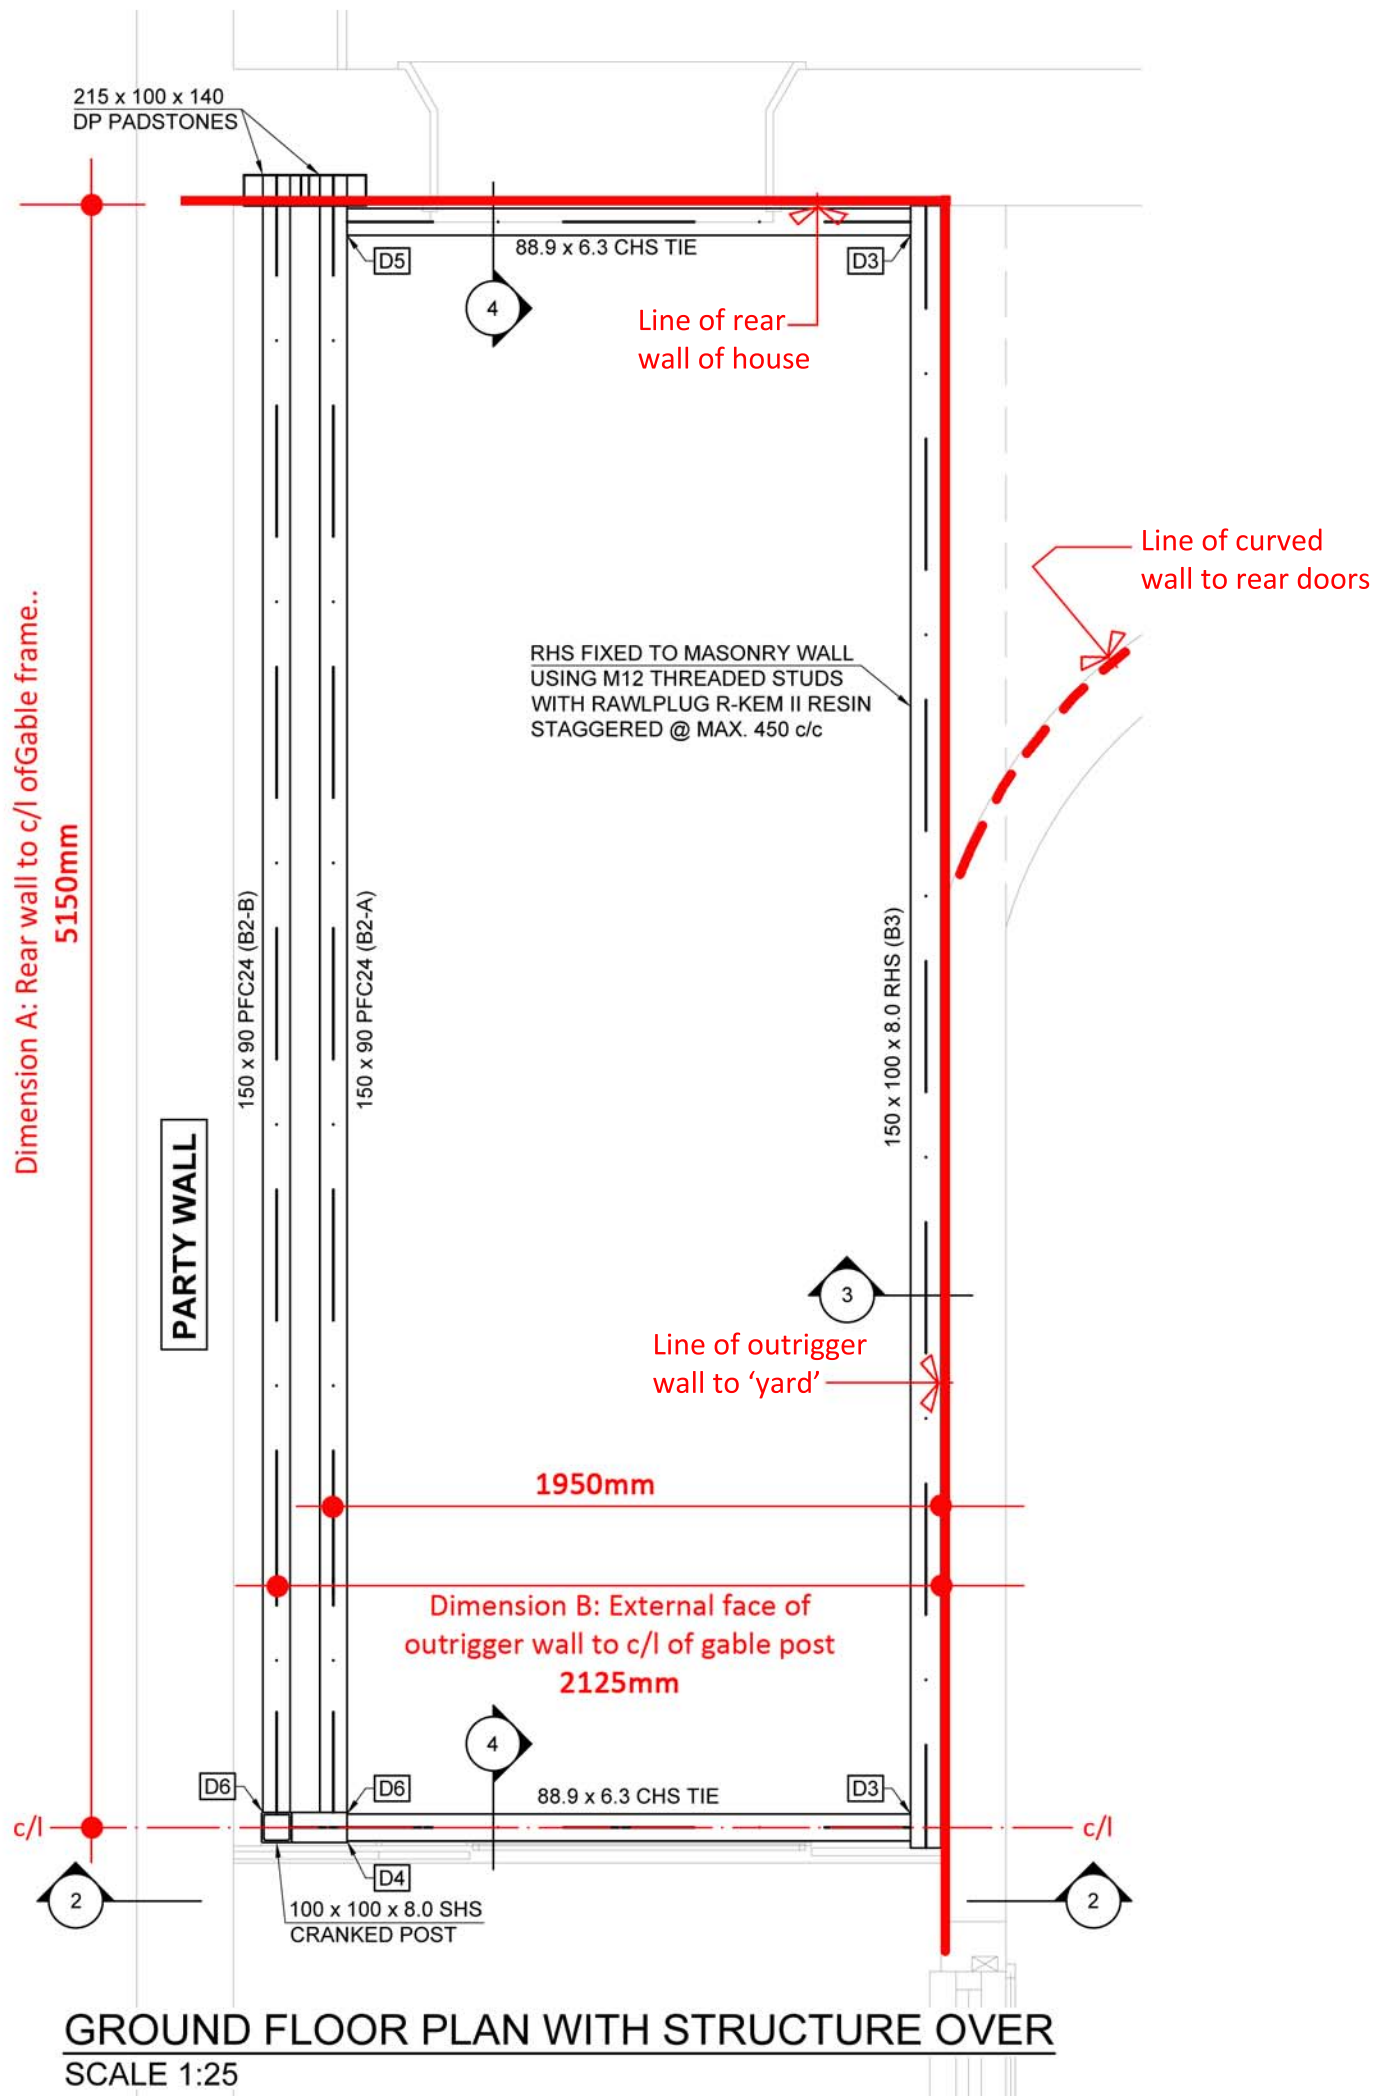

Notes:

- All dimensions are to be crossed checked on site prior to fabrication.
- The existing historic building is not square! Horizontal dimensions and vertical dimensions are to be checked on site prior to fabrication. Outrigger wall and rear wall to be checked for vertical alignment and any necessary amendments are to be agreed with the architect.

3521 13 St Johns Street Manchester for Dr Nilesh Bhatt

Setting Out Drawing for Steelwork (Not to scale)
Drawing Ref SJ-BTP-00-D-DR-A-3521-256