


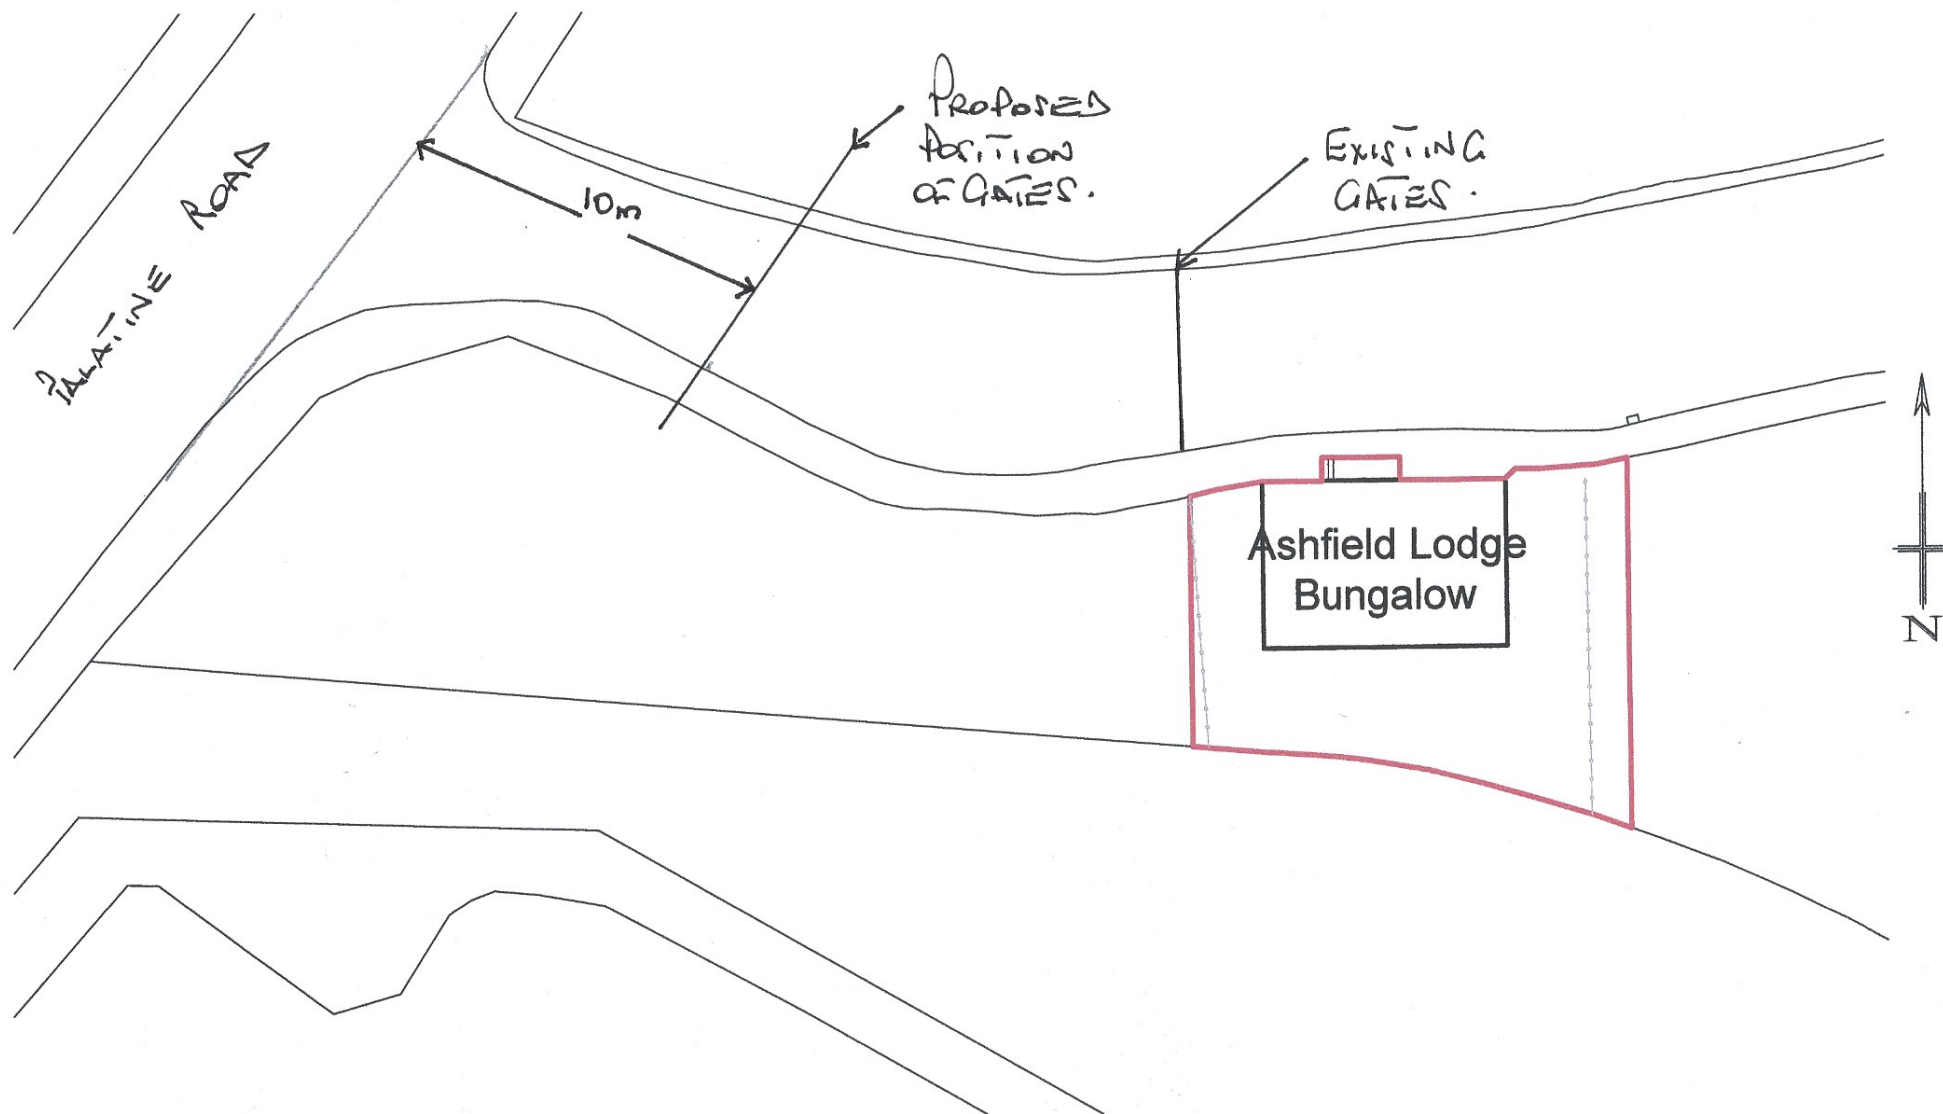

Agreed Bungalow Title and Boundary @ 1:200

Revisions/Comments	Date
Client	02/06/20
Ashfield Lodge Management Co.	Drawn MD
Project title	Approved
Bungalow Sale	Scale 1:200@A3
Drawing title	Job No.
Bungalow Title Plan (Revised)	Dwg. No. 5801