
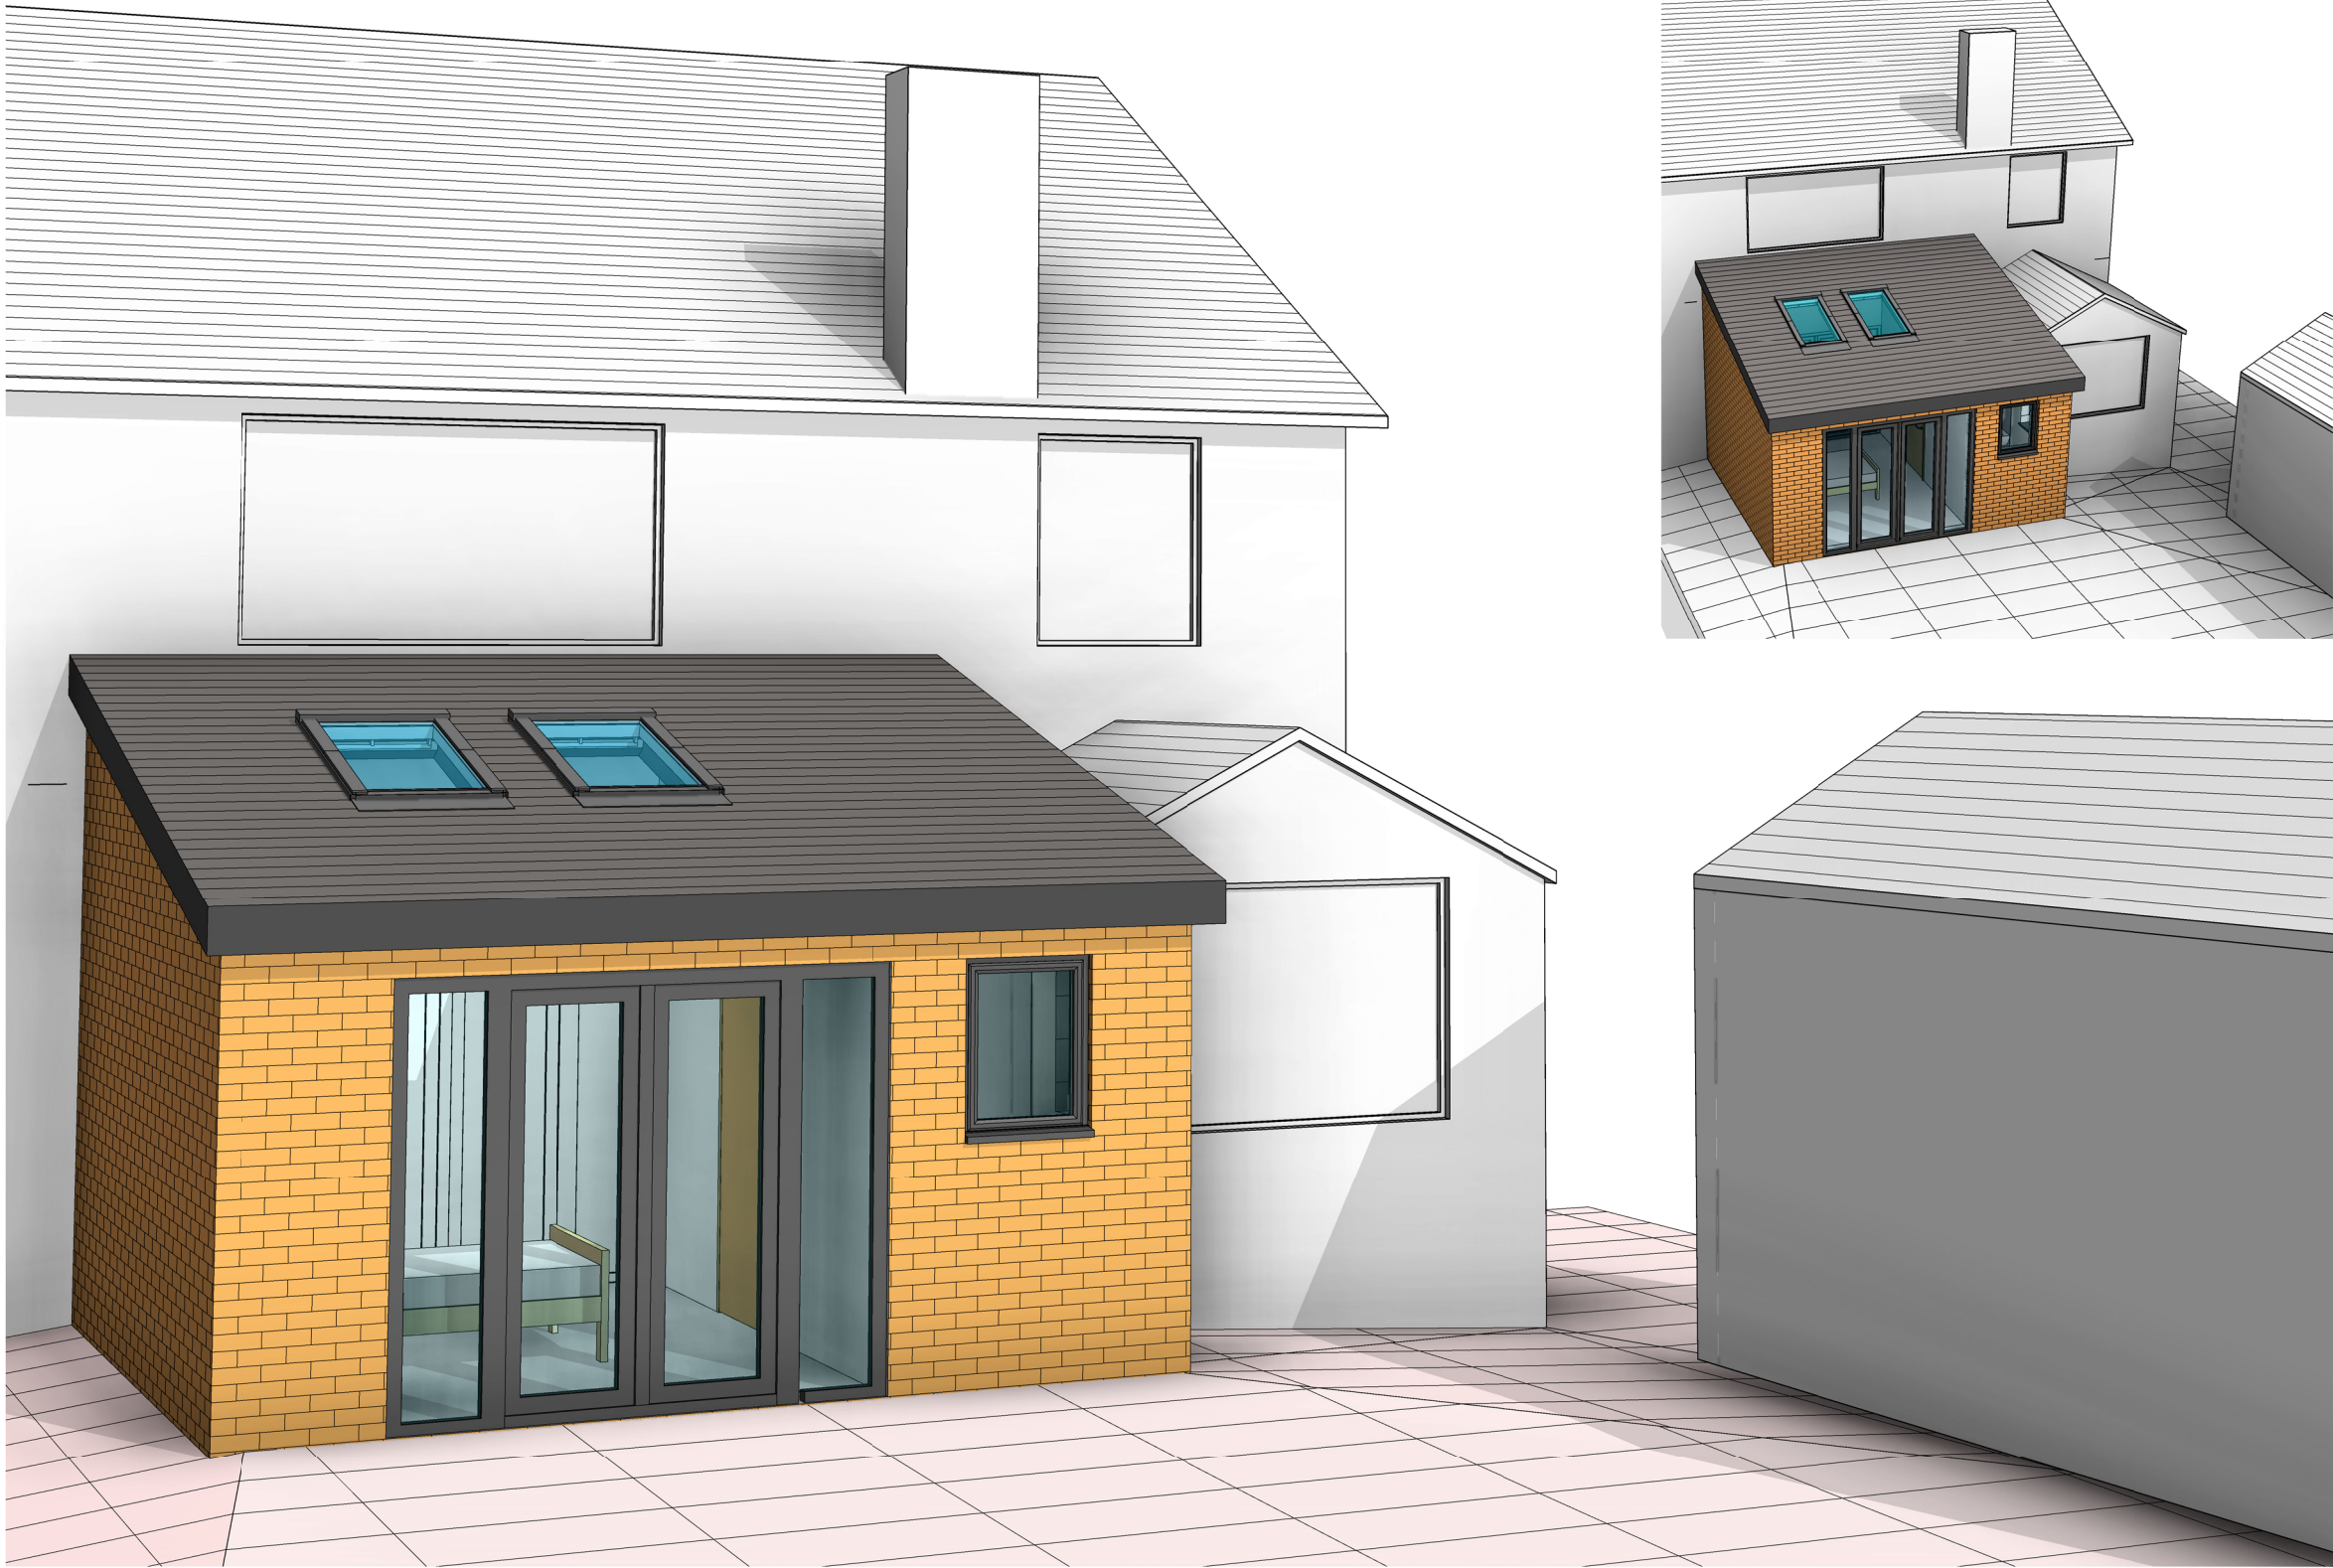


3D View 2

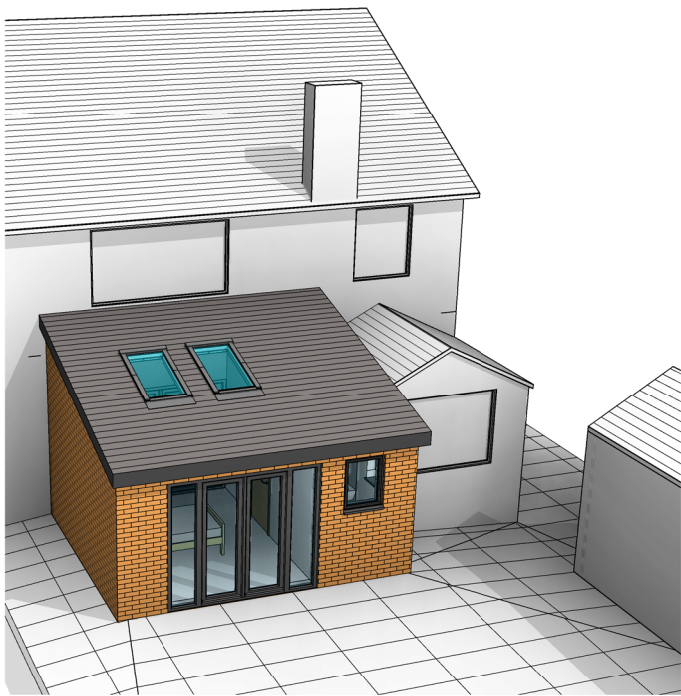

3D View 1

COPYRIGHT © ALL RIGHTS RESERVED BY VIKAS ALYAS LTD. DO NOT SCALE FROM DRAWING. DRAWING INDICATES DESIGN INTENT ONLY. REPORT ANY DISCREPANCIES TO CLIENT / VA LTD. NOT TO BE USED FOR CONSTRUCTION UNLESS STATED SO. TO BE READ IN CONJUNCTION WITH OTHER DRAWINGS OR SPECIFICATION WHERE PROVIDED.

No.	Description	Date
P1	Issue to Planning	20.07.2021

PROJECT		ADDRESS		CLIENT		
Single storey rear extension		104 Birchfields Rd, Manchester M14 6PH		Mr M Rafiq		
		SHEET		Date 09.06.2021	Project number 1111	Scale (@ A3)
Manchester City Council		PURPOSE OF ISSUE		Drawn by VA	DRAWING NUMBER	
Planning		3D View		Checked by VA	A104	REV P1