

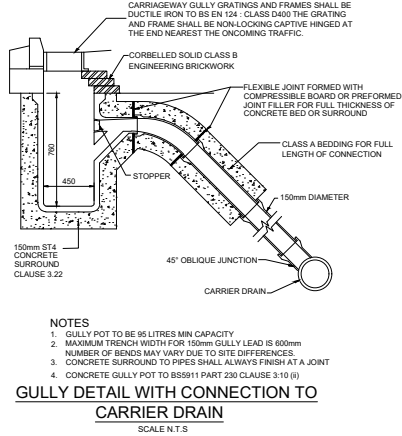
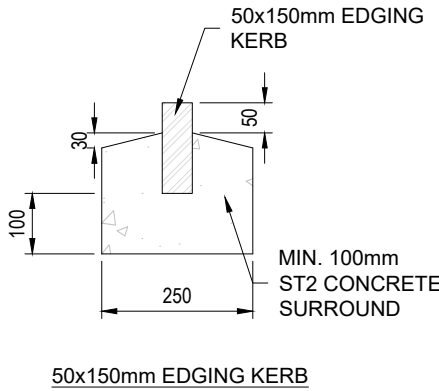
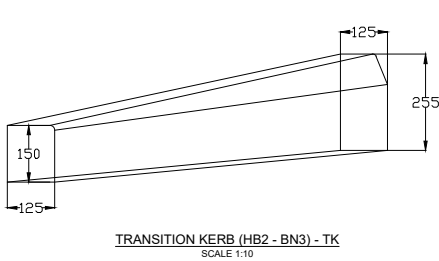
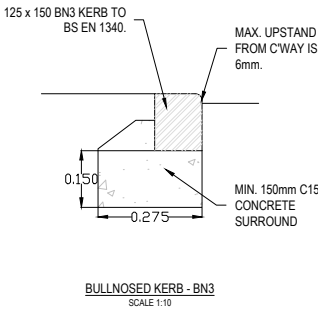
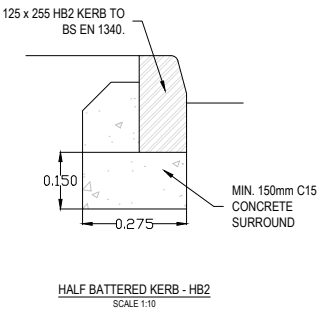


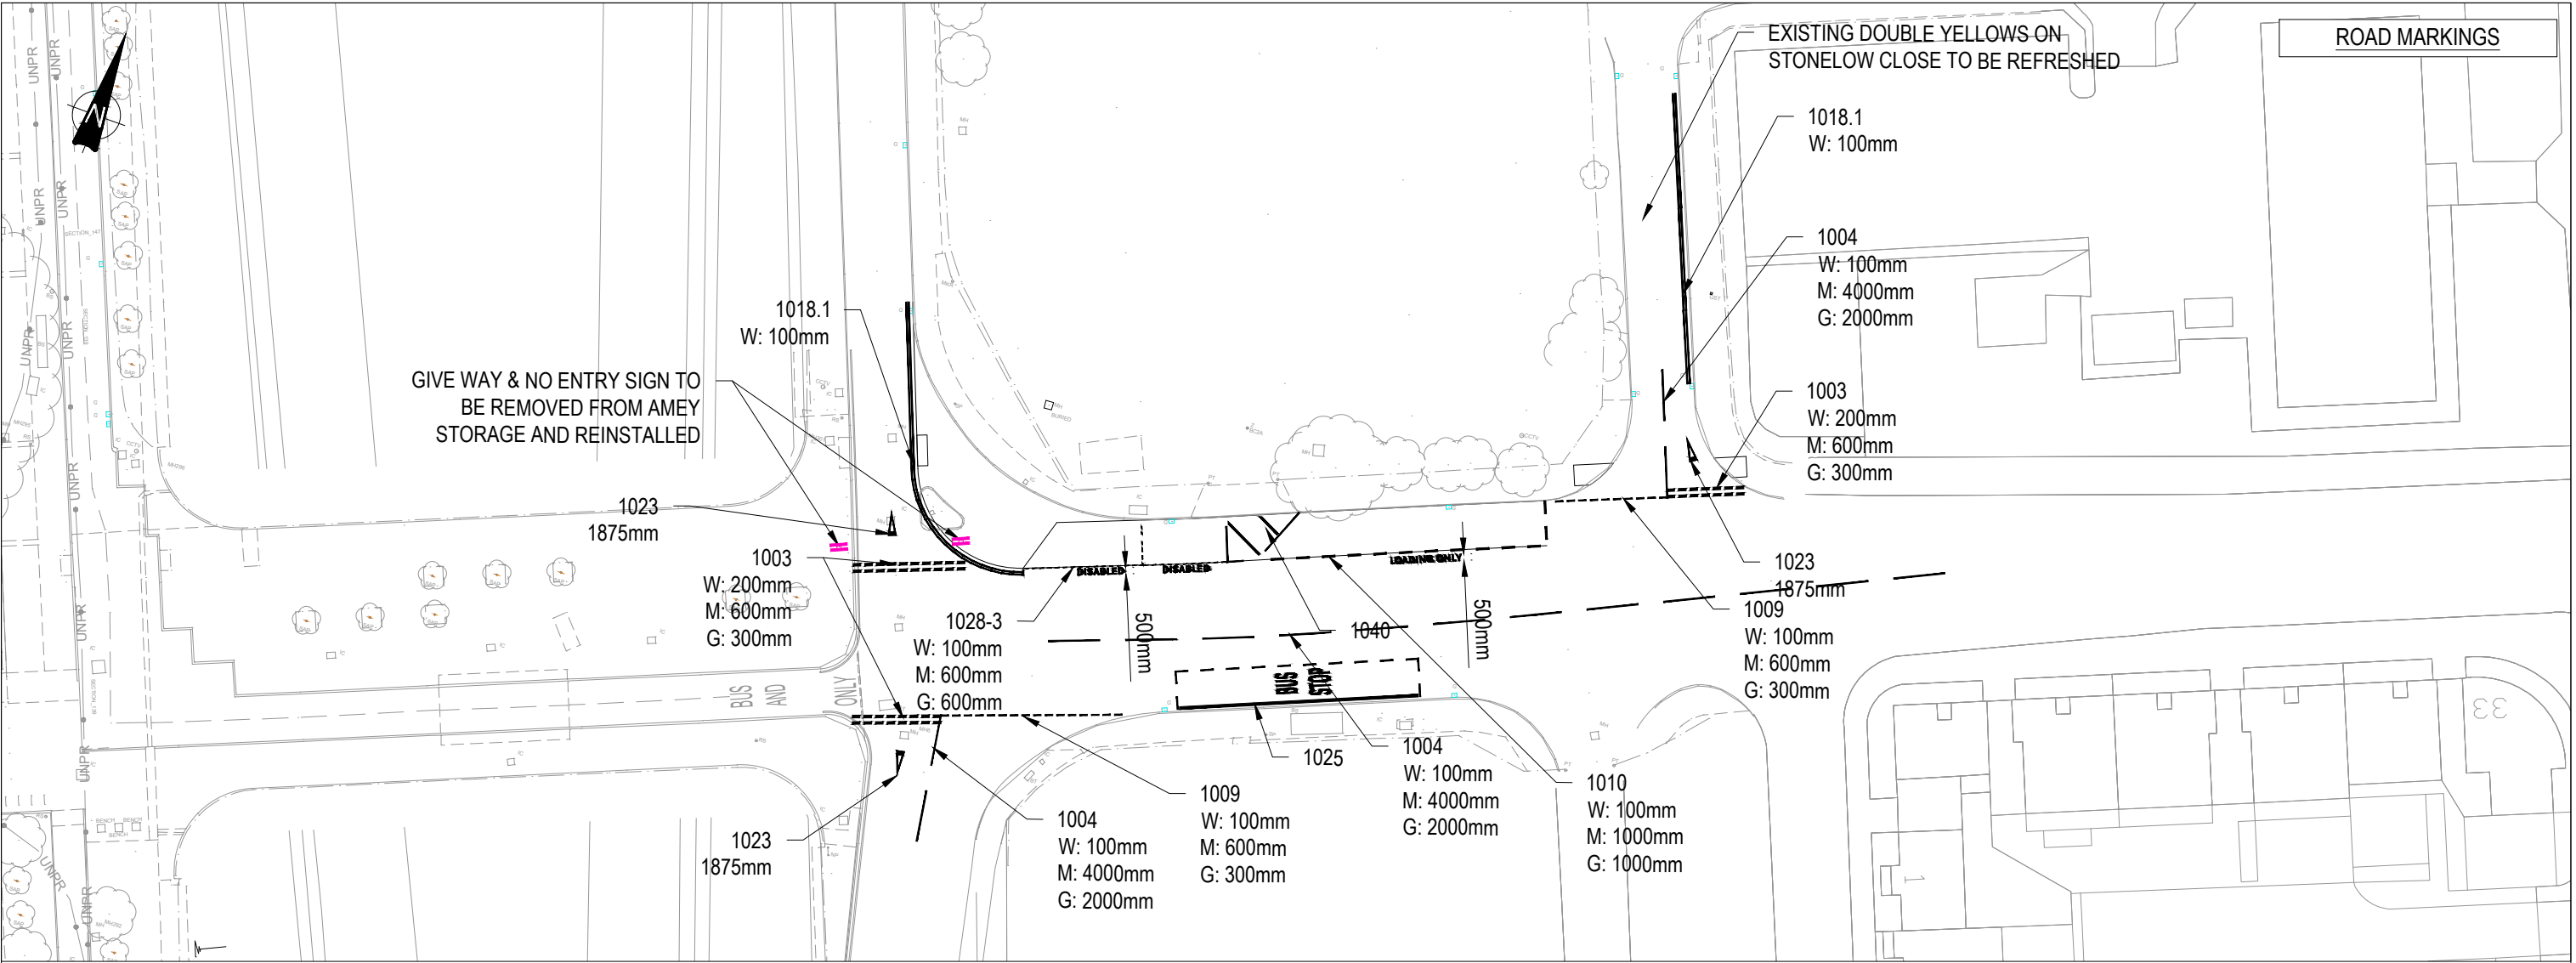

- GENERAL NOTES**
1. ALL DIMENSIONS IN METRES UNLESS OTHERWISE STATED.
 2. ALL LEVELS IN mAOD UNLESS SPECIFIED OTHERWISE
 3. EXISTING UTILITIES INFORMATION TO BE SUPPLIED BY OTHERS
 4. THE CONTRACTOR IS RESPONSIBLE FOR VERIFYING THE ACCURACY OF THE TOPOGRAPHICAL SURVEY AND UNDERTAKING ADDITIONAL SURVEYS FOR VALIDATION PURPOSES.
 5. STREET LIGHTING TO BE COMPLETED BY MCC.
 6. ALL HIGHWAY WORKS SUBJECT TO S278 APPROVAL BY MCC.
 7. YELLOW LINE MARKINGS SUBJECT TO TRO.

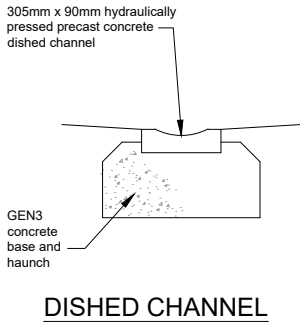

GENERAL NOTES:

P04	UPDATED TO CLIENTS COMMENTS	18/02/21	RB	AR
P03	UPDATED TO COUNCIL & CLIENTS COMMENTS	16/12/20	RB	AR
P02	ARCHITECTS LAYOUT UPDATED	26/10/20	RB	AR
P01	ISSUED FOR INFORMATION (S2)	08/05/19	JDB	RB
Rev:	Description:	Date:	By:	Chkd:



Merchant Exchange, 17-19 Whitworth Street, West Manchester M1 5WG
0161 236 2394
manchester@curtins.com
www.curtins.com

Civils & Structures • Transport Planning • Environmental • Infrastructure • Geotechnical • Conservation & Heritage • Principal Designer
Birmingham • Bristol • Cambridge • Cardiff • Douglas • Dublin • Edinburgh • Glasgow • Kendal • Leeds • Liverpool • London • Manchester • Nottingham

Project:	MMU BIRLEY FIELDS	Status:	FOR INFORMATION (S2)
Drg Title:	PROPOSED HIGHWAYS SHEET 2	Drawn By:	PG
		Checked By:	RB
		Designed By:	JDB
		Date:	08/05/2019
		Scale:	1:500
Project No:	Originator:	Volume:	Level:
Type:	Role:	Category / Number:	Rev:
071299 - CUR - 00 - XX - DR - D - 75003 - P04			