




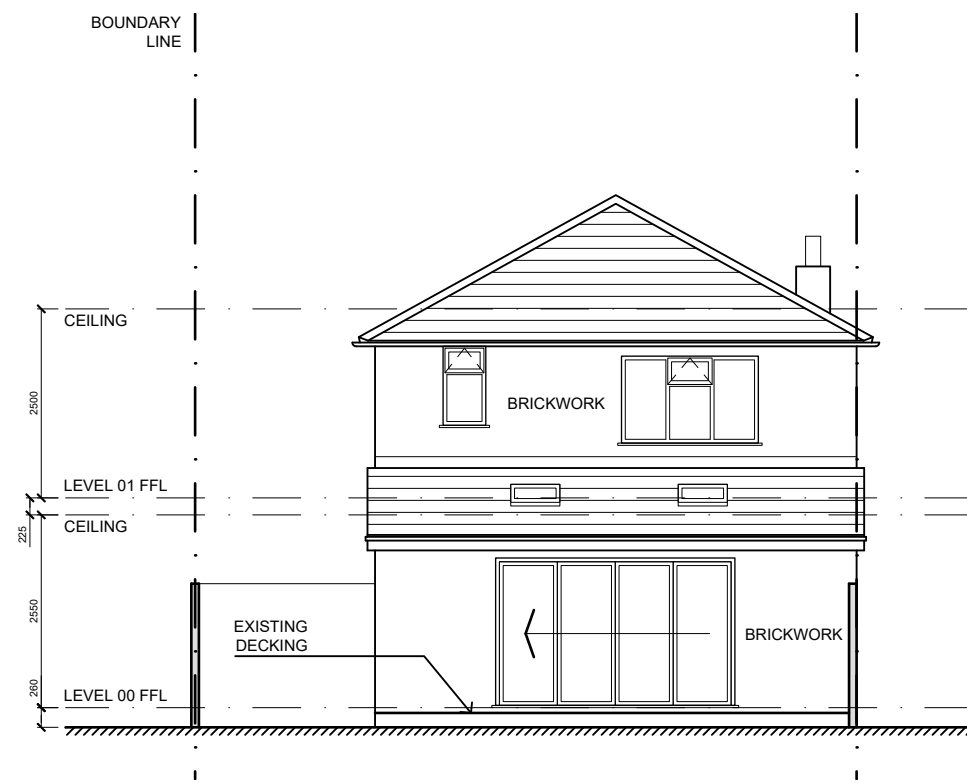


01 EXISTING NORTH ELEVATION
1:100

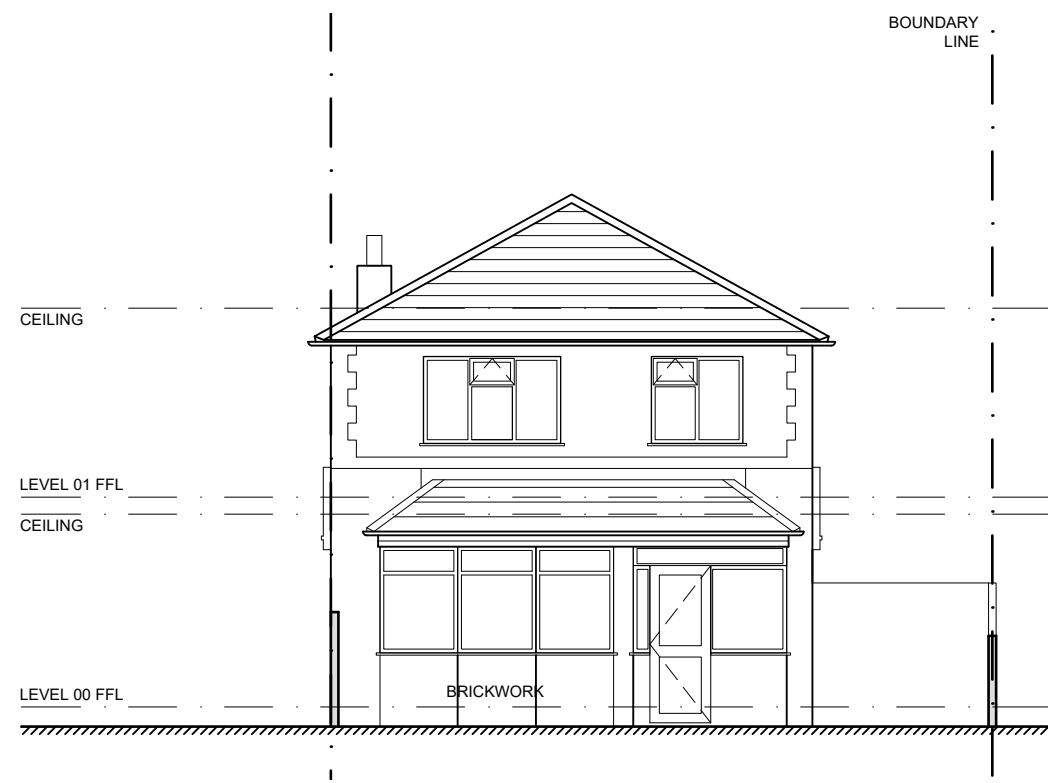


02 EXISTING SOUTH ELEVATION
1:100

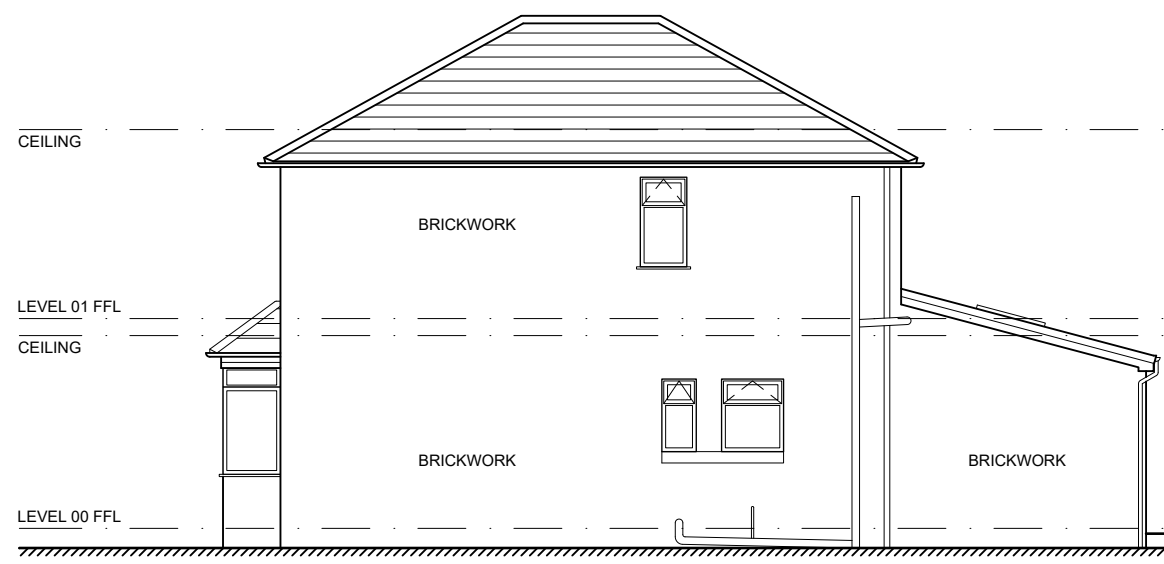


03 EXISTING EAST ELEVATION
1:100

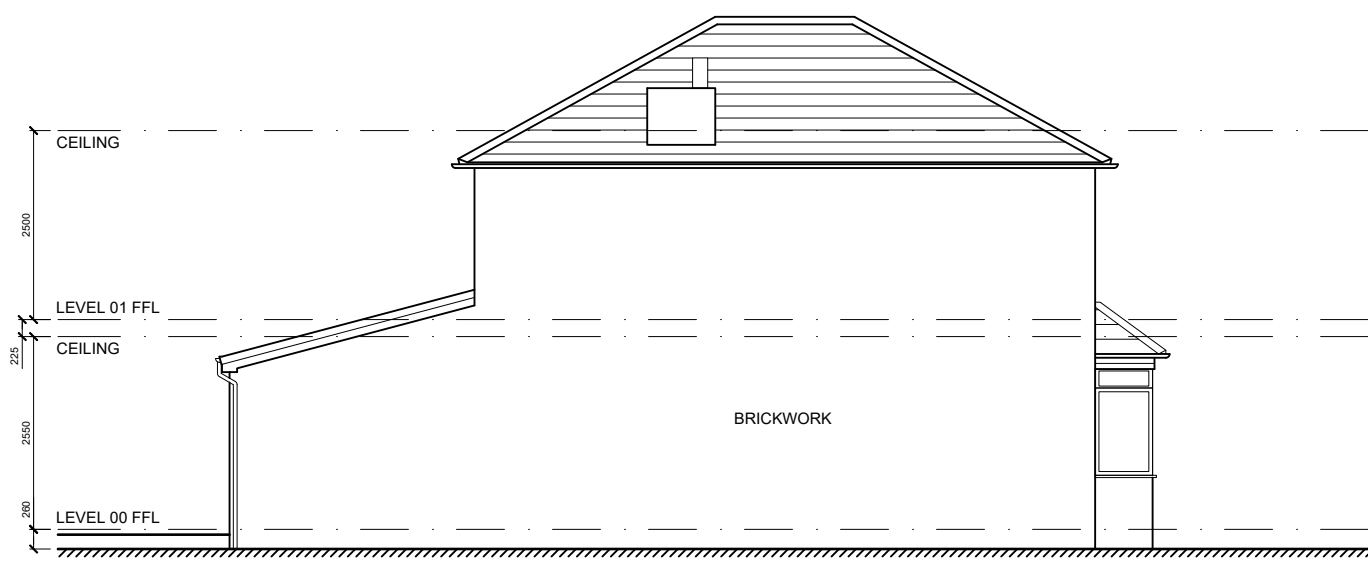


04 EXISTING WEST ELEVATION
1:100

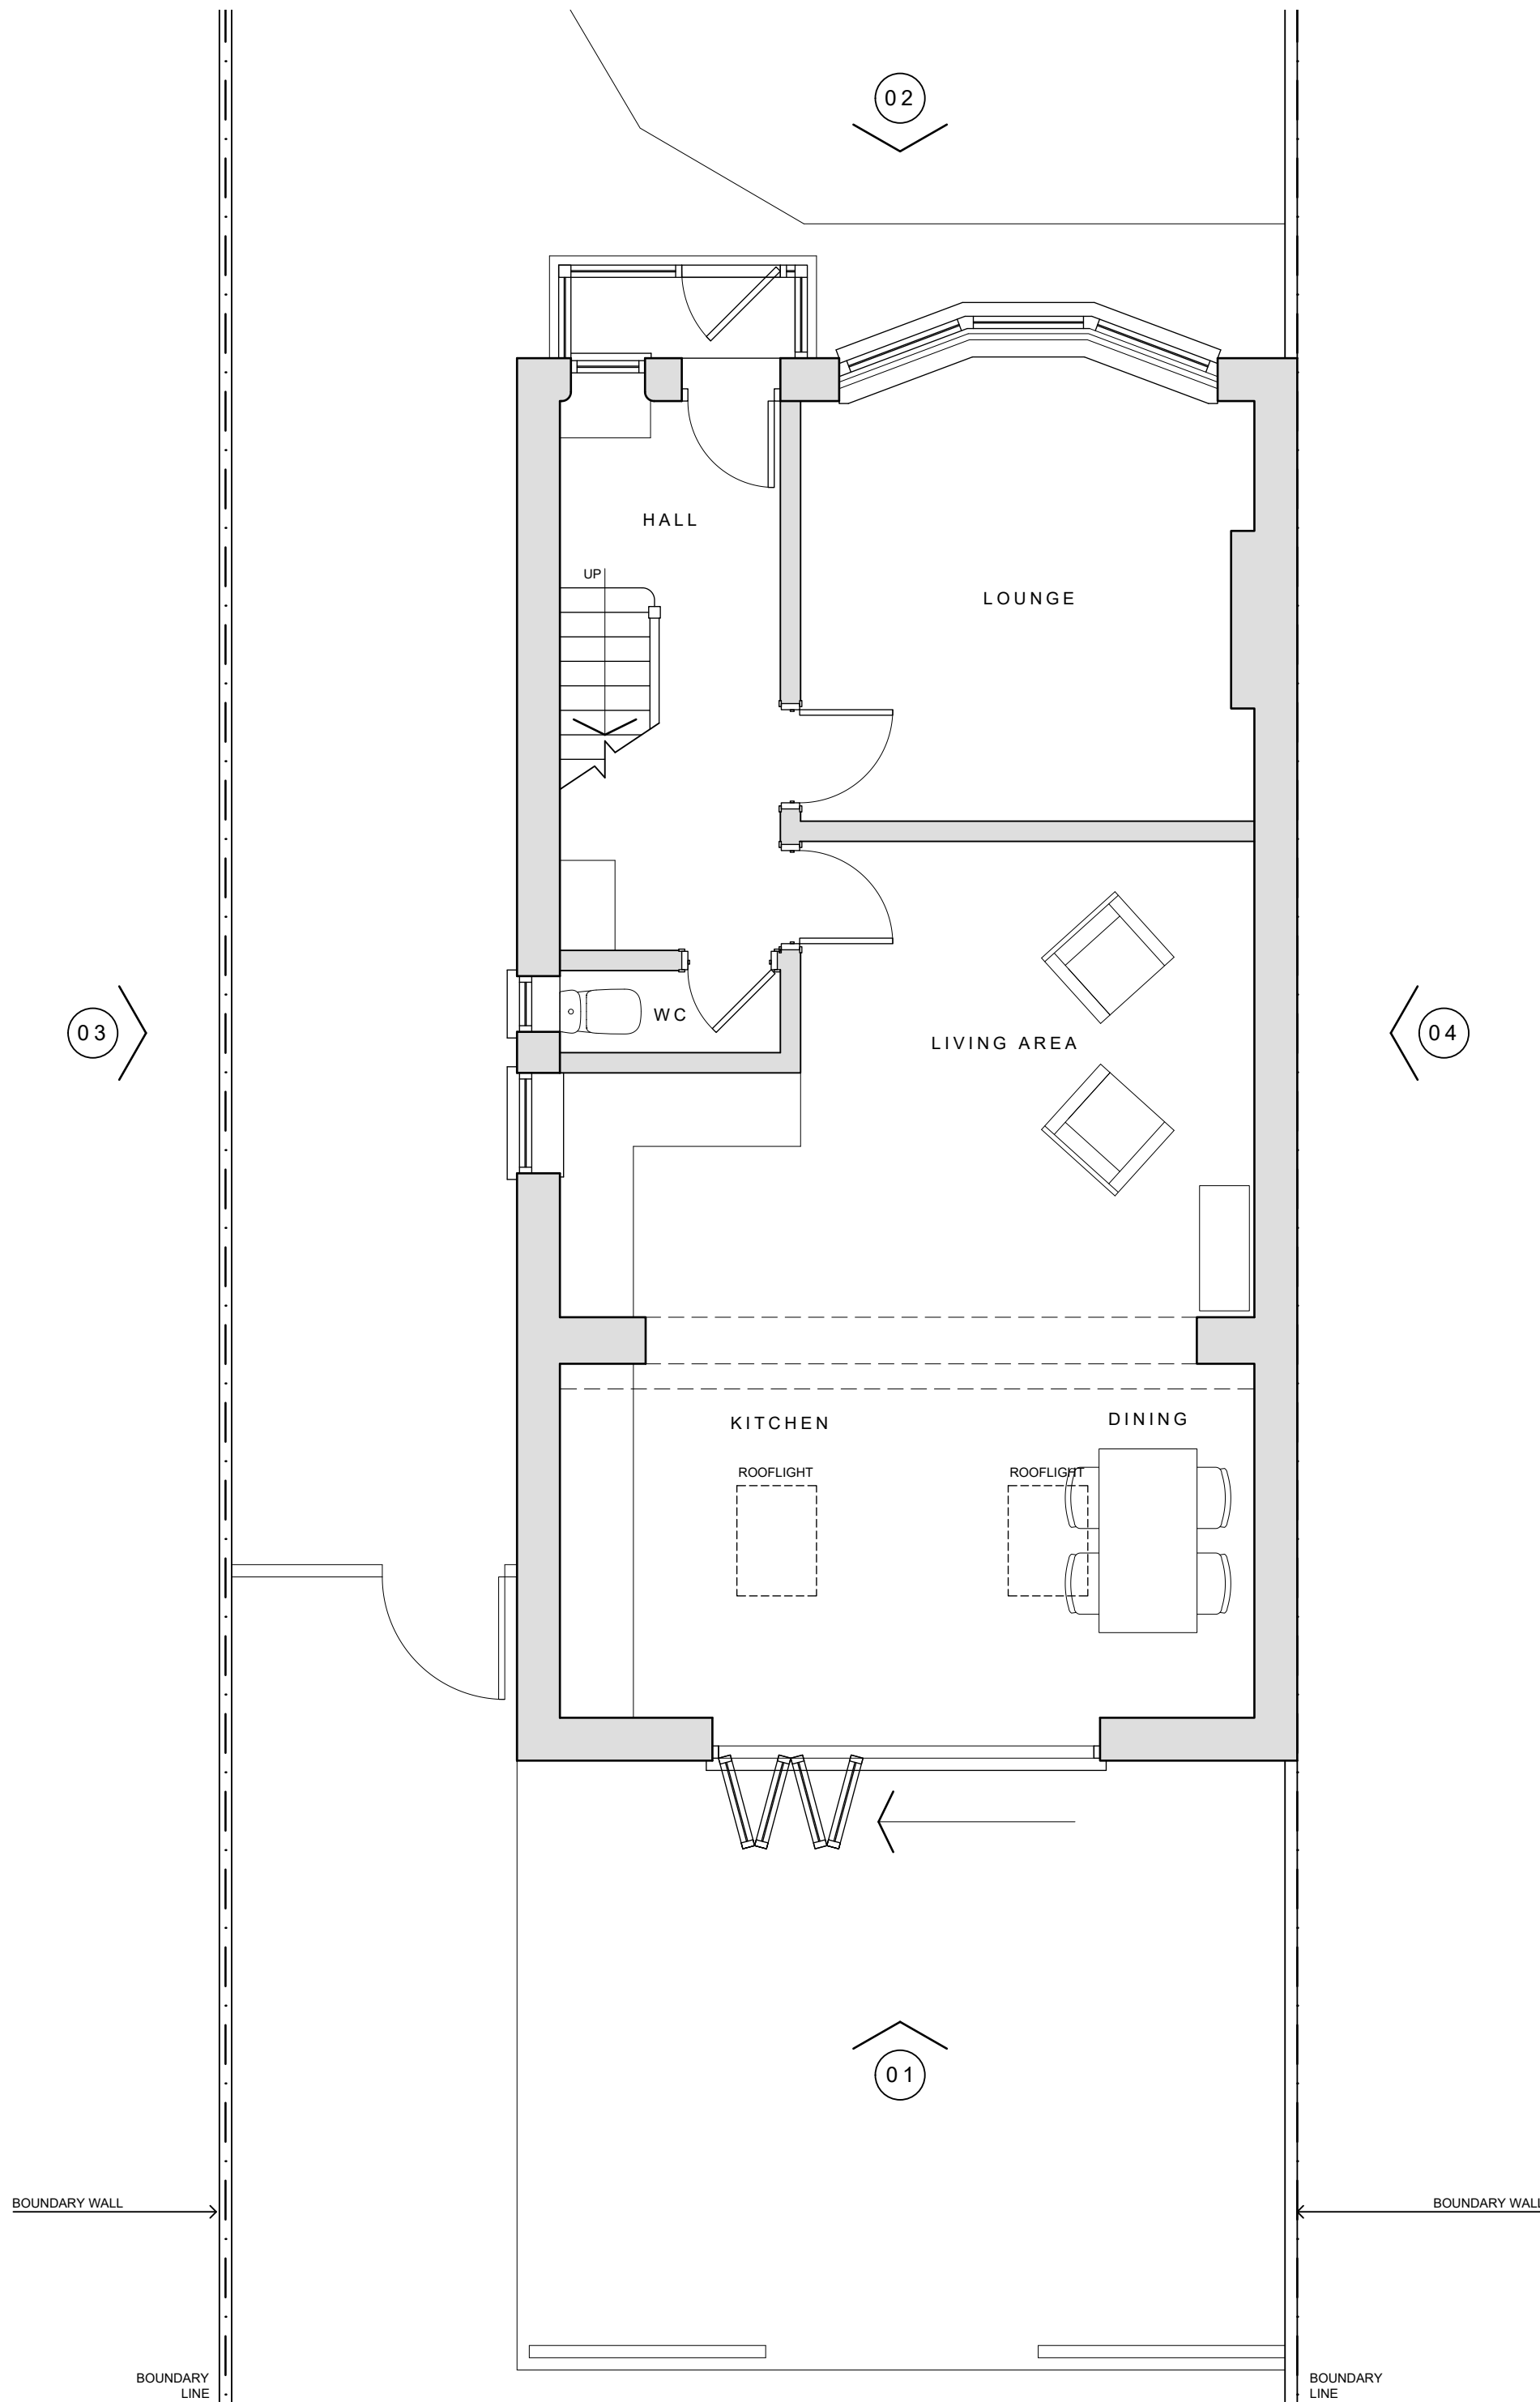

05 EXISTING GROUND FLOOR LAYOUT
1:50

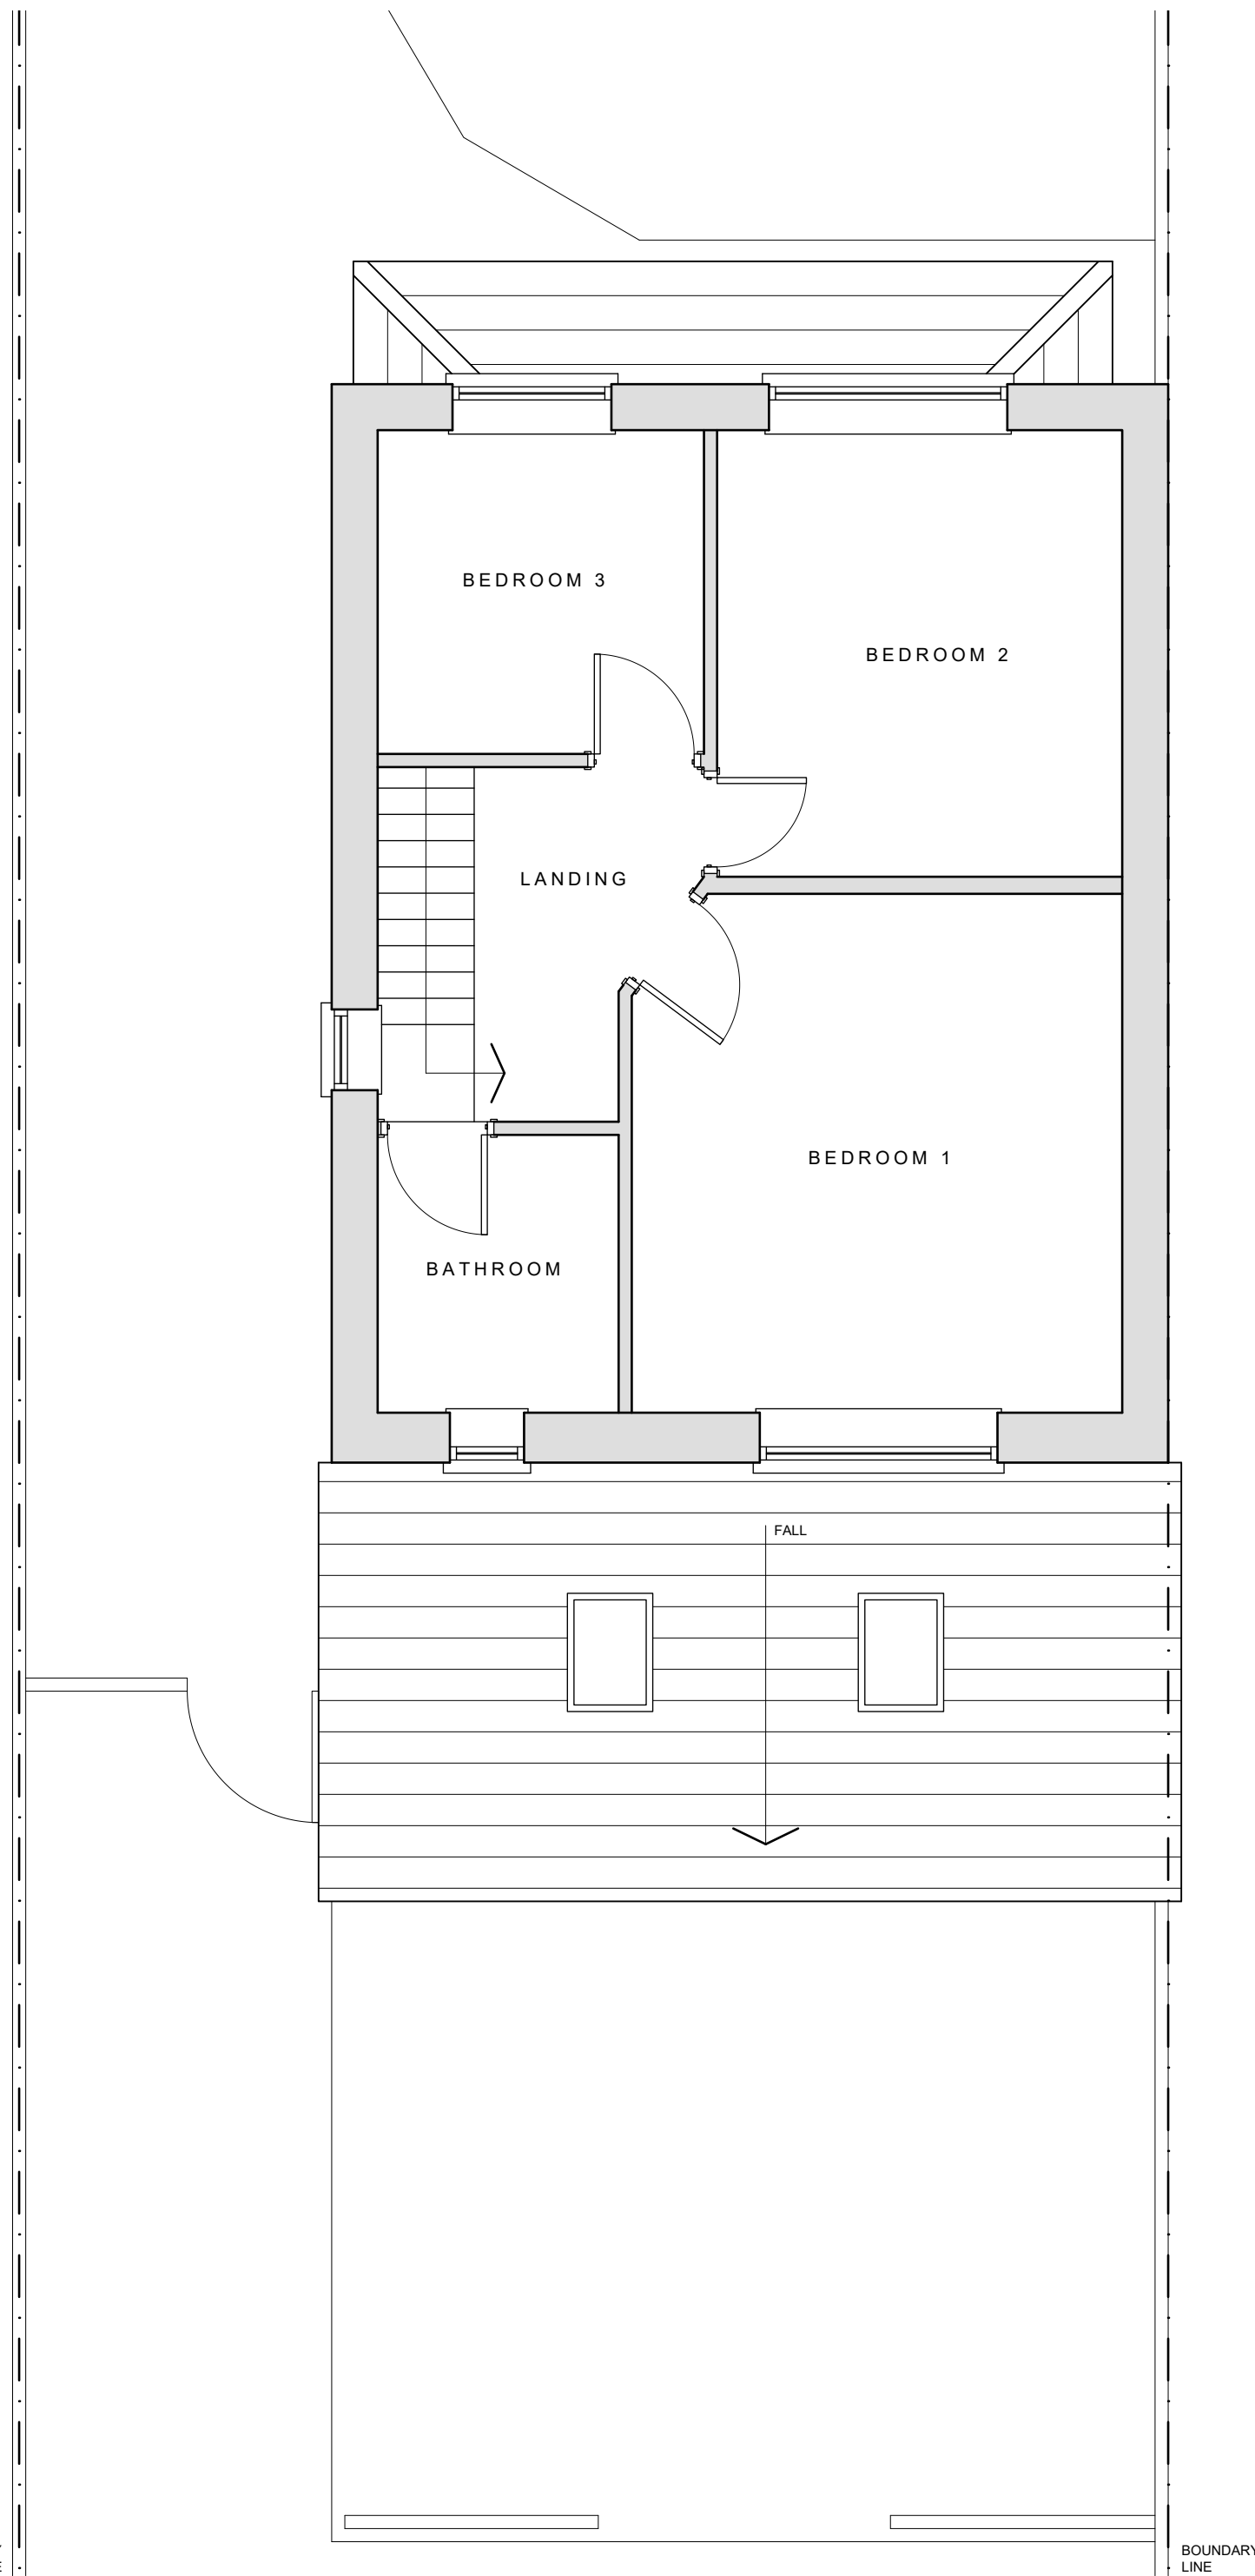

06 EXISTING FIRST FLOOR LAYOUT
1:50

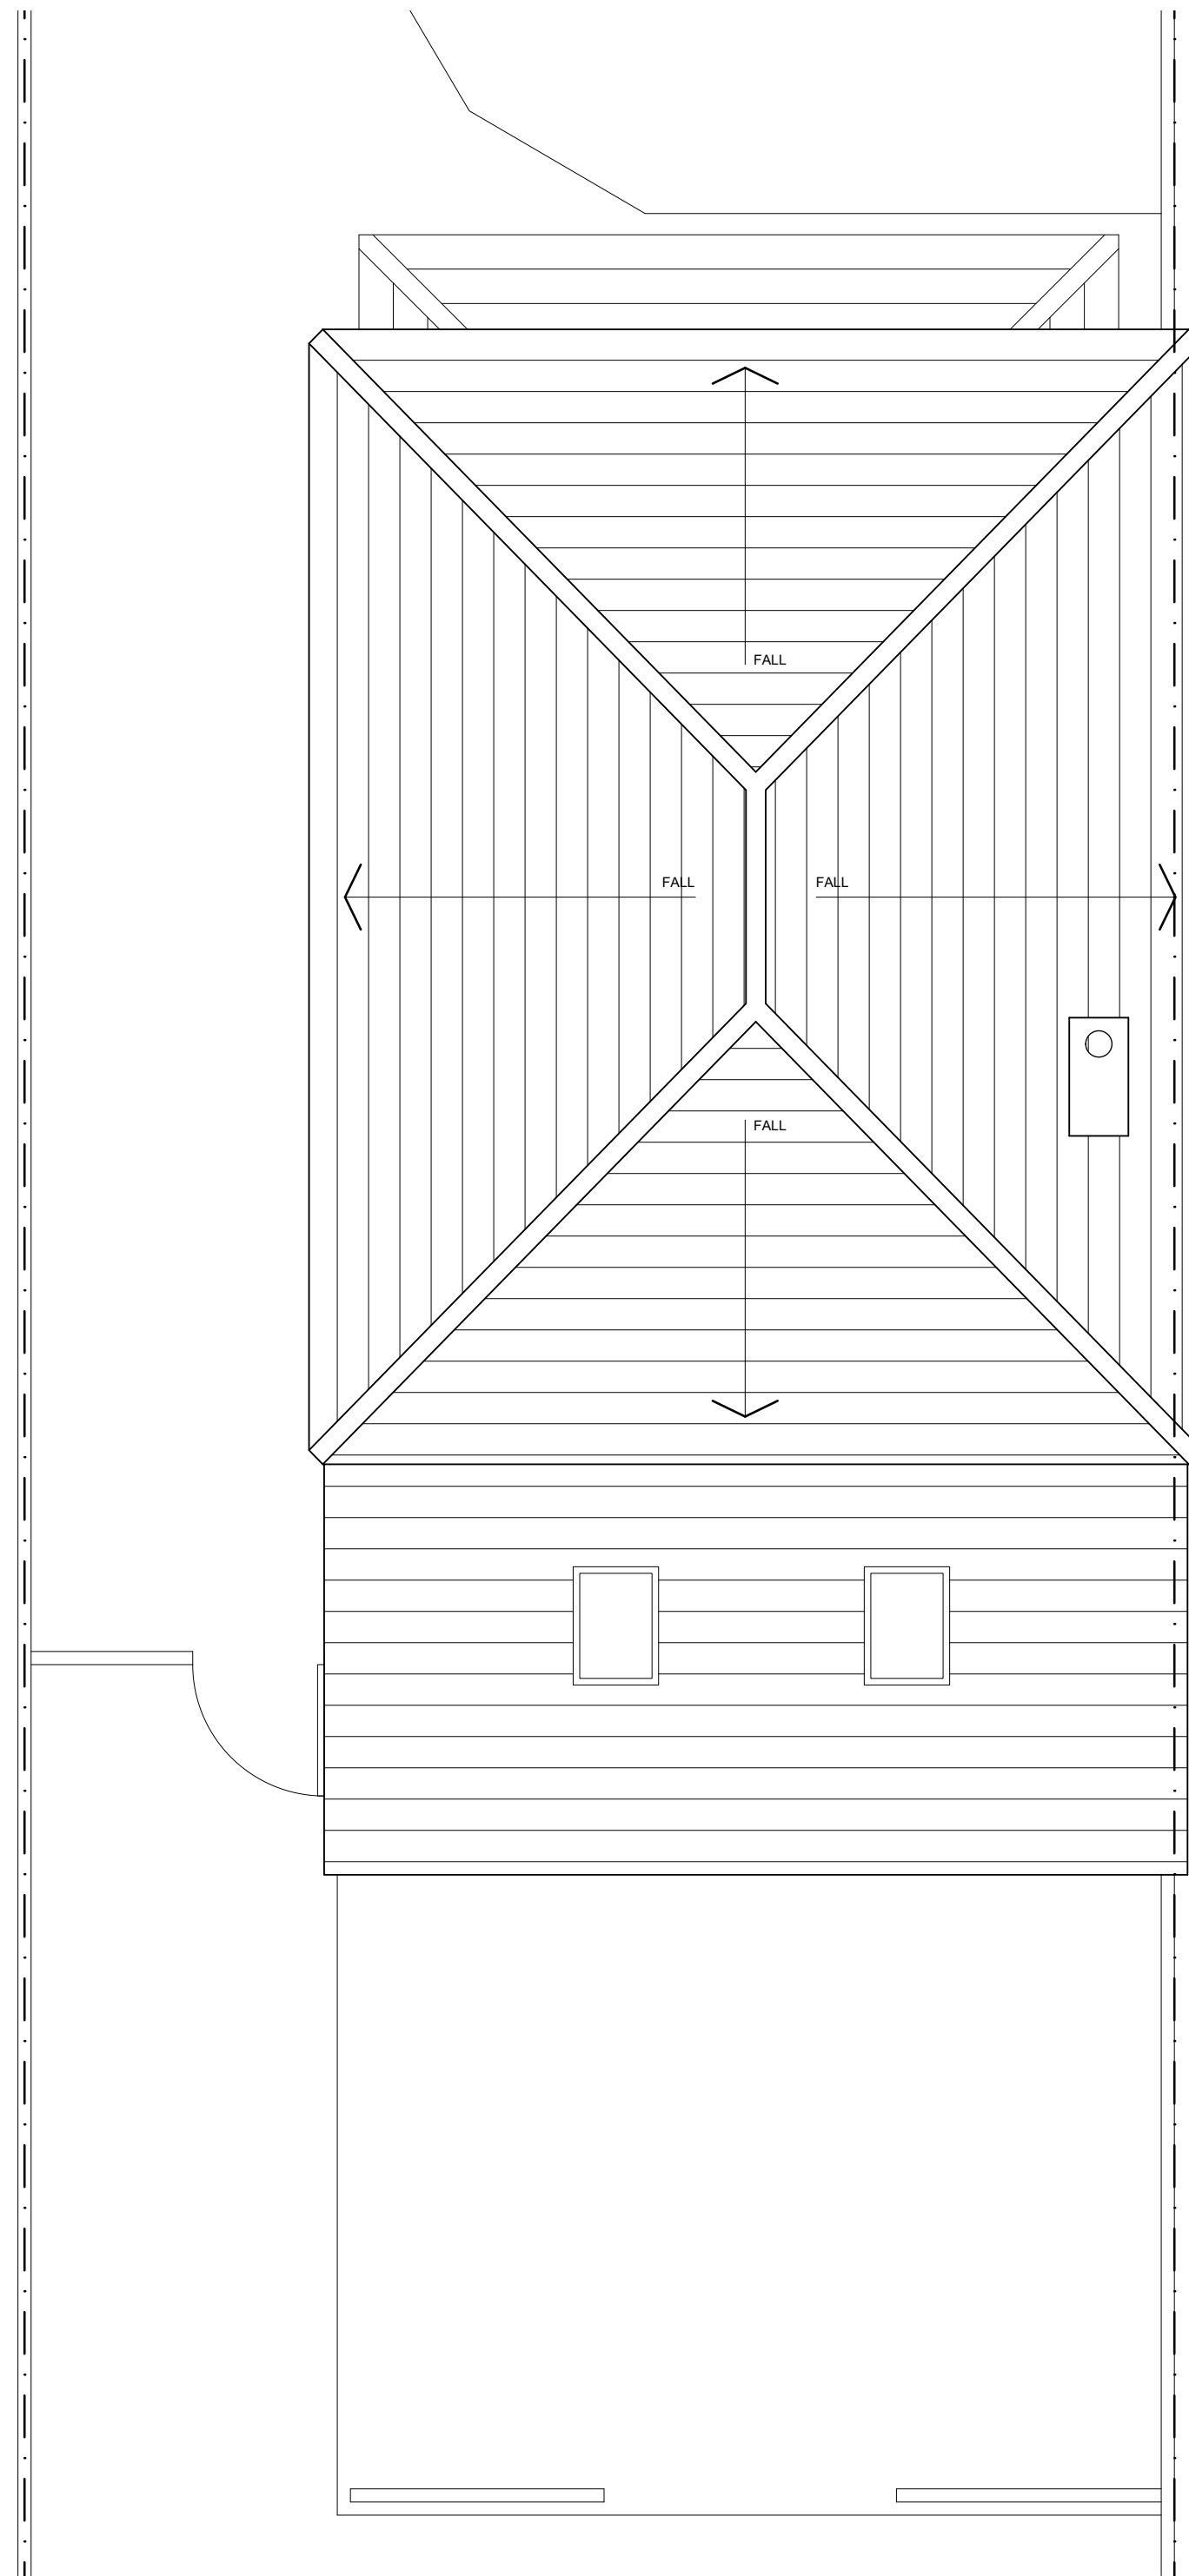

07 EXISTING ROOF LAYOUT
1:50

©2021 BACK ROOM ARCHITECTURE
ALL DRAWINGS ARE TO BE VERIFIED AND CHECKED ON SITE BY THE CONTRACTOR
ANY DISCREPANCIES SHOULD BE REPORTED TO BACK ROOM ARCHITECTURE & DESIGN
CONSIST OF THE DRAWINGS LISTED IN BACK ROOM ARCHITECTURE & DESIGN AND IT MUST
NOT BE LOANED OR REPRODUCED WITHOUT CONSENT

A	270421	STAGE 3 ISSUE
L	170021	STAGE 2 ISSUE
REV	DATE	DESCRIPTION



ARCHITECT	QUICKTOD MANCHESTER M01 104
IN CHARGE	WATKINS/BACKROOMARCHITECTURE
CLIENT	MRS KATIE GARDINER
ADDRESS	18 DALMORTON ROAD CHORLTON MANCHESTER
PROJECT	PROPOSED EXTENSION & INTERNAL ALTERATIONS
DRAWING	EXISTING LAYOUT & ELEVATIONS
SCALE	VARIES @ A1
ORIGIN DATE	02 / 03 / 21
STATUS	STAGE 3
REV	BAC018
DESCRIPTION	01_0001
APP	A