



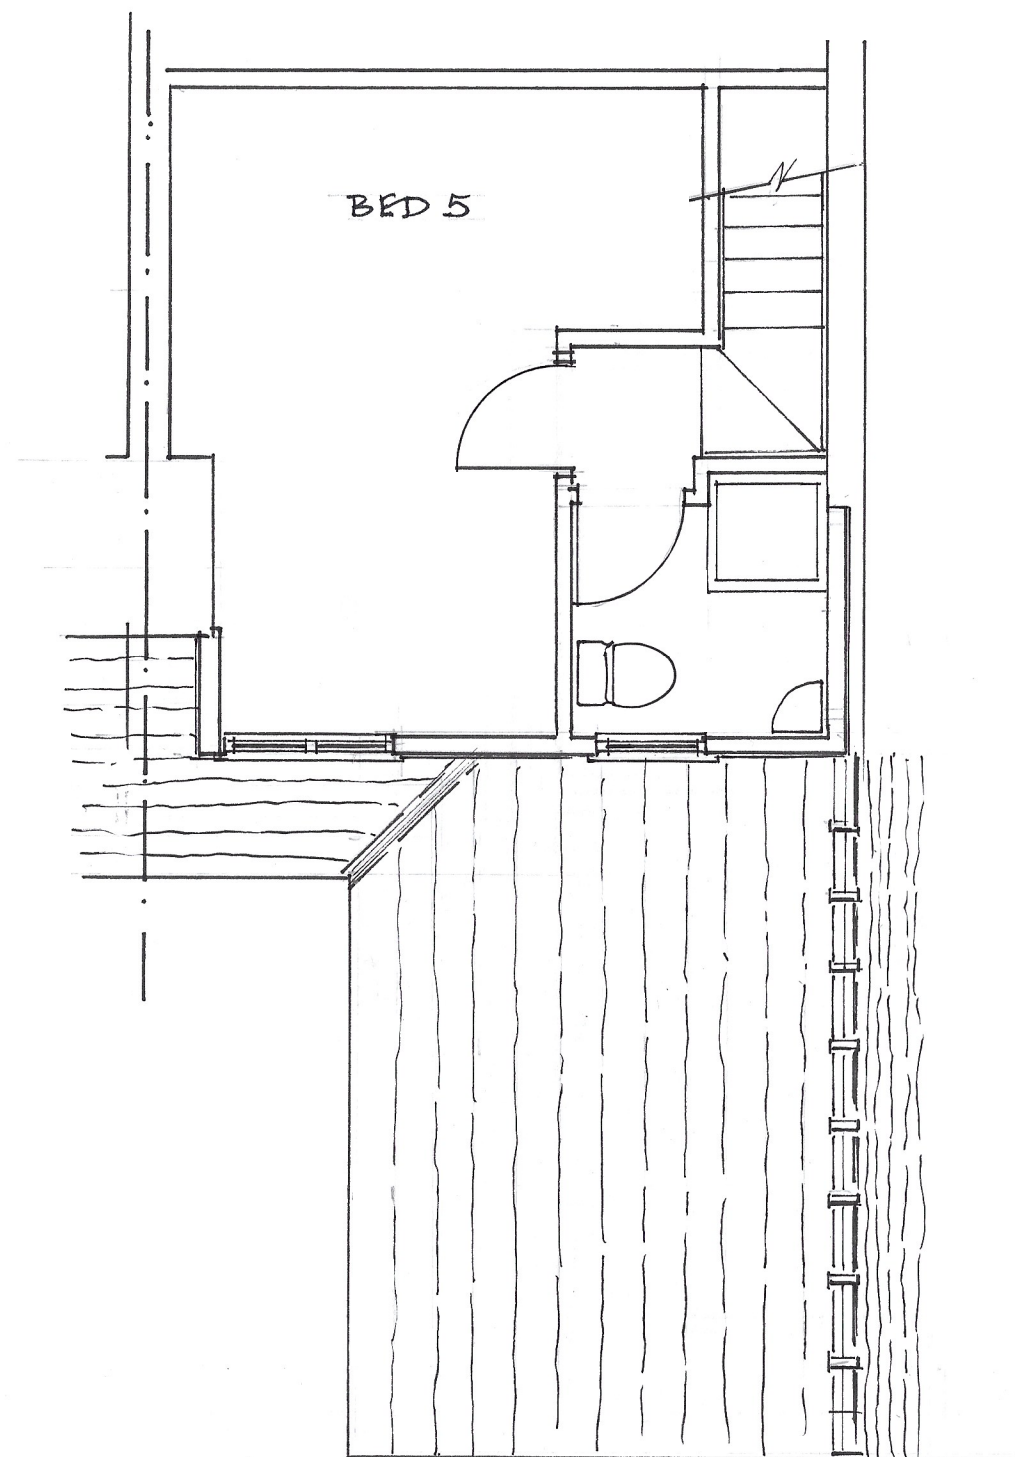

EXISTING 2nd FLOOR

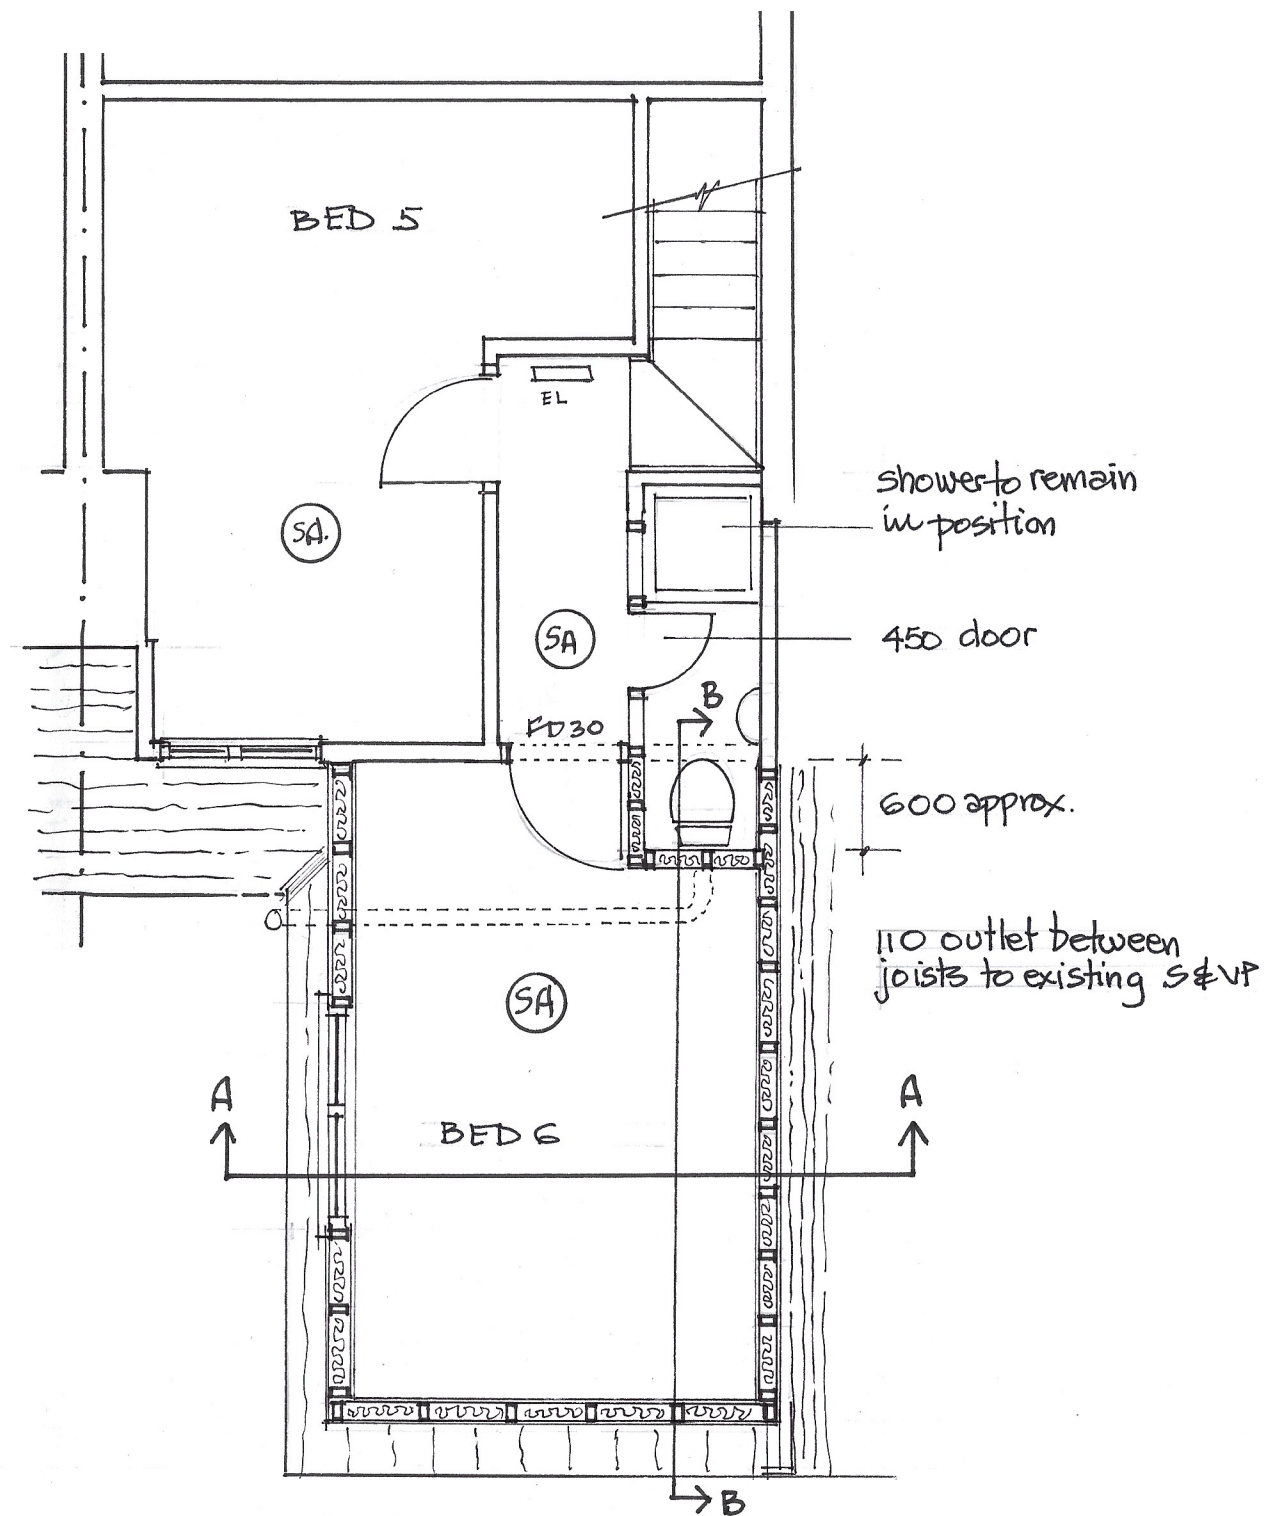

PROPOSED 2nd FLOOR

144, MOSELEY ROAD,
2nd FLOOR DORMER

1:50@A3