



HM Land Registry Current title plan

Title number **GM922550**
Ordnance Survey map reference **SJ8189SE**
Scale **1:1250**
Administrative area **Greater Manchester :**
Manchester

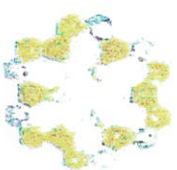

© Crown Copyright. Produced by HM Land Registry. Reproduction in whole or in part is prohibited without the prior written permission of Ordnance Survey. Licence Number 100016316

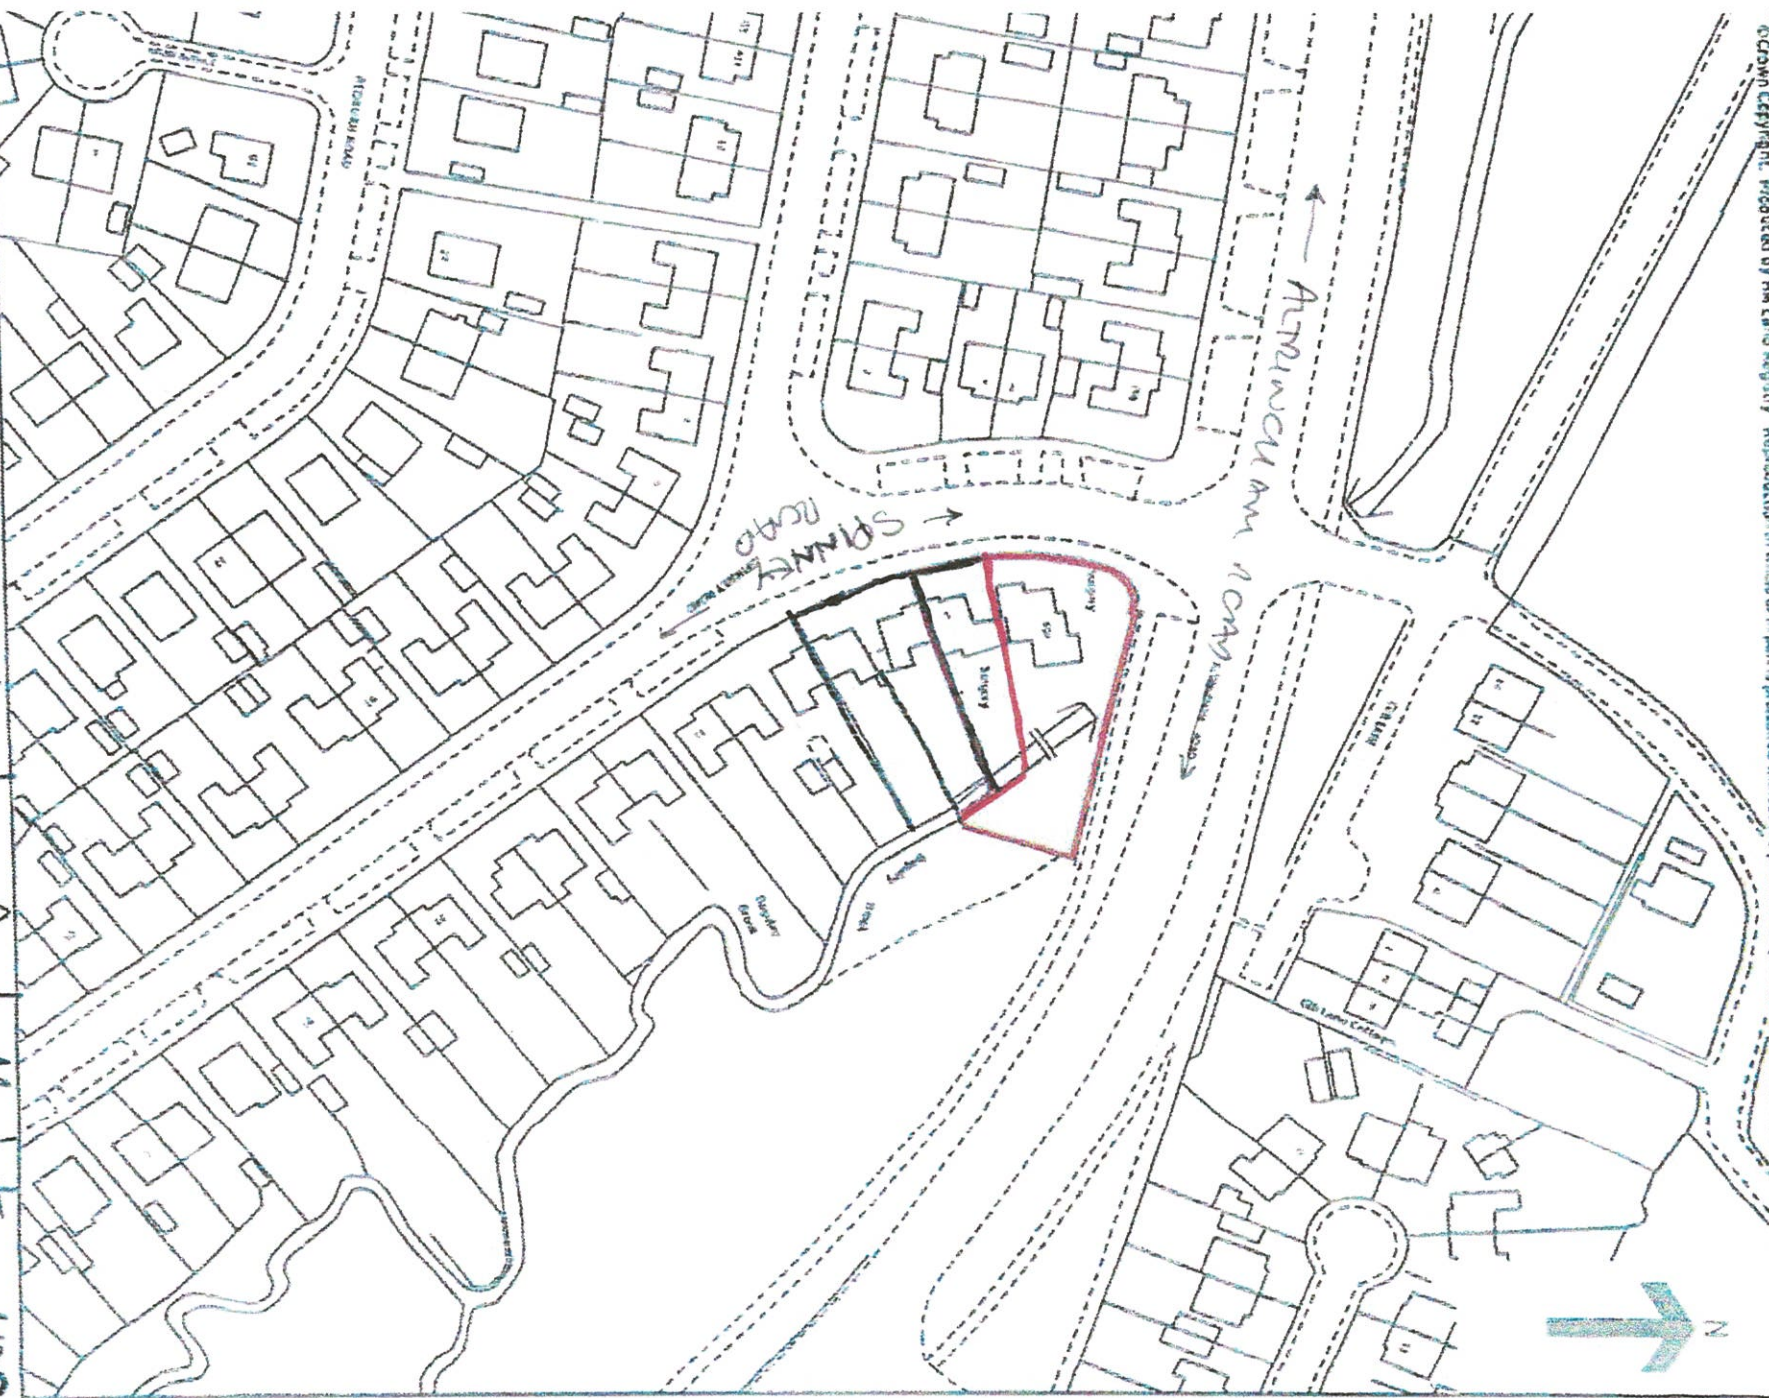

Location Plan 459 Alphincham Road, Manchester M23 1AA